



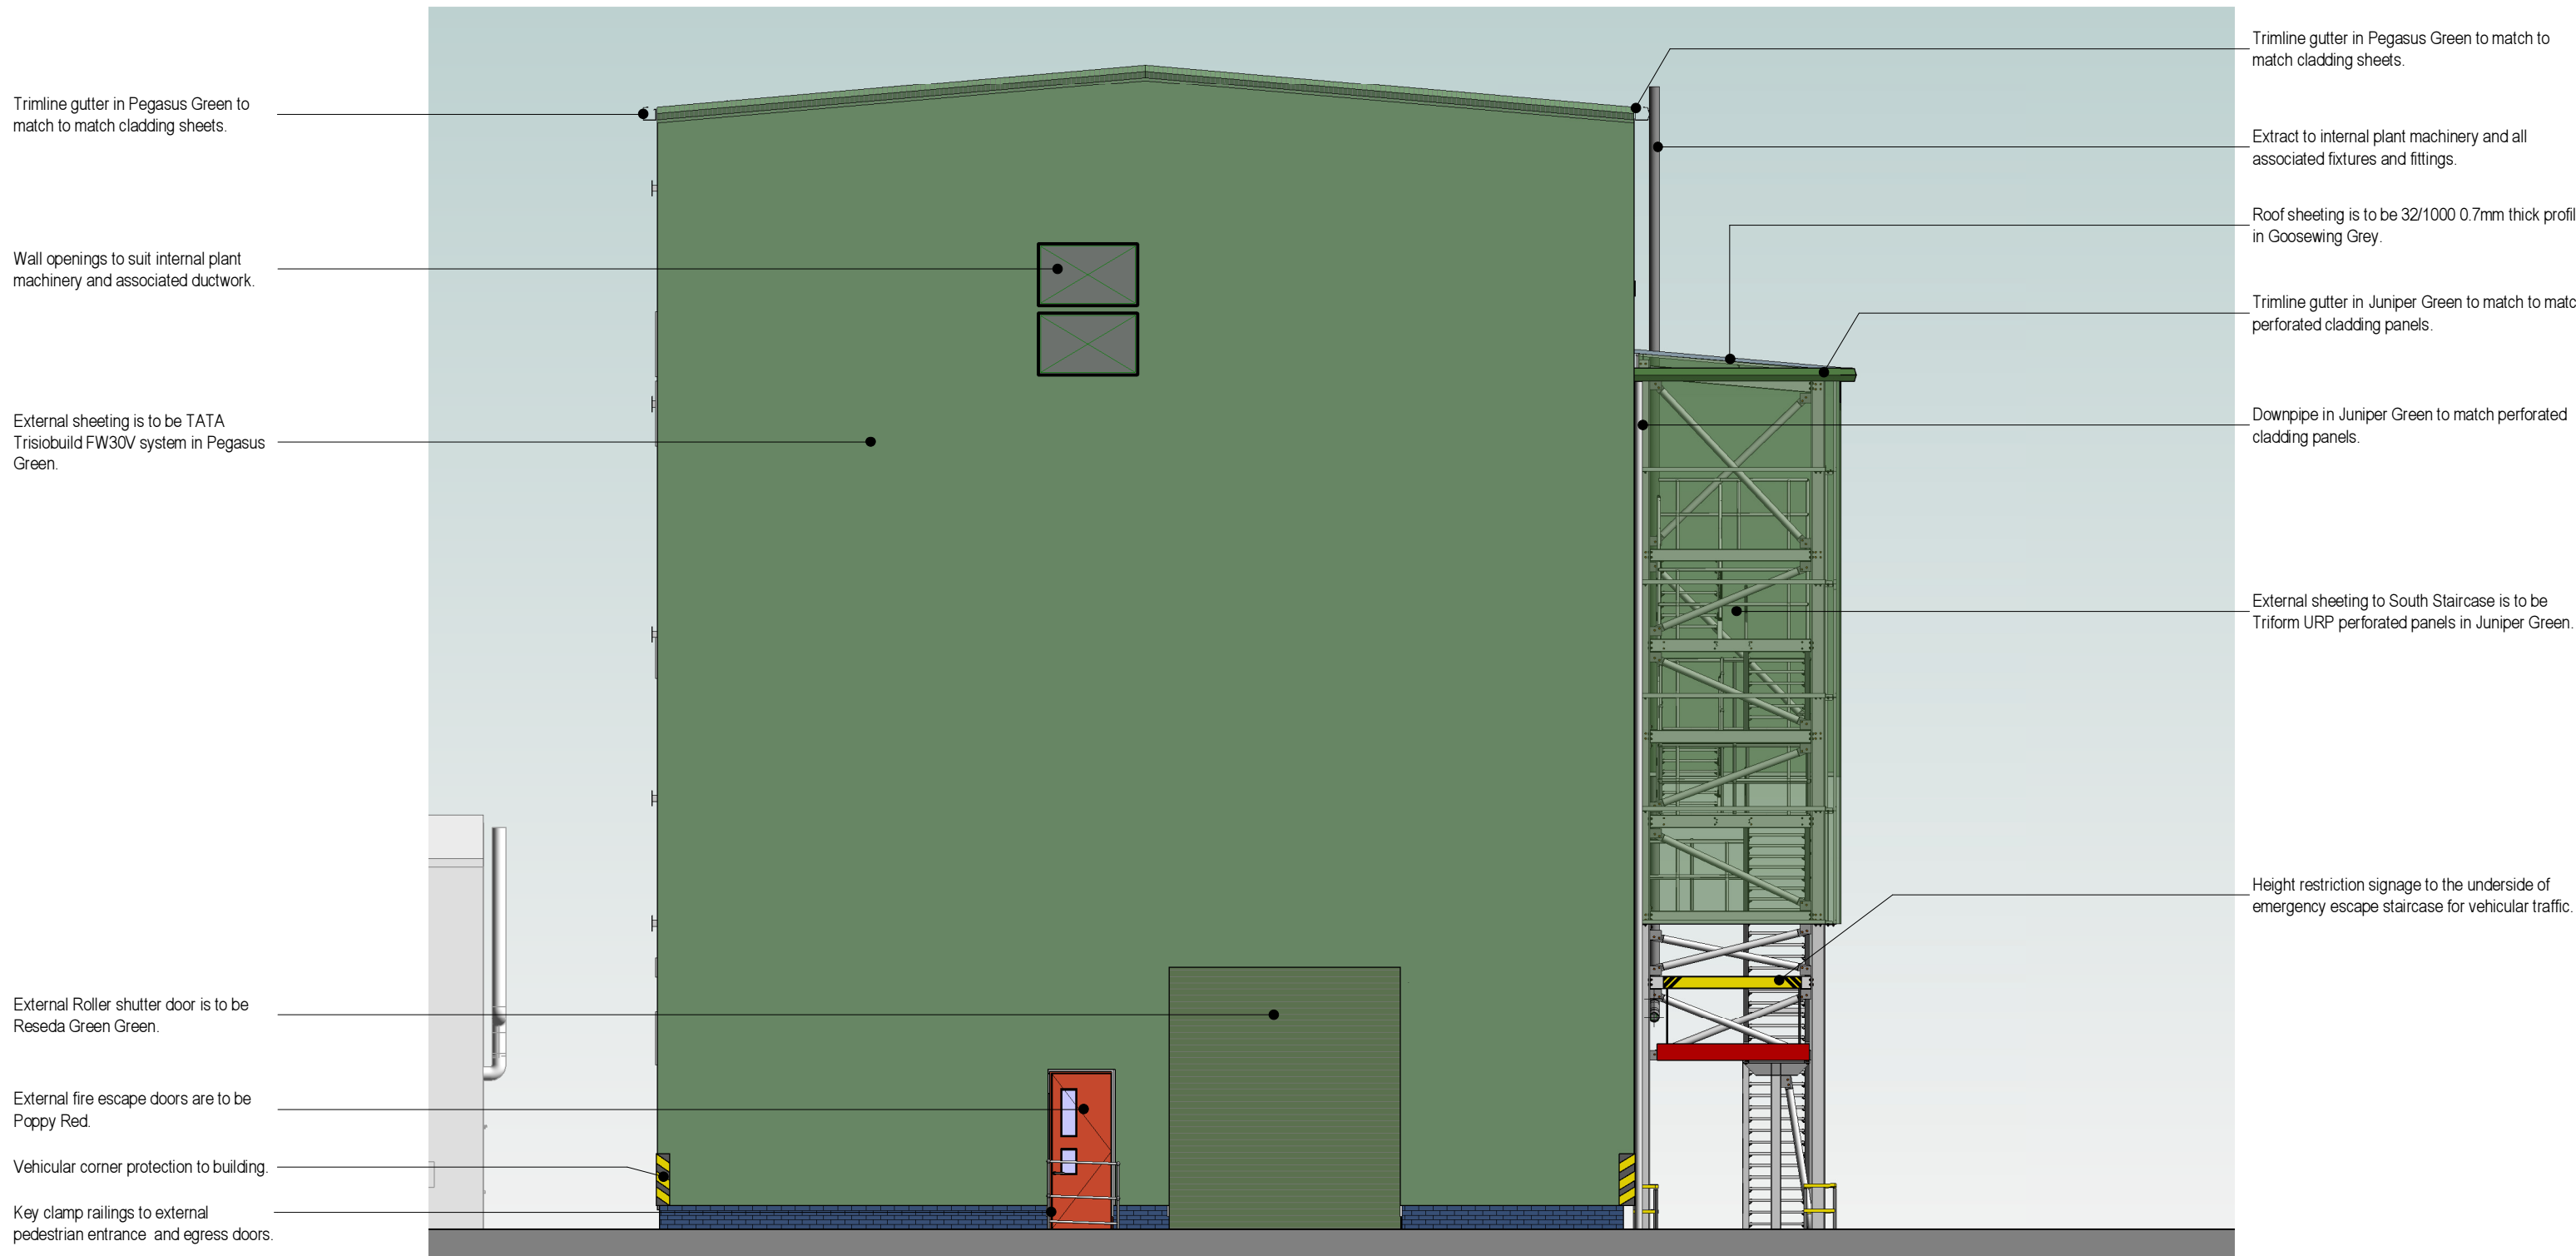


1 West Elevation as Proposed
1 : 100

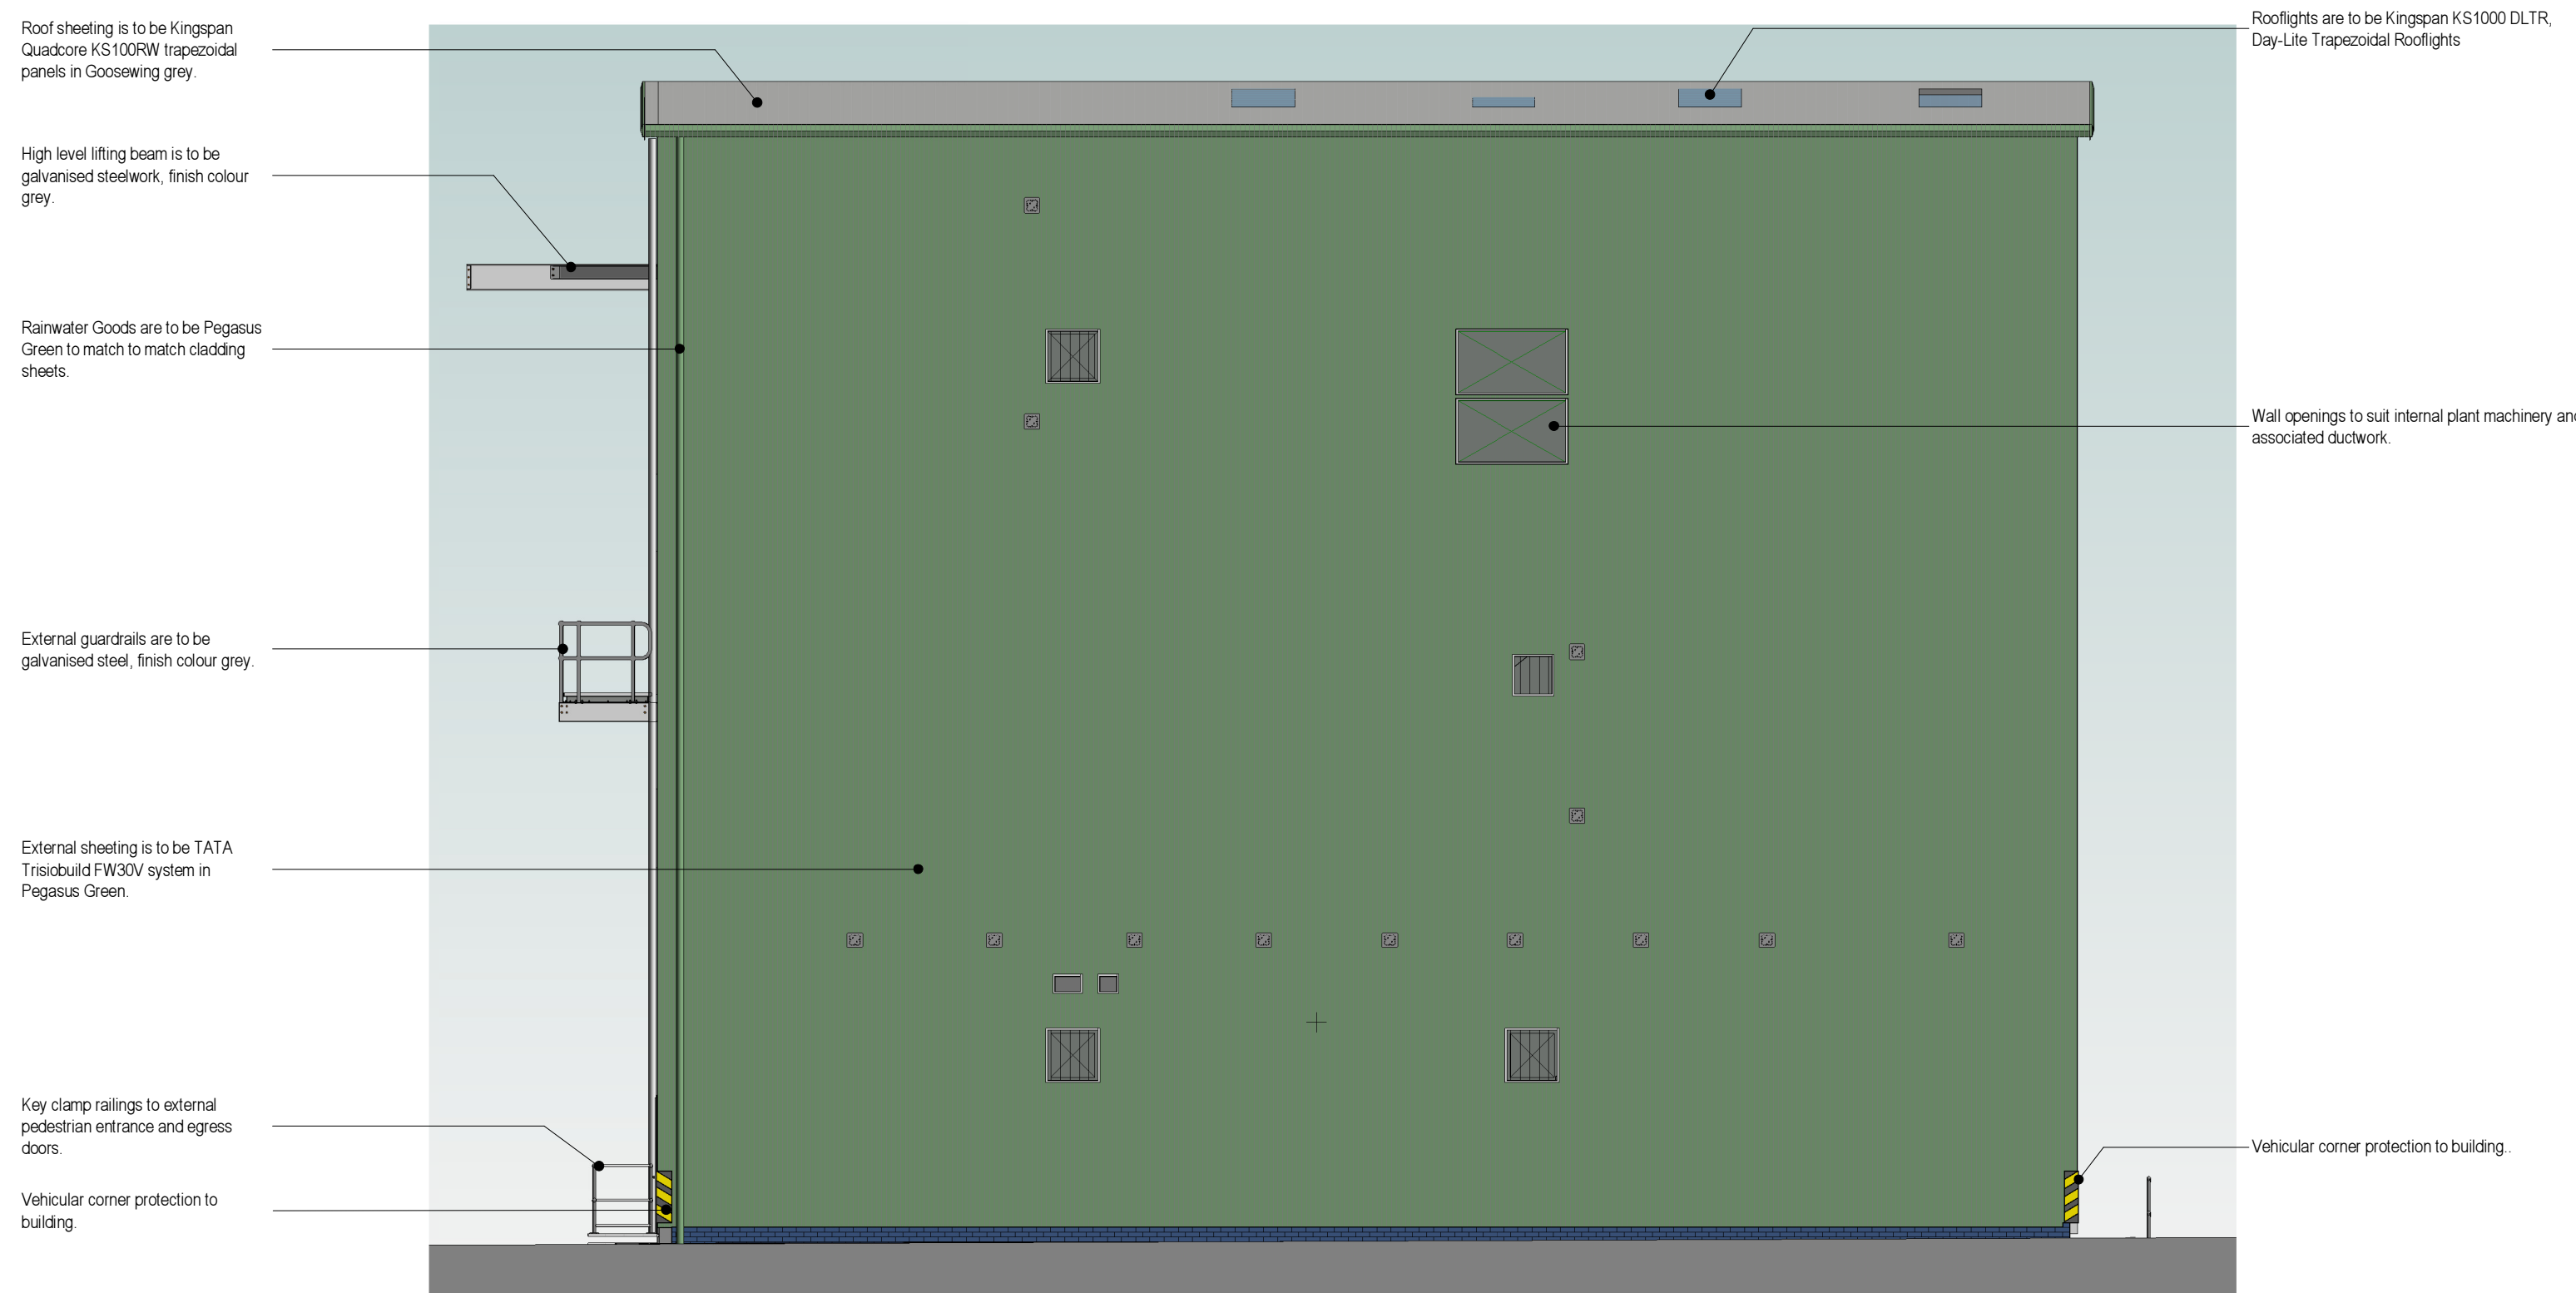

2 East Elevation as Proposed
1 : 100



3 North Elevation as Proposed
1 : 100

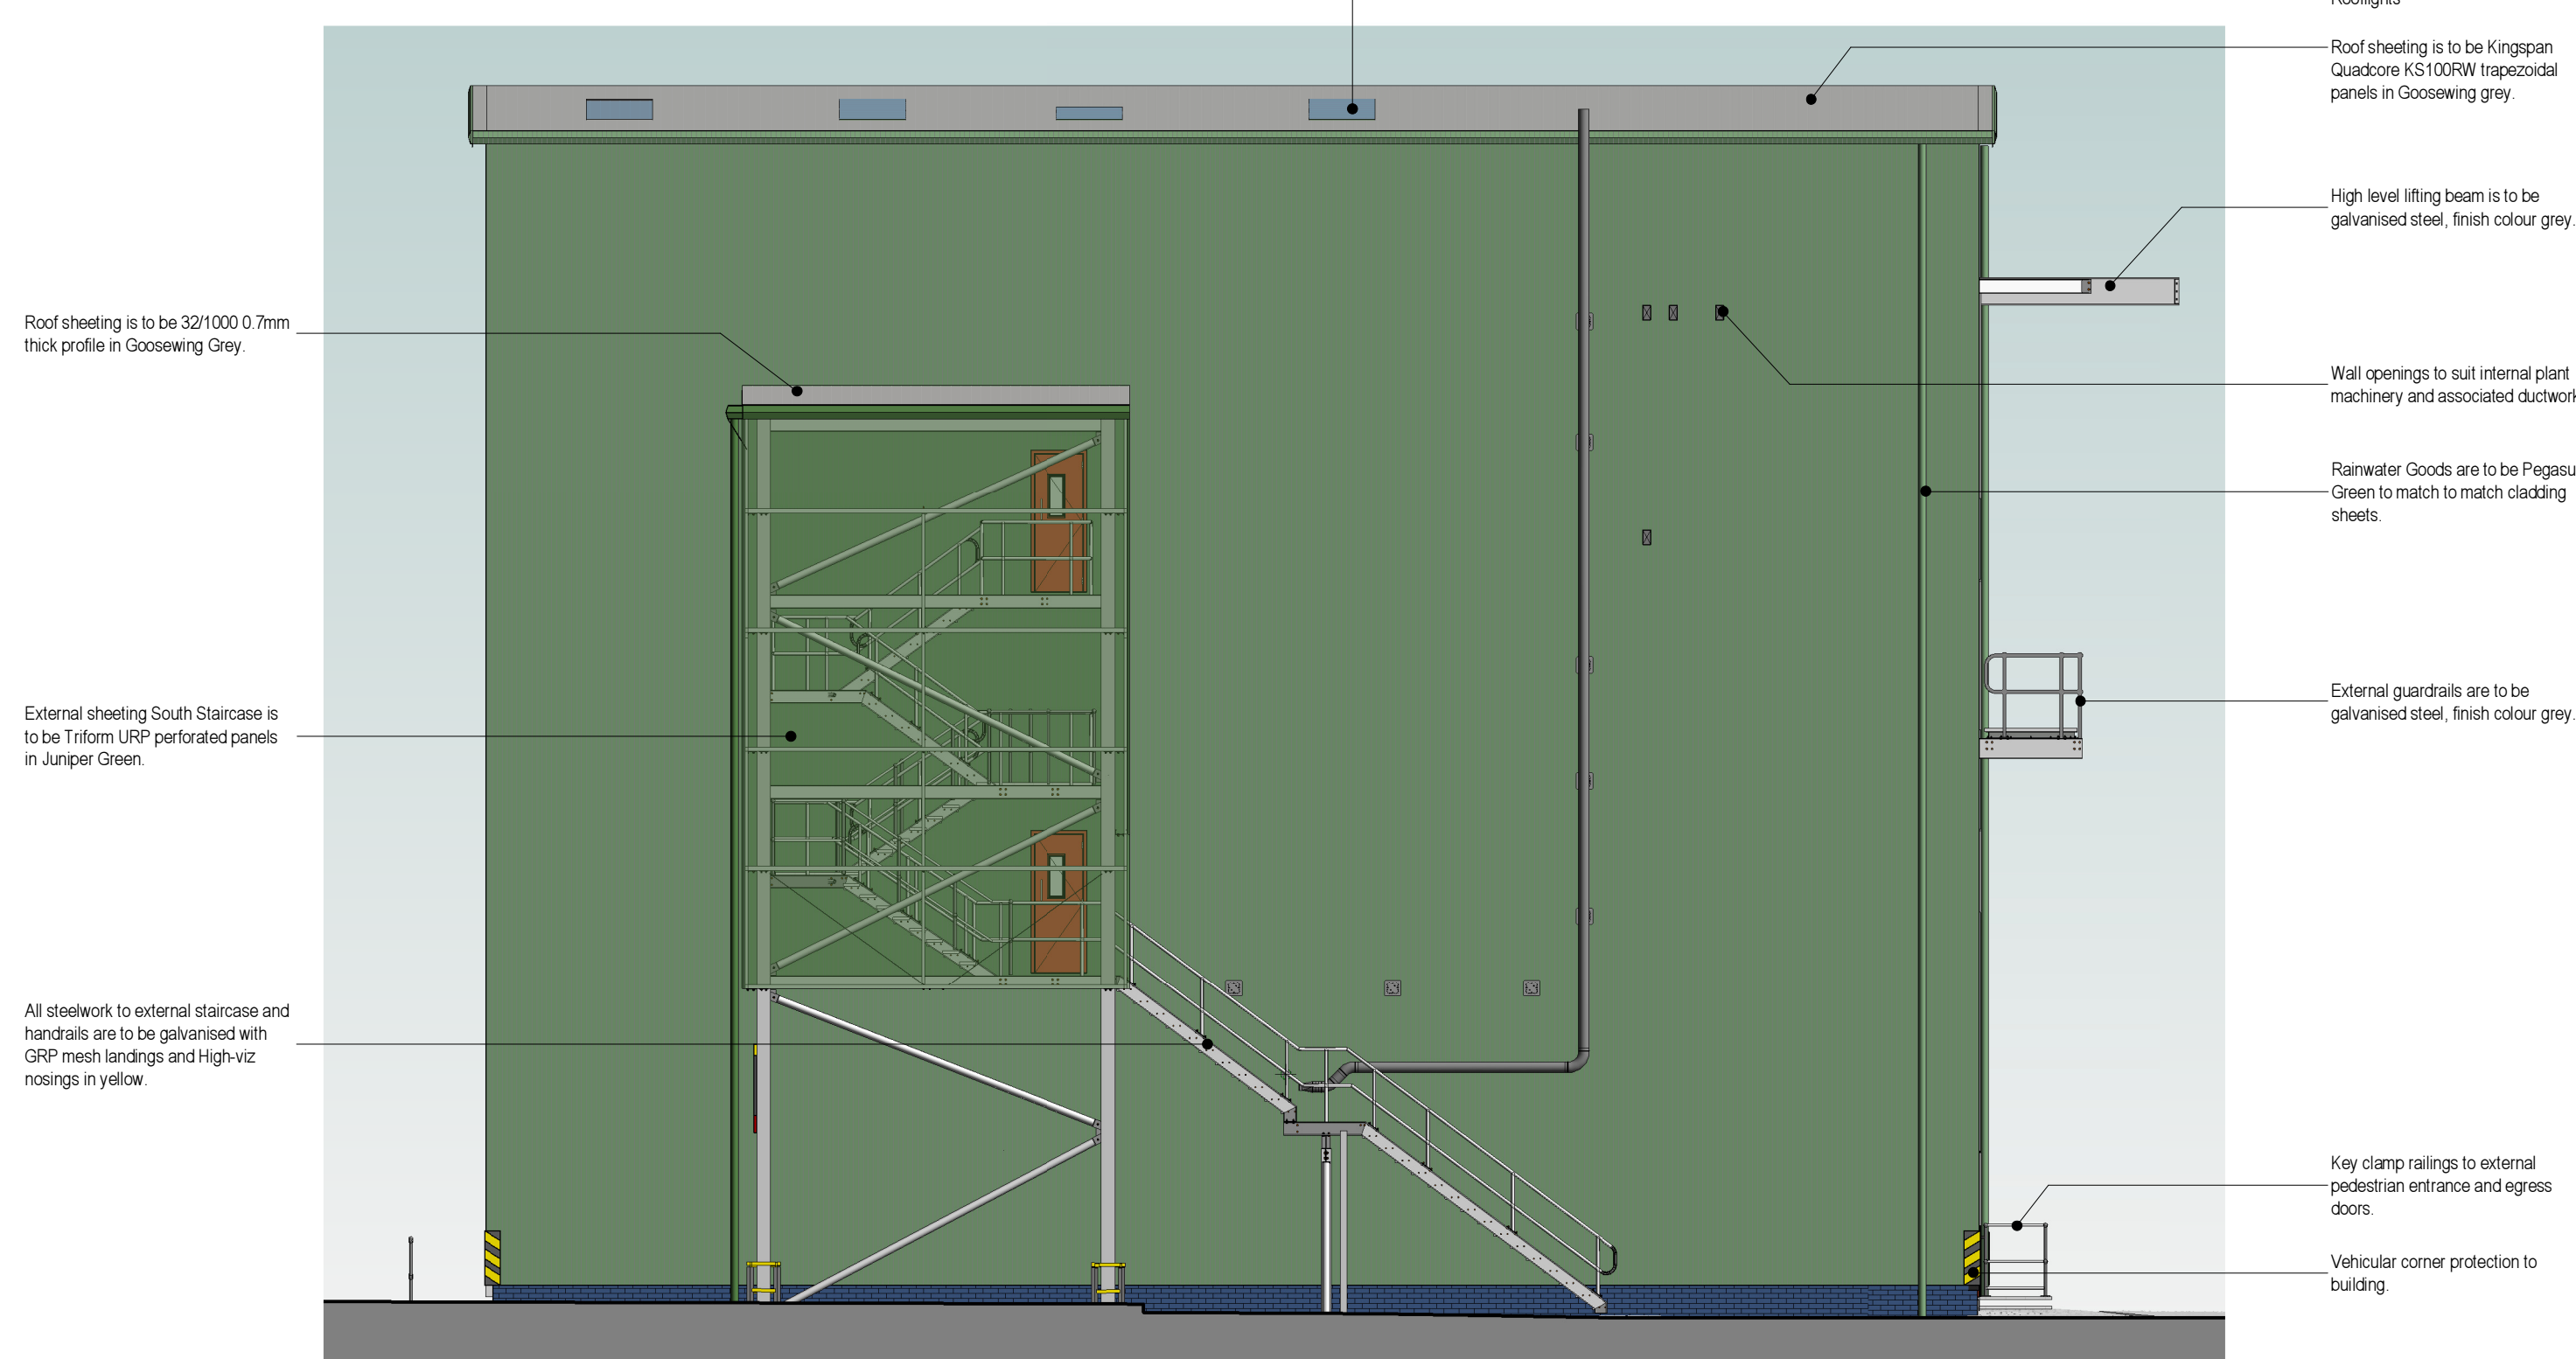

4 South Elevation as Proposed
1 : 100

