Notes

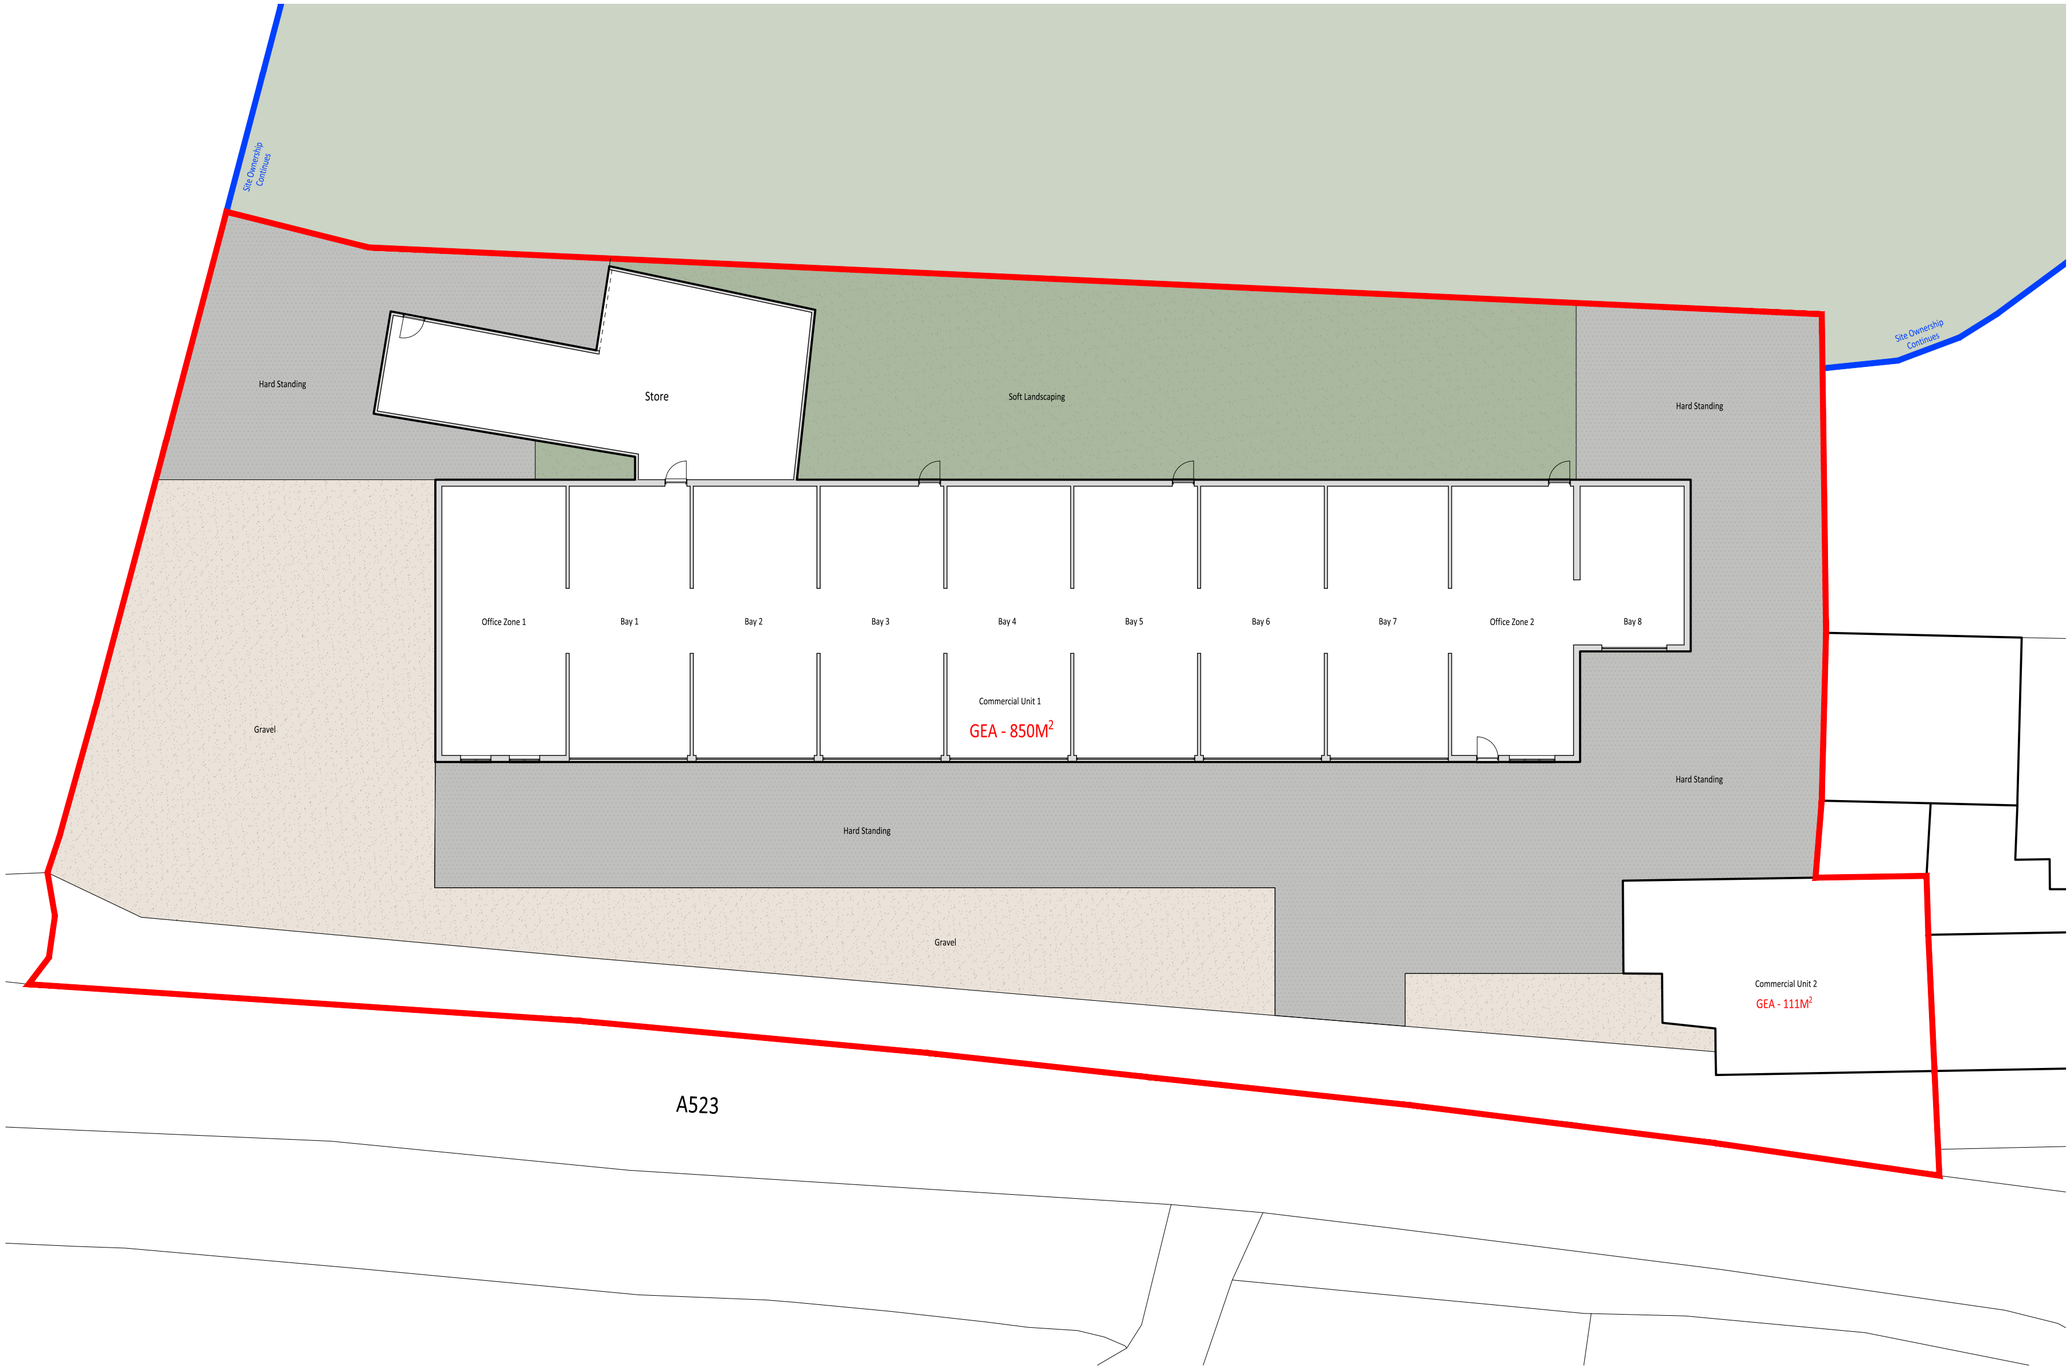

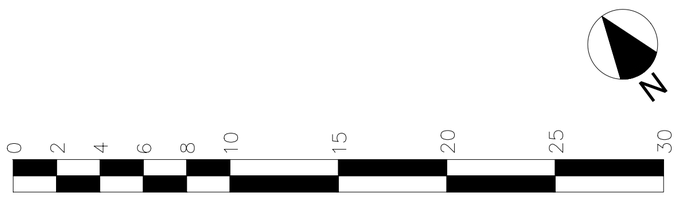

davenport architecture
Paddock View
308 Chester Road
Hartford
Cheshire
CW8 2AB
Education | Residential | Commercial | Leisure | Master Planning
Tel: 01606 272844
Email: info@davenport-architecture.co.uk
Web: www.davenport-architecture.co.uk

Client
Joe Hallam

Project
Jim Hallam Land Rover Site
Proposed Development

Drawing Title
Existing Site Plan
-

Scale	Sheet Size	Drawing Status
1:200	A2	COMMENT
Job Number	Drawn By	Checked
2026-00601	JP	JD
Drawing Number	Revision	First Issue
PL001	A	05/02/26

©Davenport Architecture Ltd 2018
This Drawing is to be read in conjunction with all other project associated drawings and information.
Report all errors, omissions and discrepancies to drawing author prior to construction or manufacture. This drawing is copyright and is the property of Davenport Architecture Ltd