
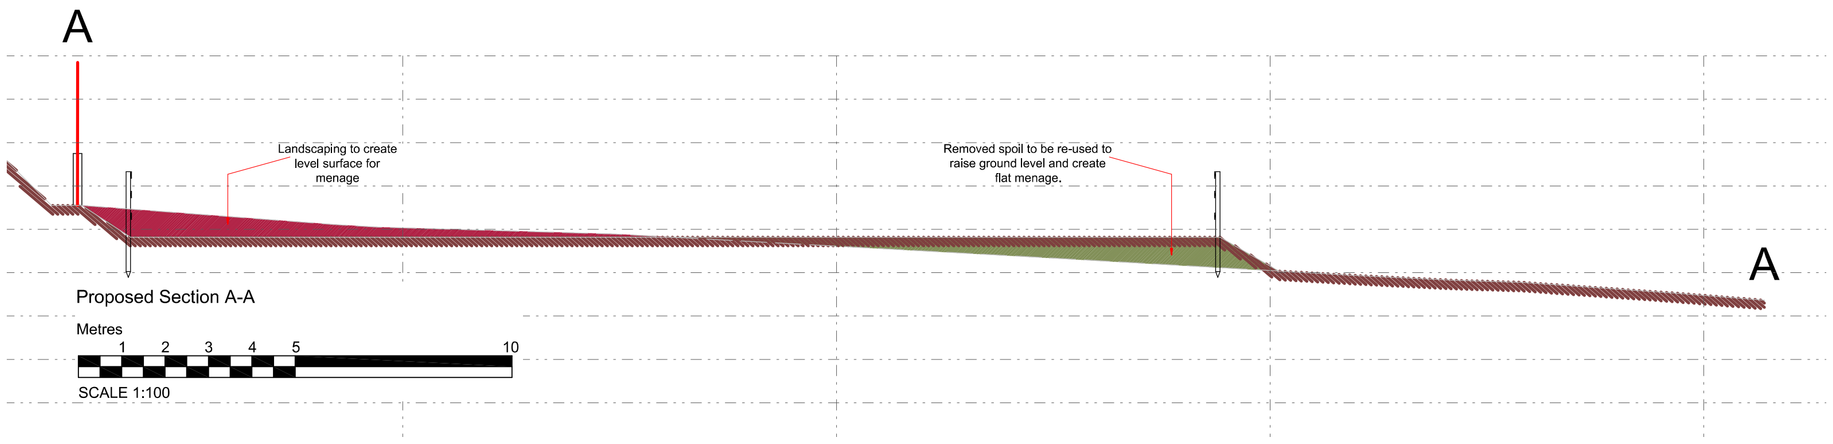


Proposed Section A-A

Metres

1 2 3 4 5 10

SCALE 1:100

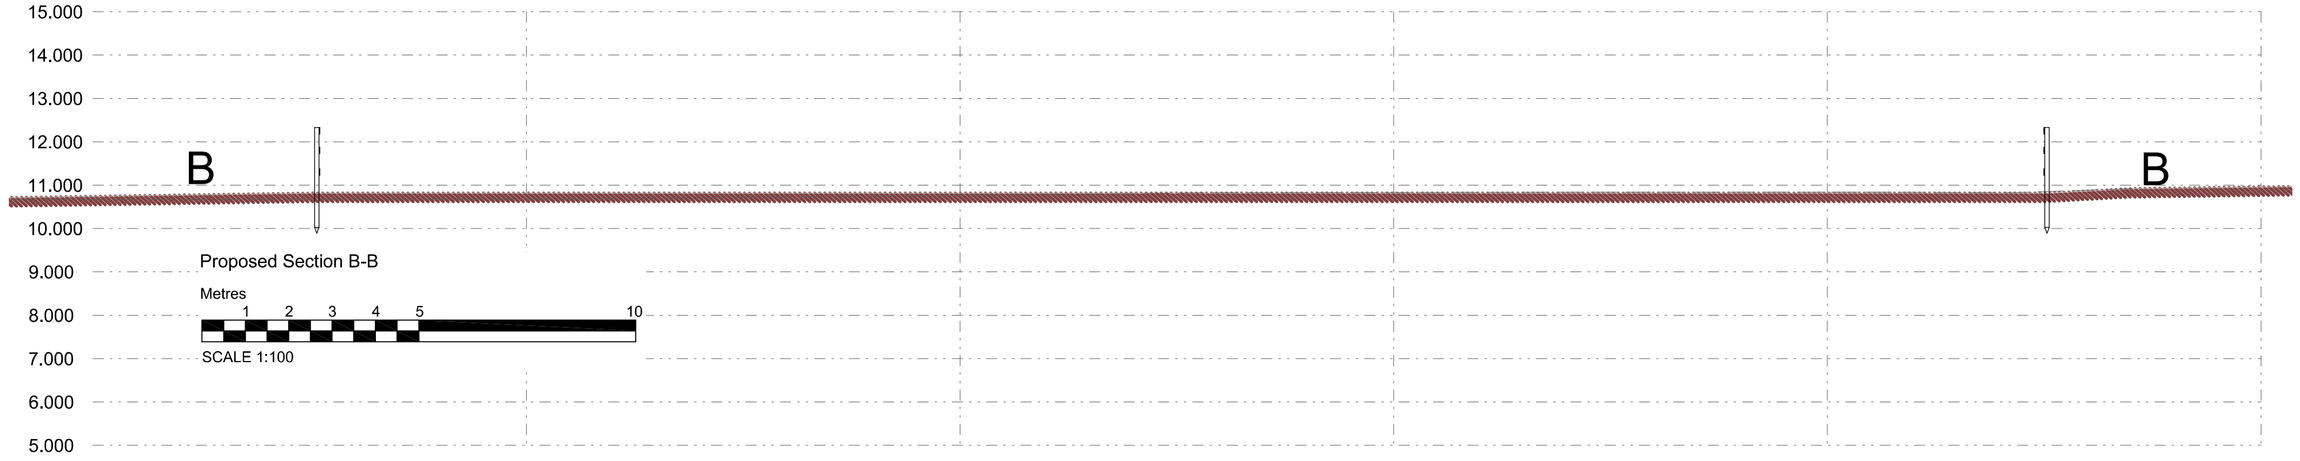


Proposed Section B-B

Metres

1 2 3 4 5 10

SCALE 1:100

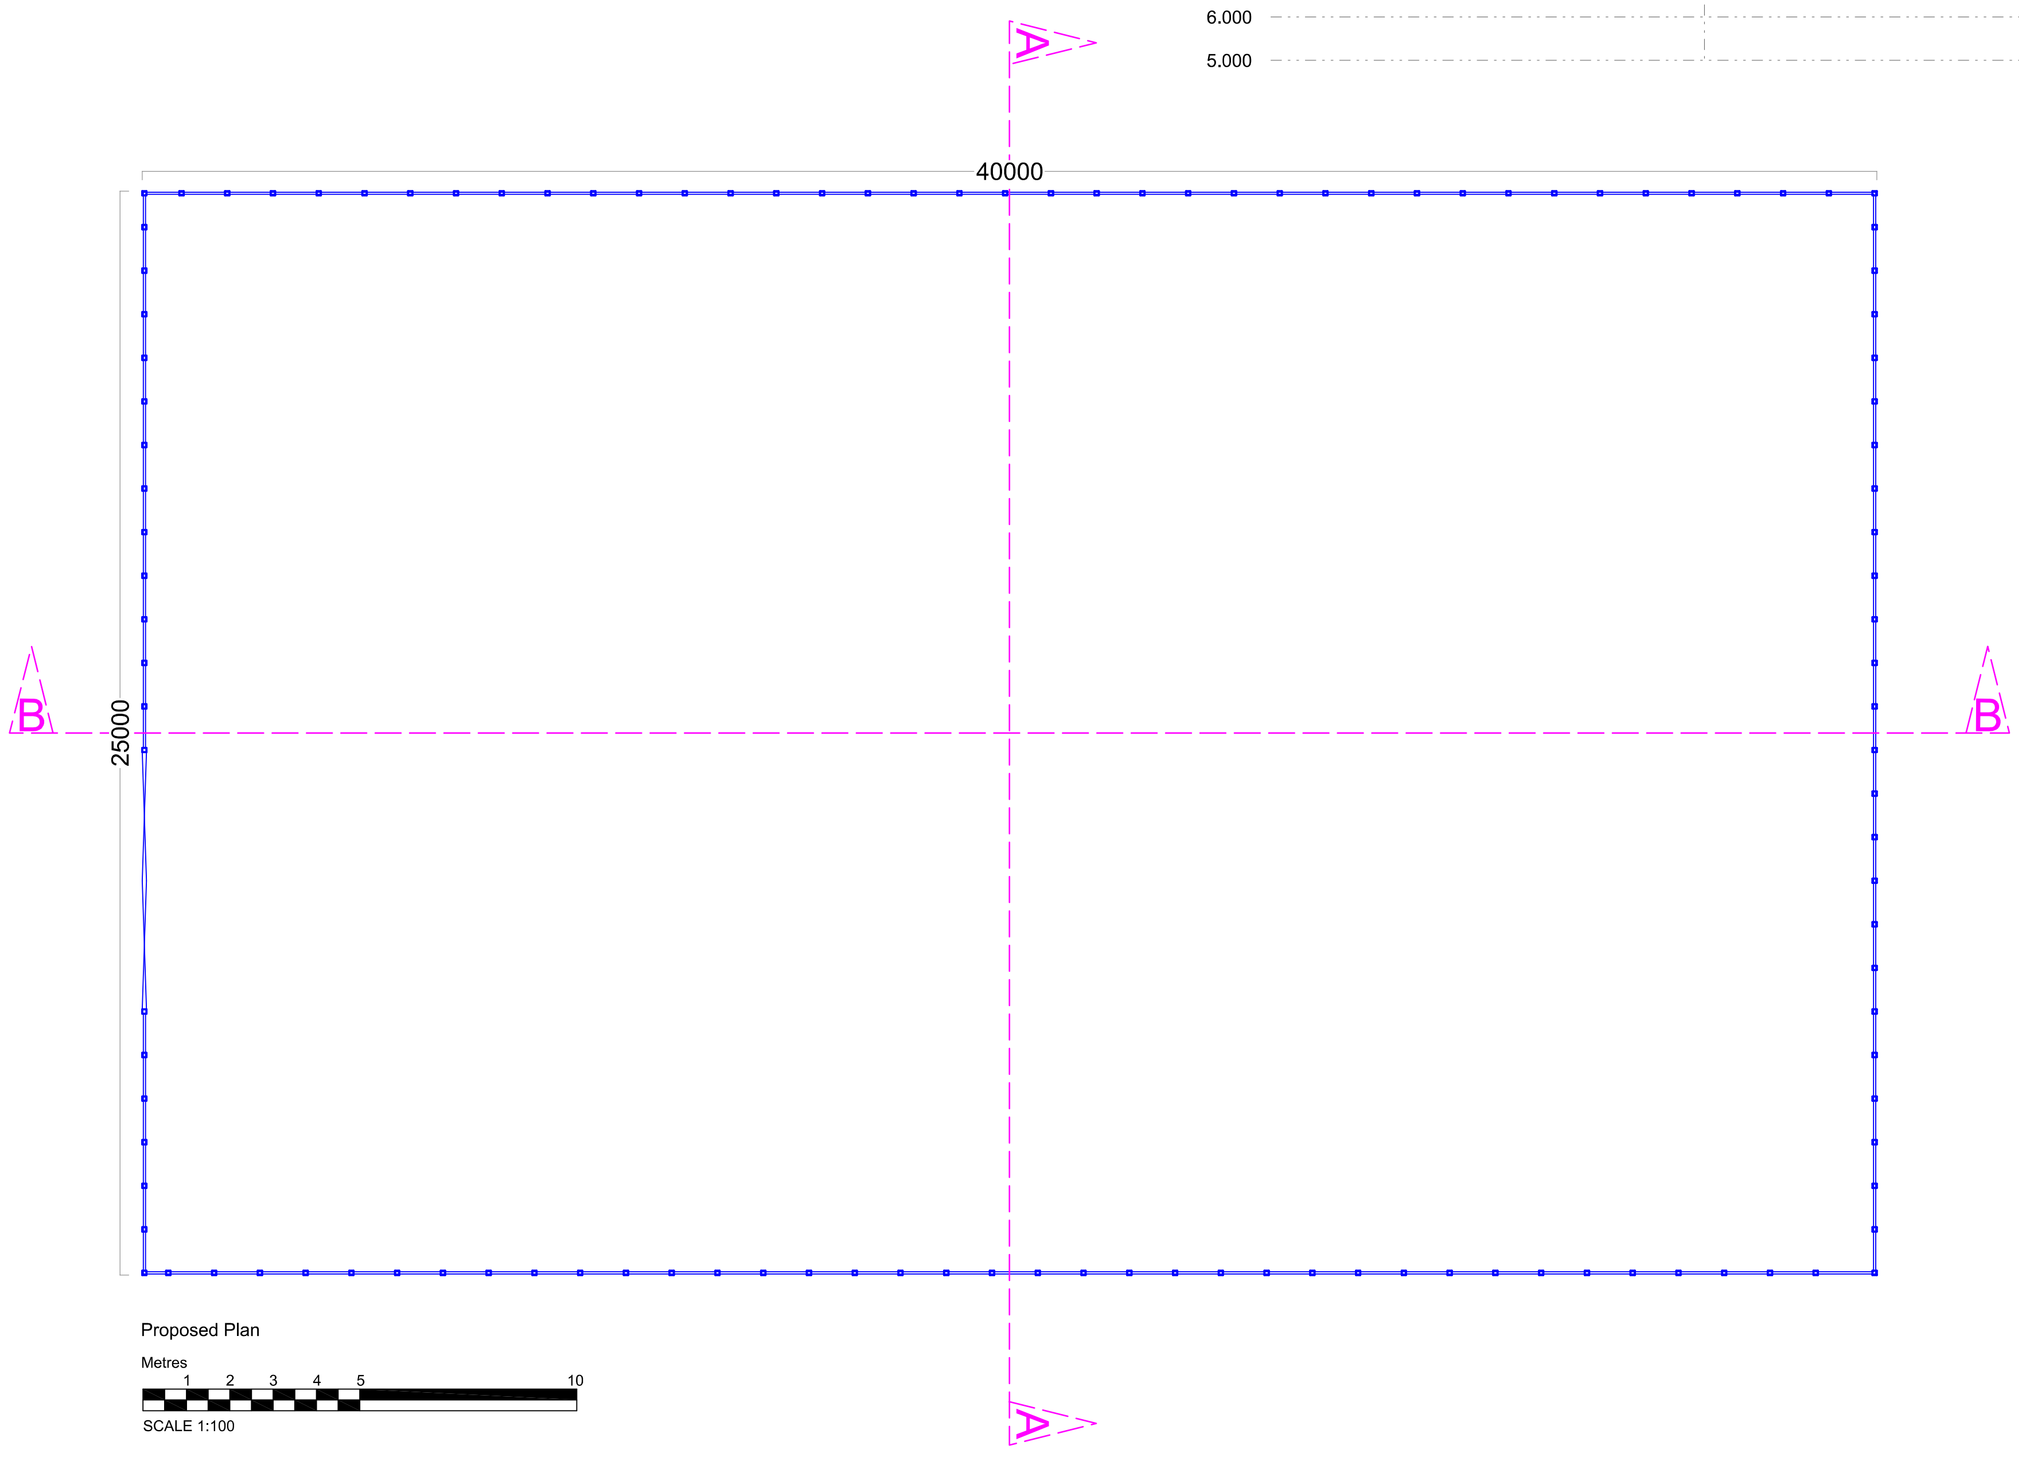


Proposed Plan

Metres

1 2 3 4 5 10

SCALE 1:100

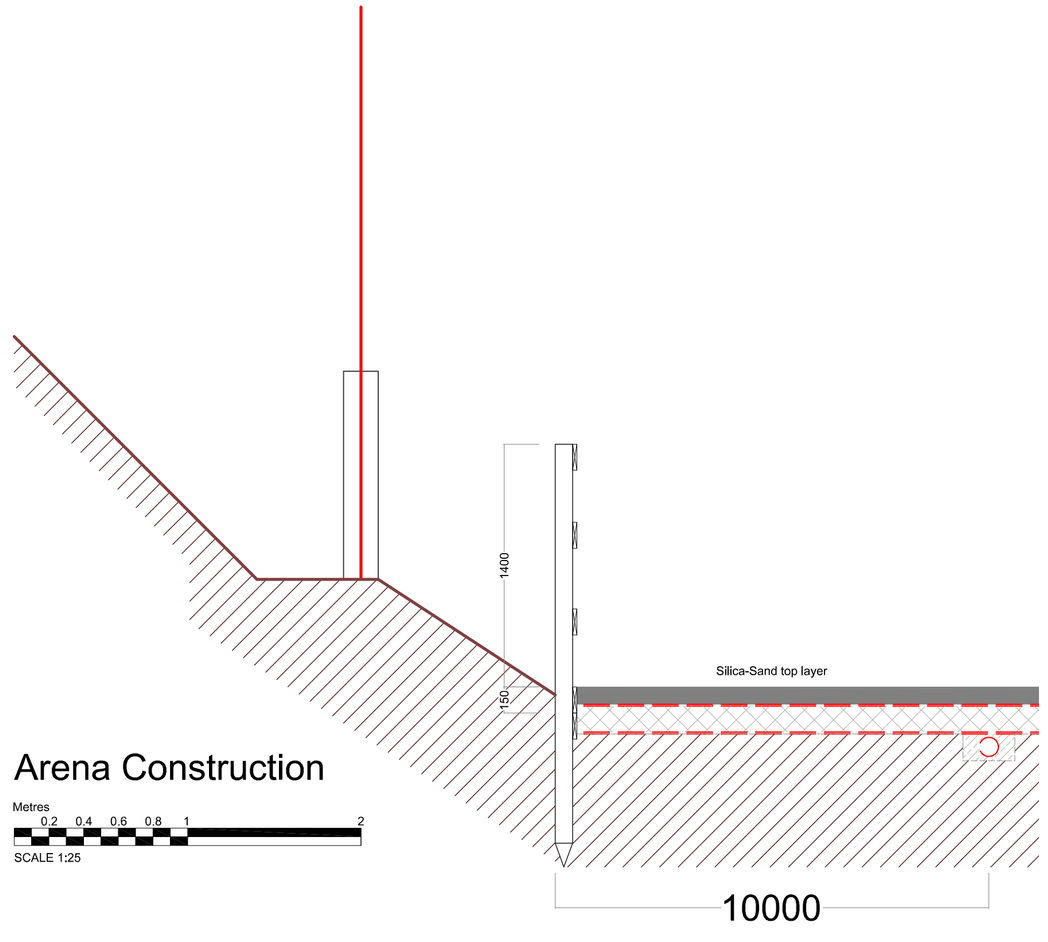

Arena Construction

Metres

0.2 0.4 0.6 0.8 1 2

SCALE 1:25

DBD Architectural Consultancy Ltd ©2026

1. Copyright is vested with DBD Architectural Consultancy Ltd.

2. All dimensions to be checked on site before proceeding.

3. Contractor to check/adjust dimensions of new work to suit existing conditions.
Do not assume existing structure or details are plumb, square or level.

4. Contractor must notify the architect of any discrepancies before proceeding.

5. All drawings to be read in conjunction with all other consultants drawings and specs.

Rev	Date	Description

DBD Architectural Consultancy

DBD Architectural Consultancy Ltd
50 Broad Street Leek,
Staffordshire, ST13 5NS
01538 381118
mail@dbdconsultants.co.uk
www.dbdconsultants.co.uk

Mr and Mrs White
The Barn, Cotton Grange Farm
Ellastone Road
ST13 7QZ

Job:
Construction of Horse Exercise Arena

Project:

Title:
Plans as Proposed

Stage: Planning

Size: A1	Date: 04.06.2026	Job No: 3637
Scale: 1:100		

Drawing Number: PL 05