


Location Plan

Site Address: Lane Ends Farm, Ashbourne Road, Bradnop, ST13 7HA

Date Produced: 08-Jun-2026

Scale: 1:2500 @A4

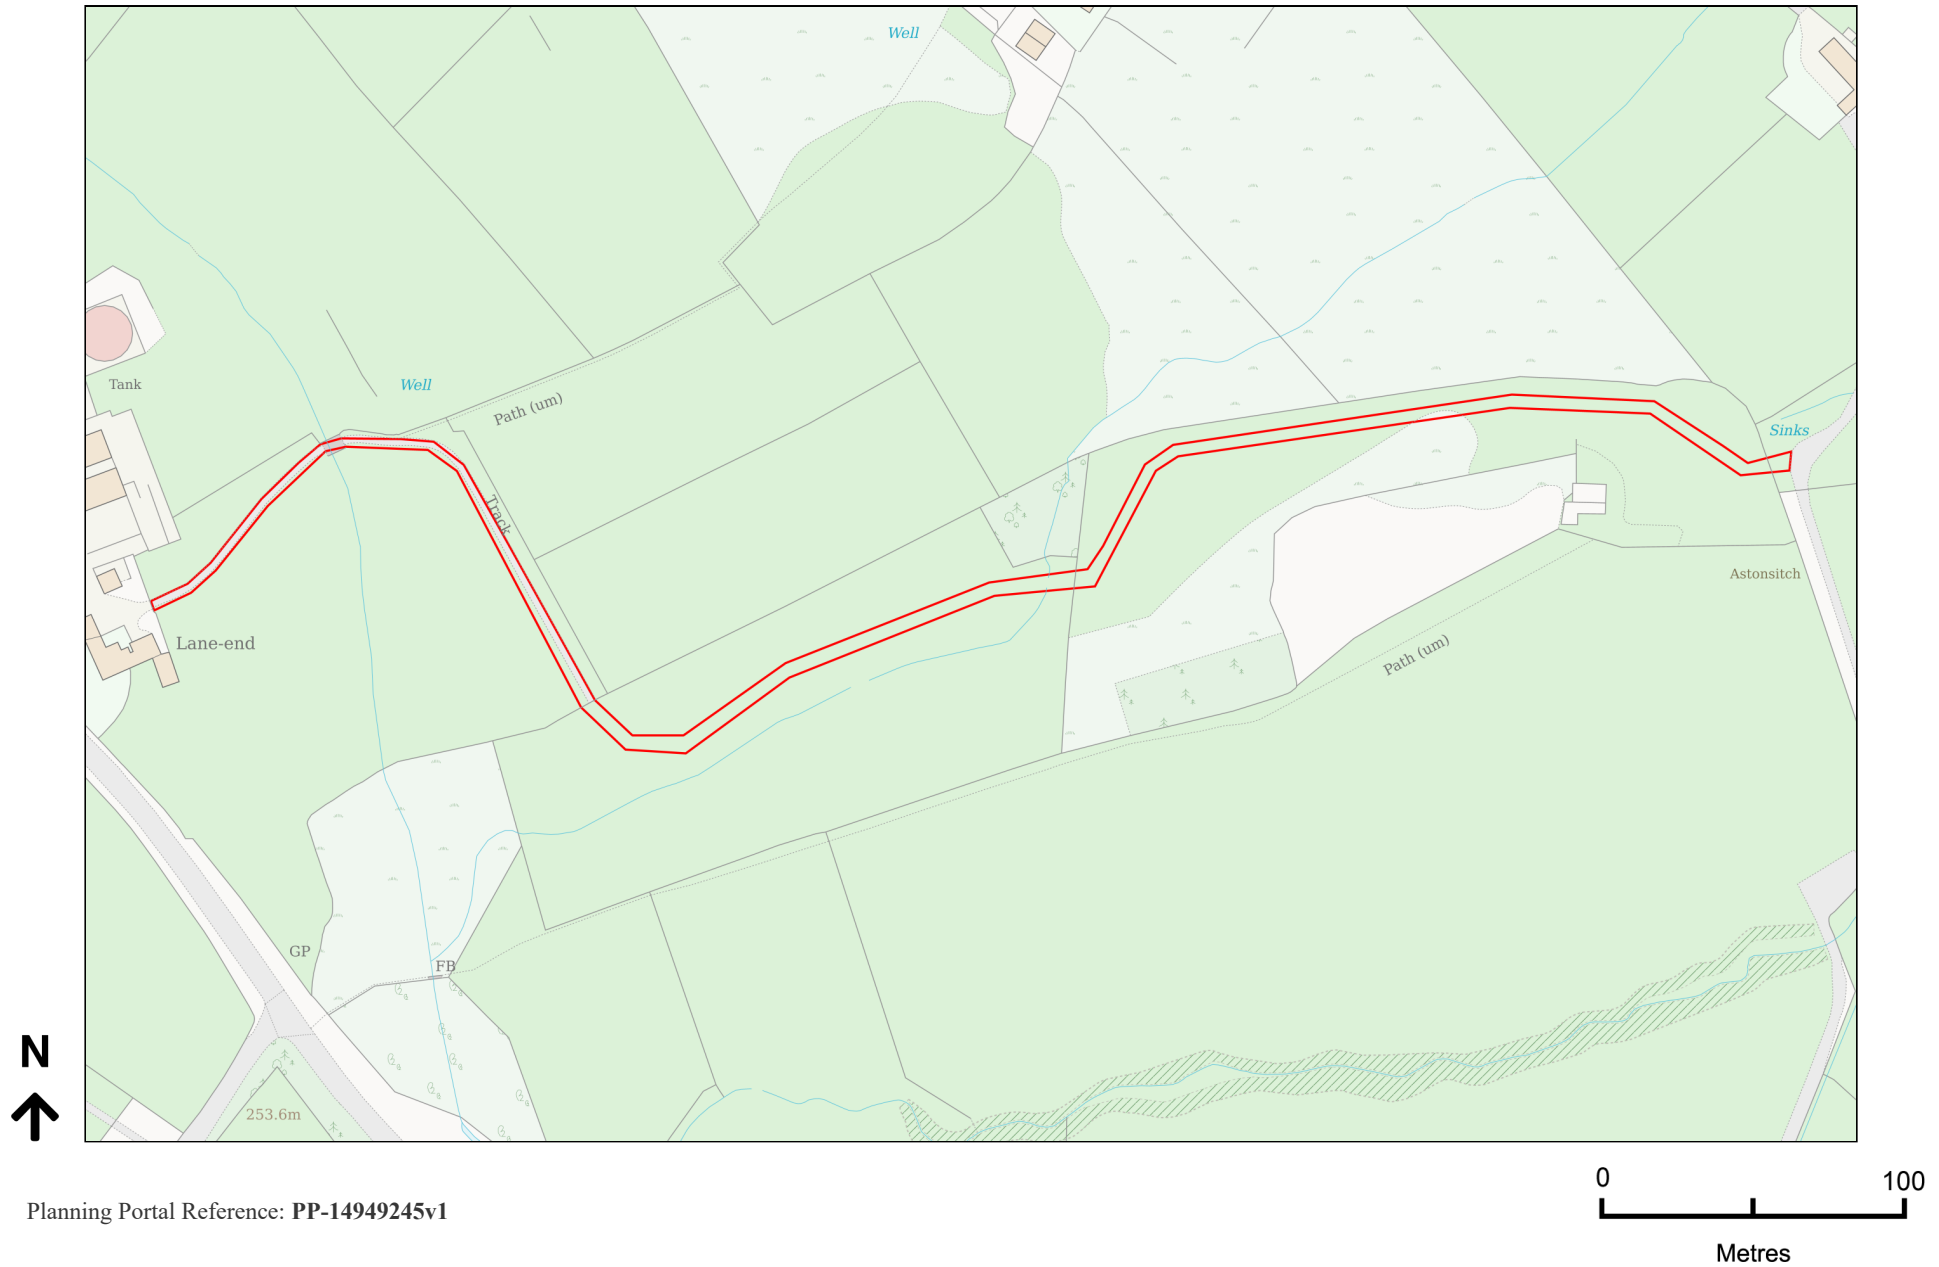

Planning Portal Reference: PP-14949245v1