


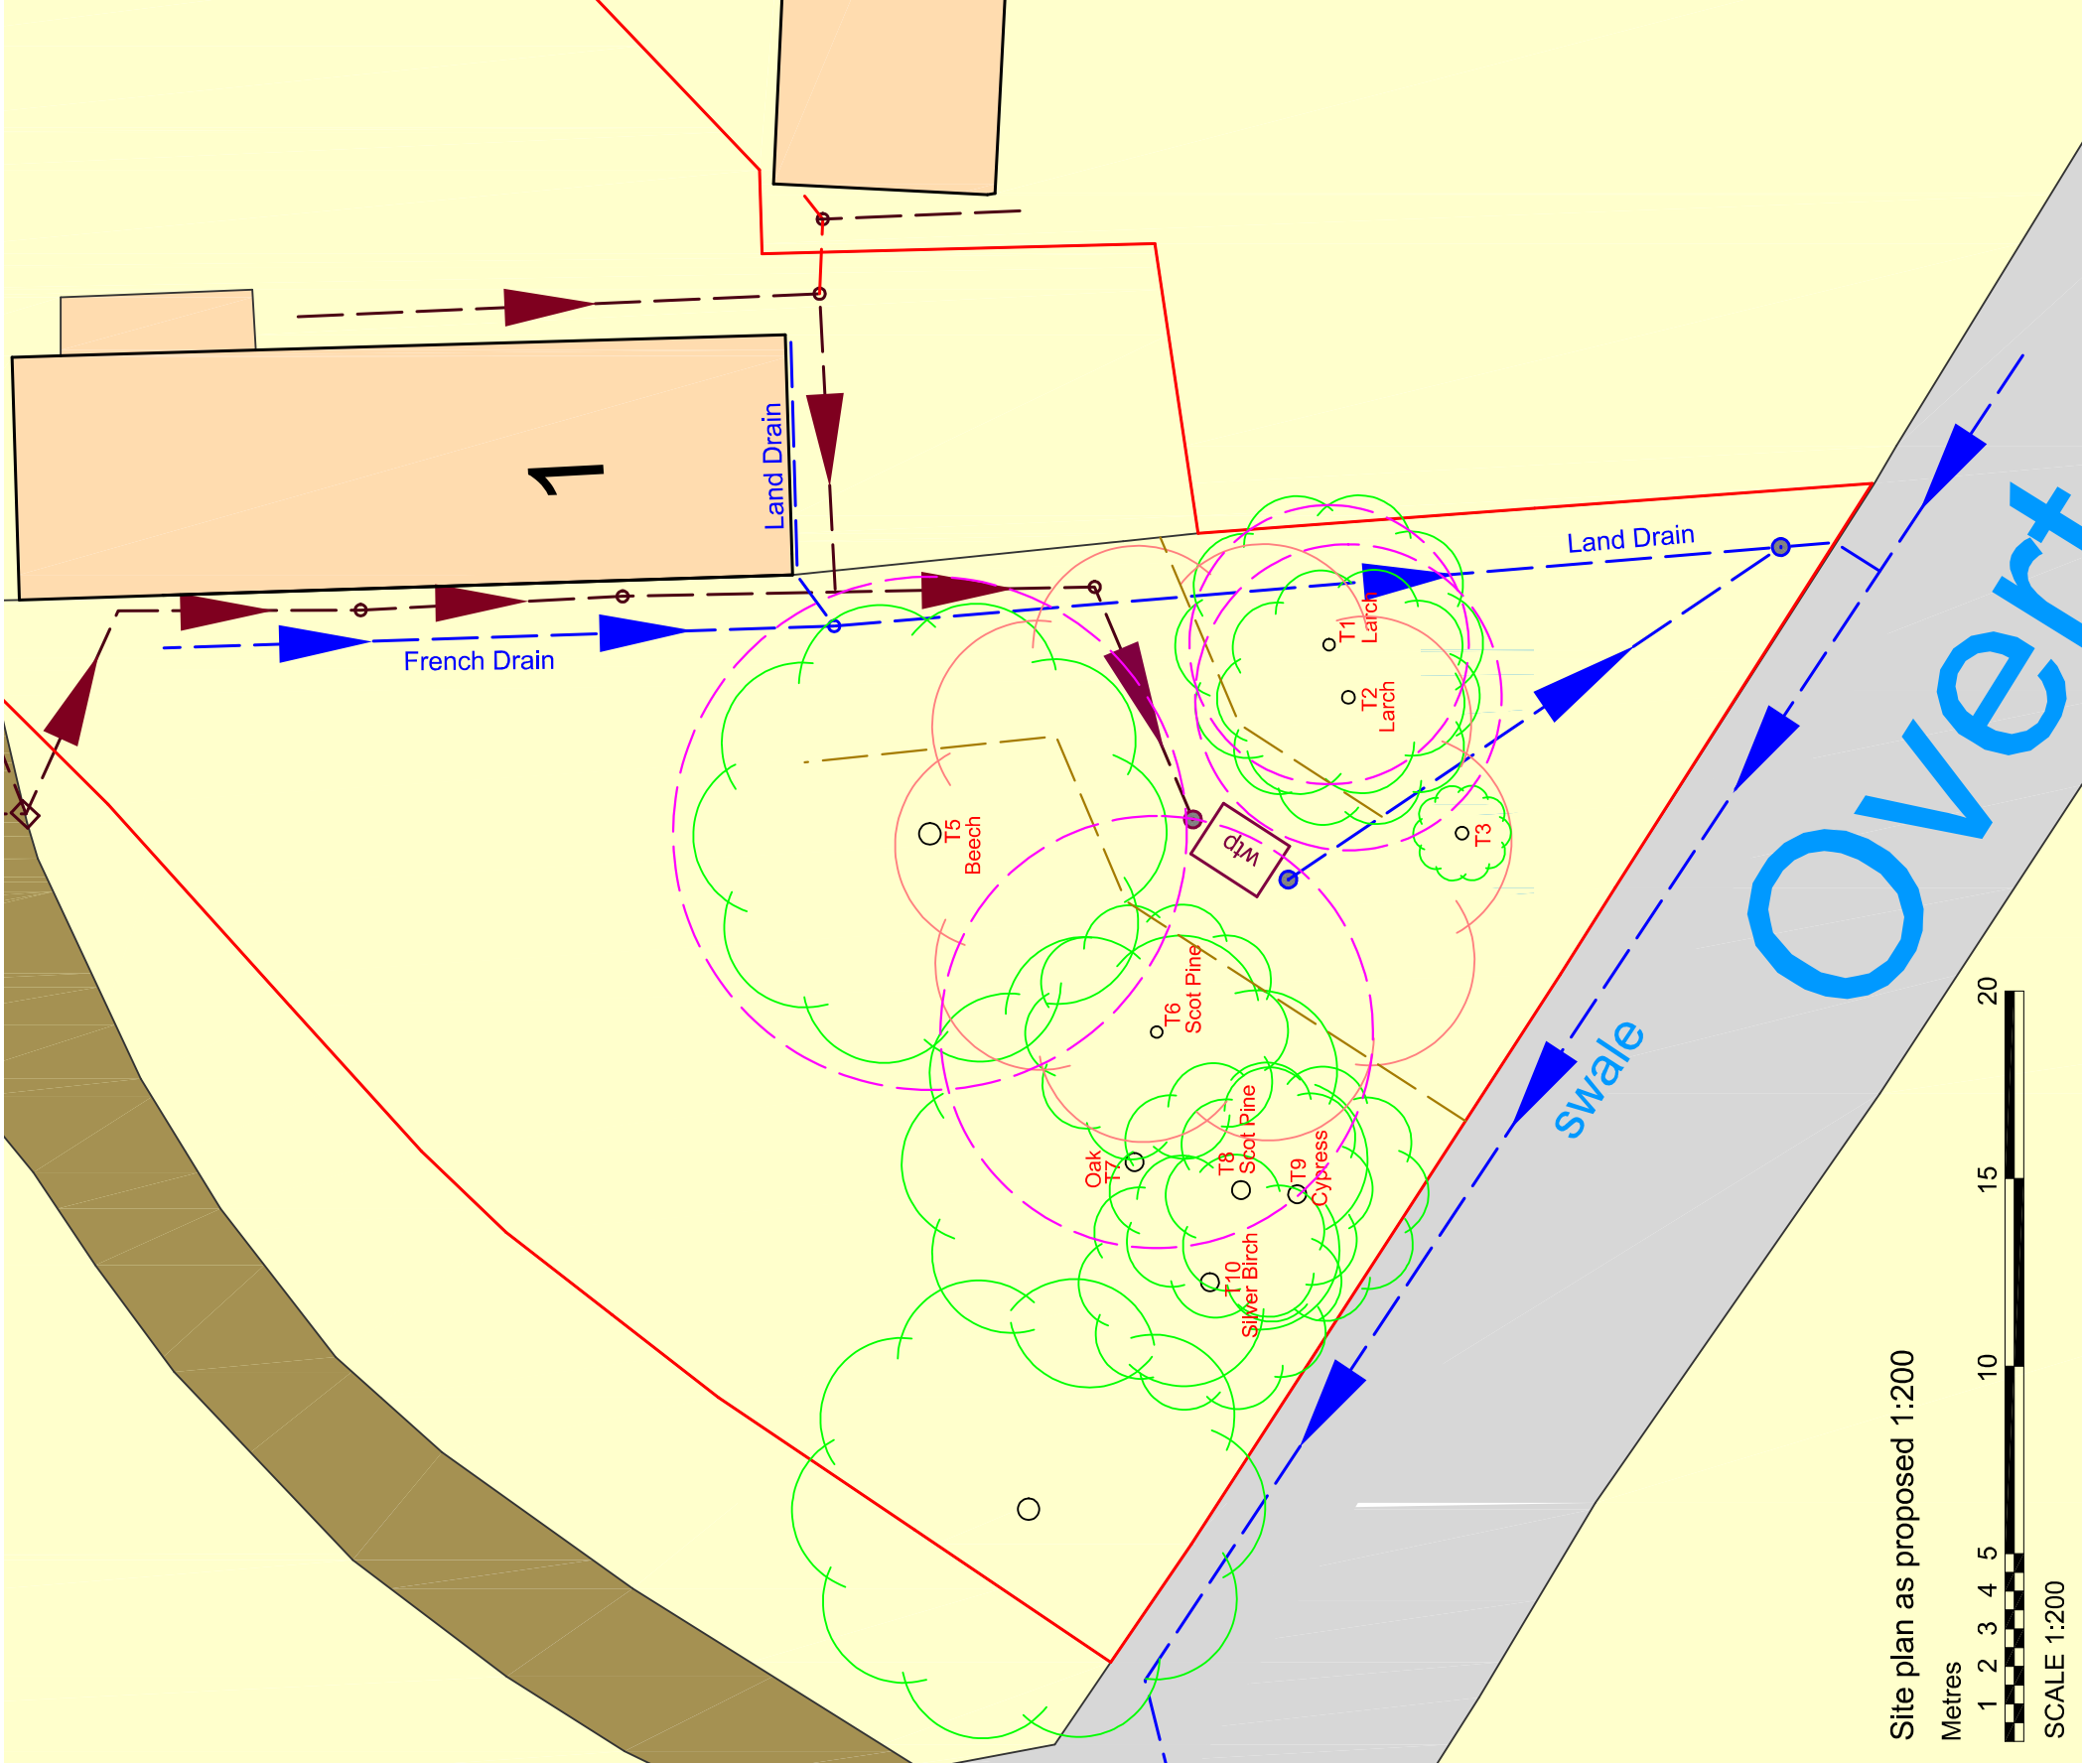


Redundant Drain

Foul Drain

Water Drain

Protective Fencing

Root Protection Zone

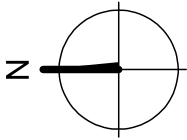

DBD Architectural  
Consultancy Ltd ©2026

1. Copyright is vested with DBD Architectural Consultancy Ltd.
2. All dimensions to be checked on site before proceeding.
3. Contractor to check/adjust dimensions of new work to suit existing conditions. Do not assume existing structure or details are plumb, square or level.
4. Contractor must notify the architect of any discrepancies before proceeding.
5. All drawings to be read in conjunction with all other consultants drawings and specs.

| Rev | Date     | Description      |
|-----|----------|------------------|
| A   | 04.06.26 | Minor amendments |

**DBD Architectural Consultancy**

**DBD Architectural Consultancy Ltd**

50 Broad Street Leek,  
Staffordshire ST13 5NS  
01538 383118  
mail@dbdconsultants.co.uk  
www.dbdconsultants.co.uk

**Mr & Mrs D Smith**  
Overton Hall Barn No1  
Congleton CW12 3QW

**Replacement Sewage  
treatment plant**

**Tree Protection Plan**

Scale: Planning  
Sheet: A3  
Date: 03.06.26  
Sheet No: 2634

Drawing Number: **PL 02A**