



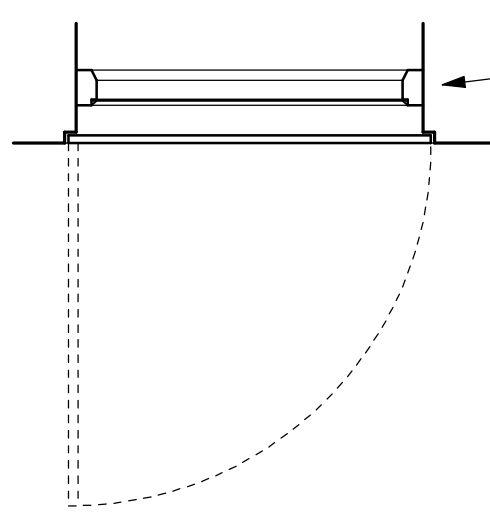


Window 11
single glazed

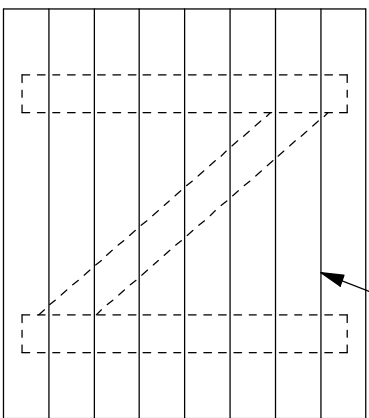


all existing hinge pins, strap hinges and latches to be refurbished wherever possible - otherwise new replacements to match existing are to be used

construct new opening 'flaps' using 25mm thick timber, complete with rear bracing as shown - single chamfered edges to braces

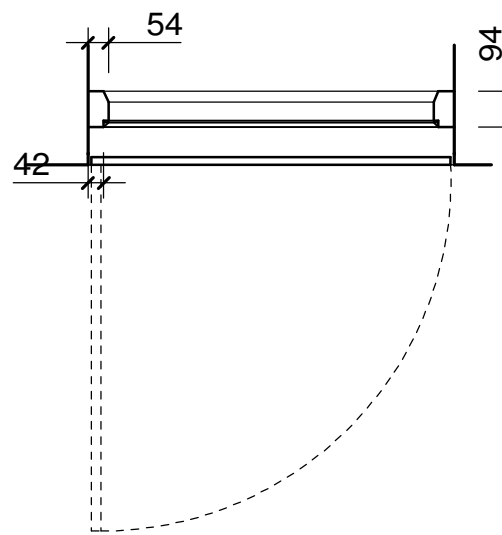


Windows 3, 4, 9 & 12

Various sizes to suit existing openings
single glazed - nb. window 9 to have slim double glazed unit,
BUT no boarded door, head and cill details to match jambs

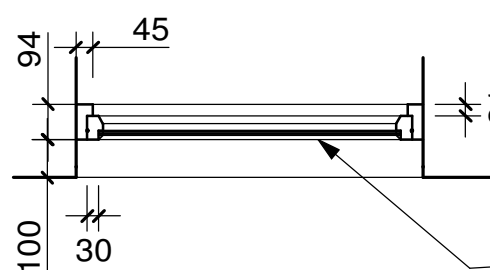


Windows 5, 7, & 8

flush fitting opening casement, fitted with slimline double glazing - side hung - head and cill details to match jambs
window 8 to have suitable latches for means of escape

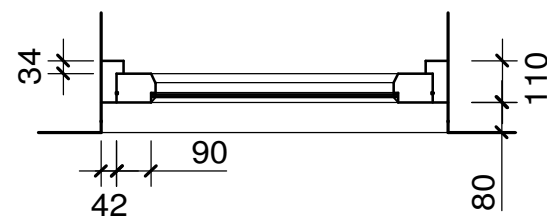


Windows 1 & 6 and Door 6

flush fitting opening casements, fitted with slim double glazing - Door 6 side hung with 3 no. 100mm butt hinges
Windows 1 and 6 are fixed i.e. non opening

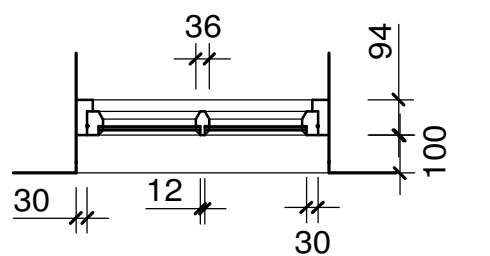


Window 2

flush fitting opening casement, fitted with slim double glazing - top hung

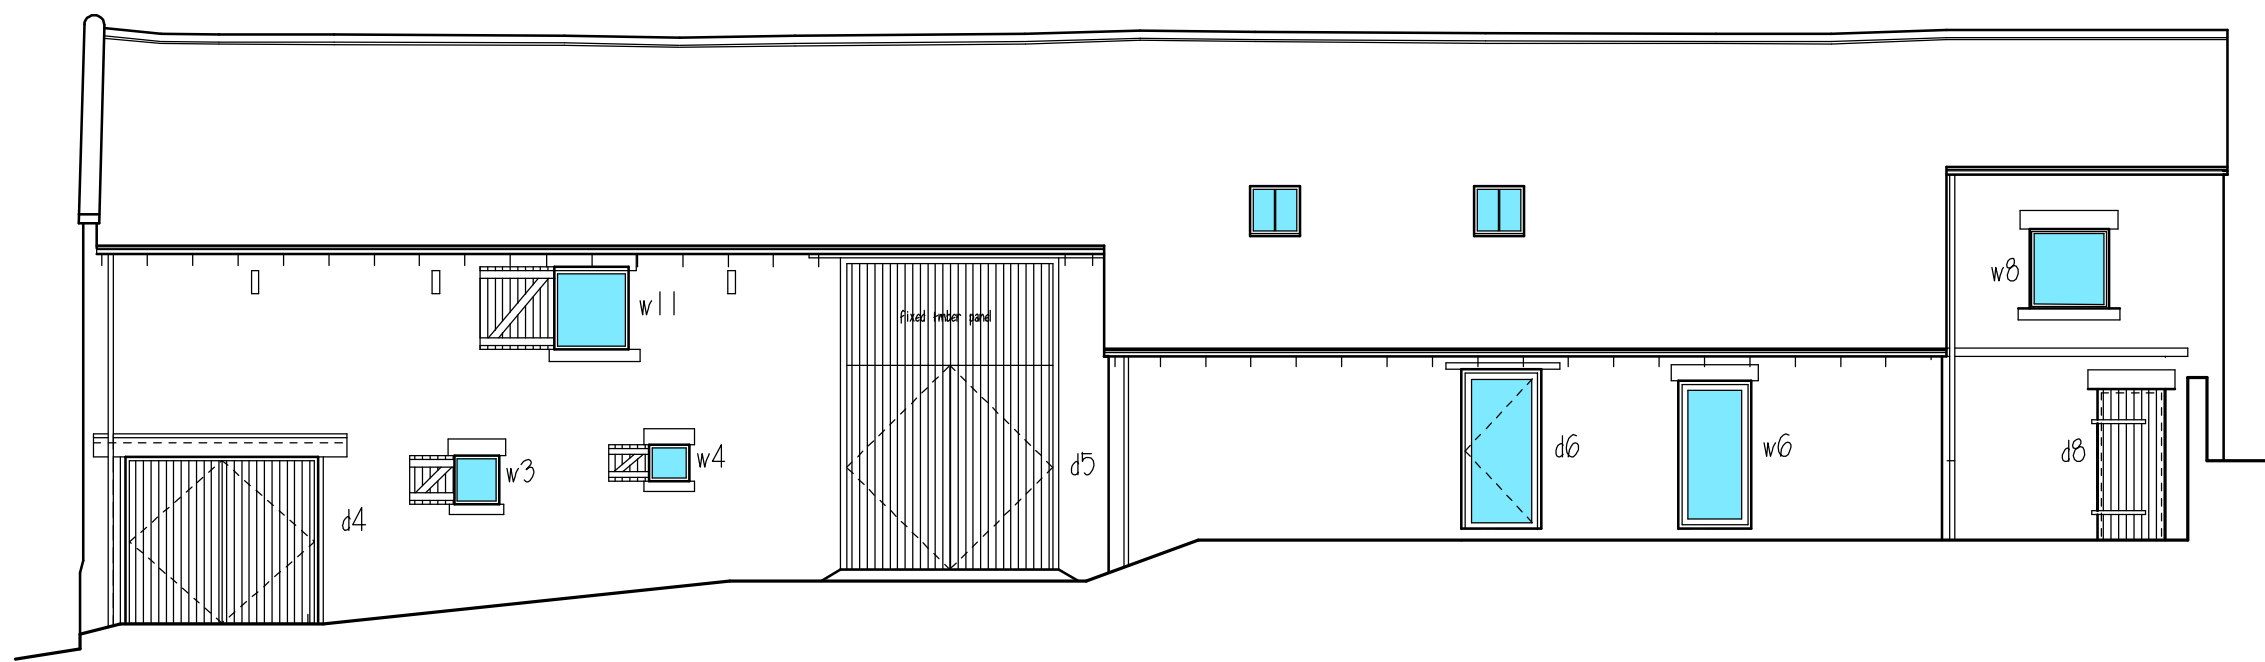


Elevation 1

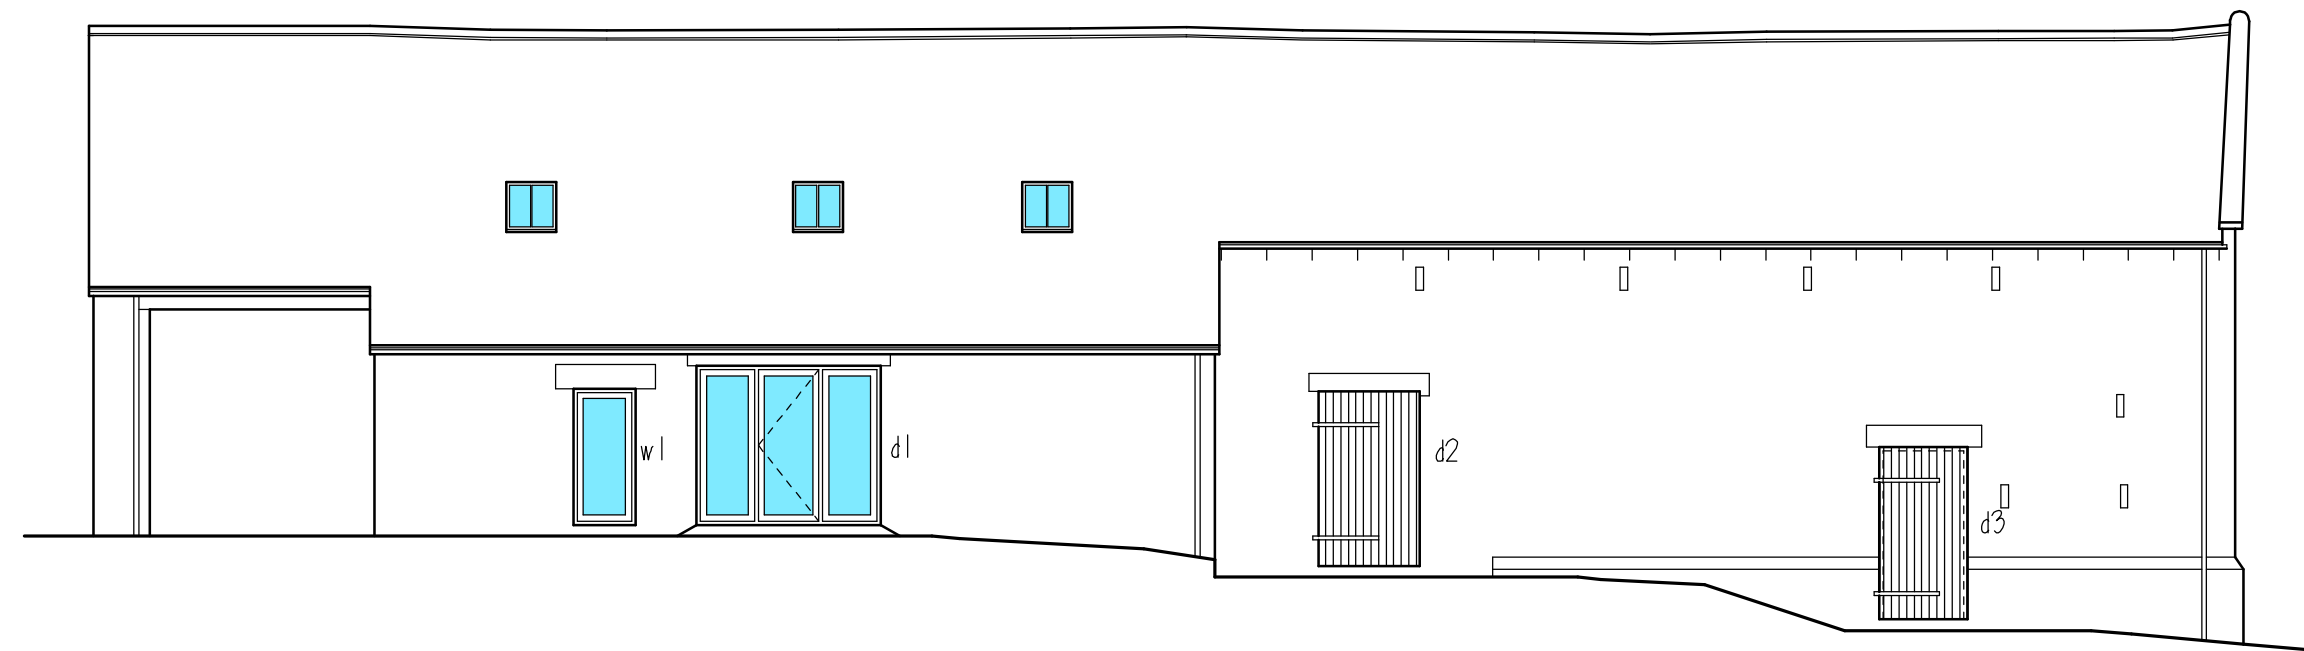


Elevation 3

0 1 2 3 4 5metres
Scale Bar @ 1:100 on A1 Sheet

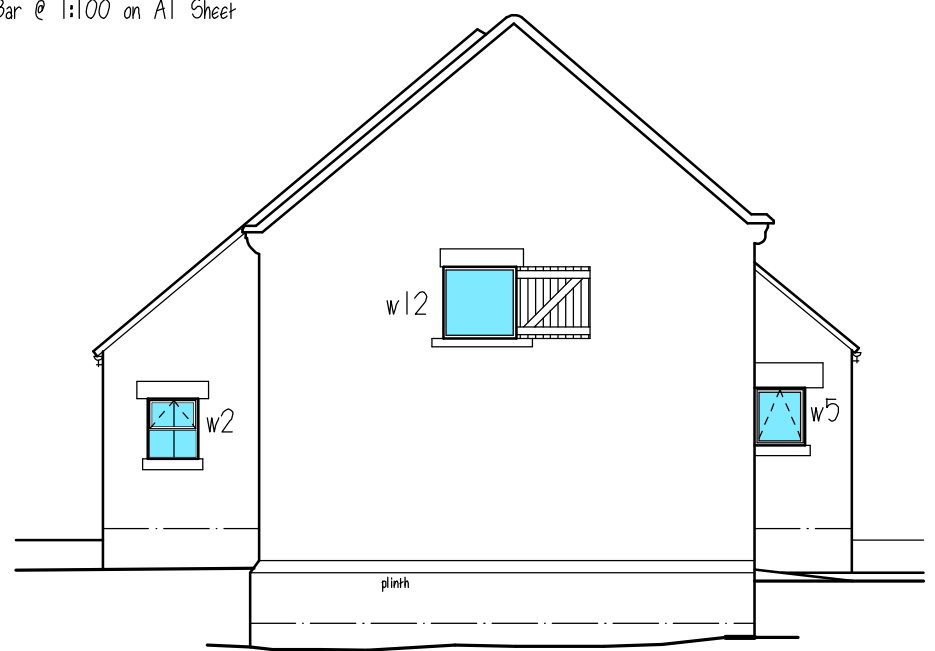

Elevation 2

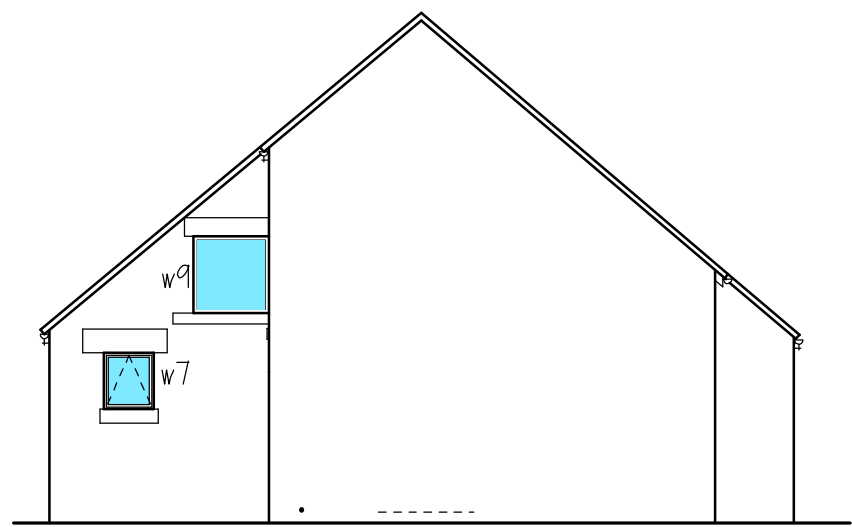


Elevation 4

ALL WINDOWS AND DOORS TO BE CONSTRUCTED TO DETAILS OPPOSITE AND TO BE FIXED INTO OPENINGS WITH A MINIMUM OF 100MM RECESS TO REVEALS - NO TRICKLE VENTS ALLOWED.

ALL JOINERY TO BE MANUFACTURED USING RECLAIMED OAK - ALL TO BE FINISHED WITH DARK GREY STAIN OR PAINT FINISH IN ACCORDANCE RECOMM. FROM GLAZED UNITS MANUFACTURER TO ENSURE GUARANTEE PERIODS.


ALL SLIM DOUBLE GLAZING TO BE VACUUM UNITS PRODUCED BY VACUUM GLAZING UK - HAVING U VALUE OF 0.4 - CHECK AVAILABILITY OF SAFETY GLAZING.

DOORSETS 1, 4 AND 5 TO LATER DETAILS.

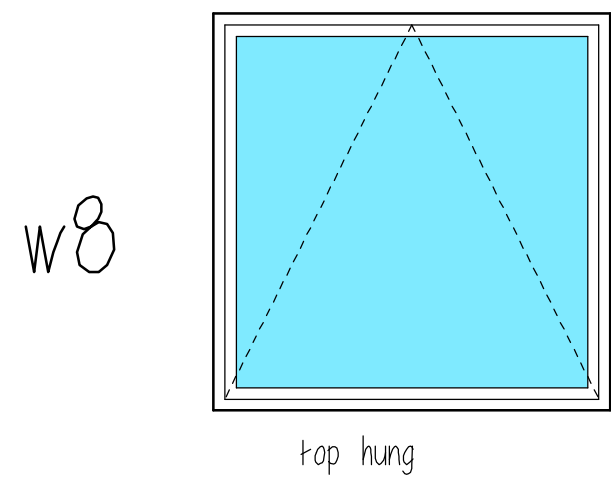


w8

top hung

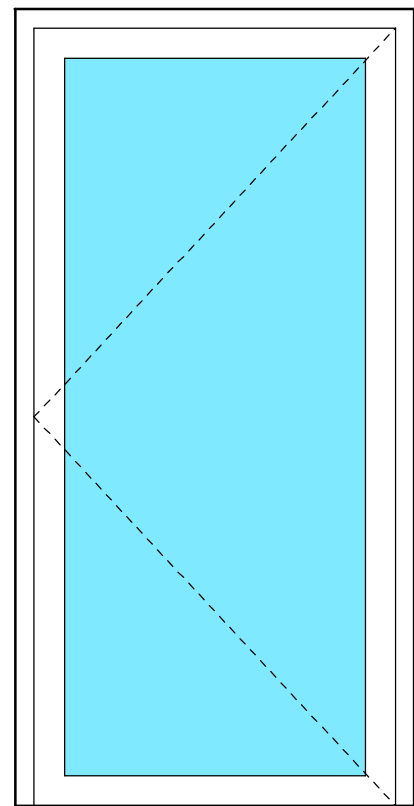


d6

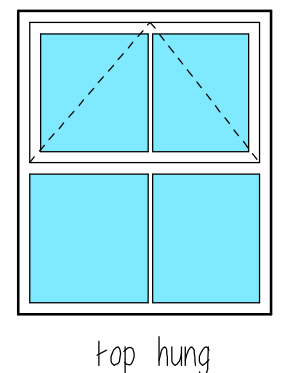


w2

top hung

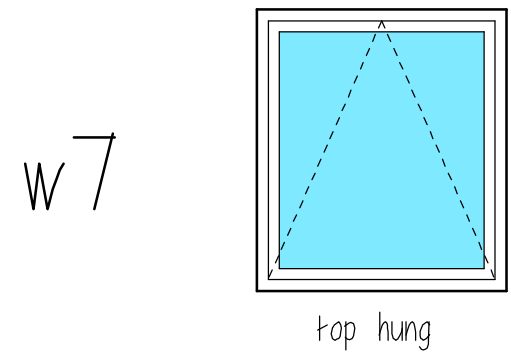


w7

top hung

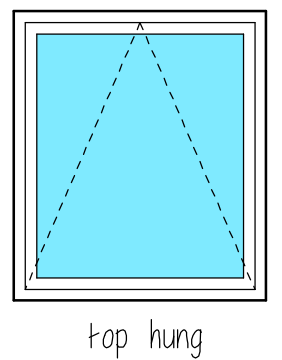

w5


top hung

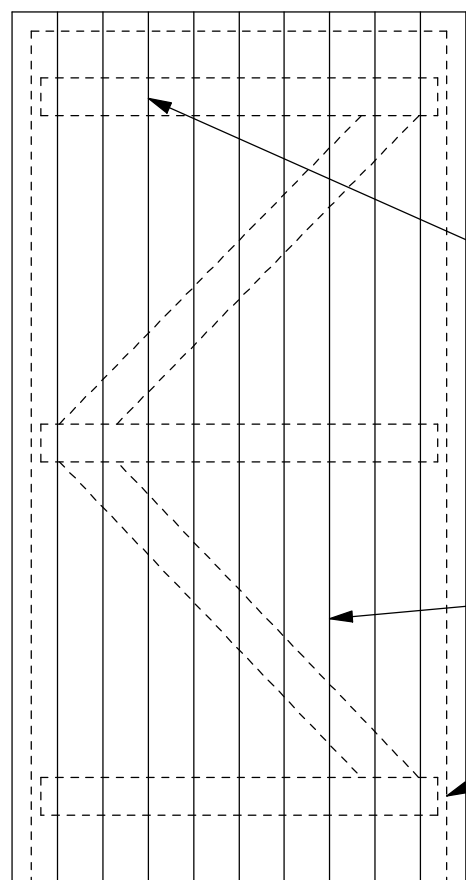

all existing hinge pins, strap hinges and latches to be refurbished wherever possible - otherwise new replacements to match existing are to be used

construct new timber door using 25mm thick timber, complete with rear bracing as shown - single chamfered edges to braces

fix new 50 x 100mm chamfered door stop frame to rear of door set into opening

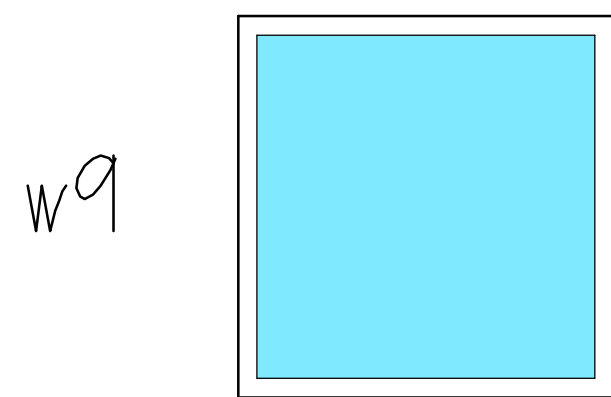

w9

fixed

Doors 2, 3 & 8

Clients are advised to clarify dimensions with the author prior to setting out and not to scale from the drawing. This drawing is copyright and should not be reproduced without the written consent of RLM ASSOCIATES.

RLM ASSOCIATES	
JOB	WHITEHOUSE FARM BARN, IPSTONES.
CLIENT	Mr. F. HARRIS.
DRAWING	REVISED JOINERY DETAILS AS PROPOSED - AMENDED.
DATE	June 2026.
SCALE	1:20, 1:100.
DRWG. No.	RLM1099/13.
REVISION	B.