


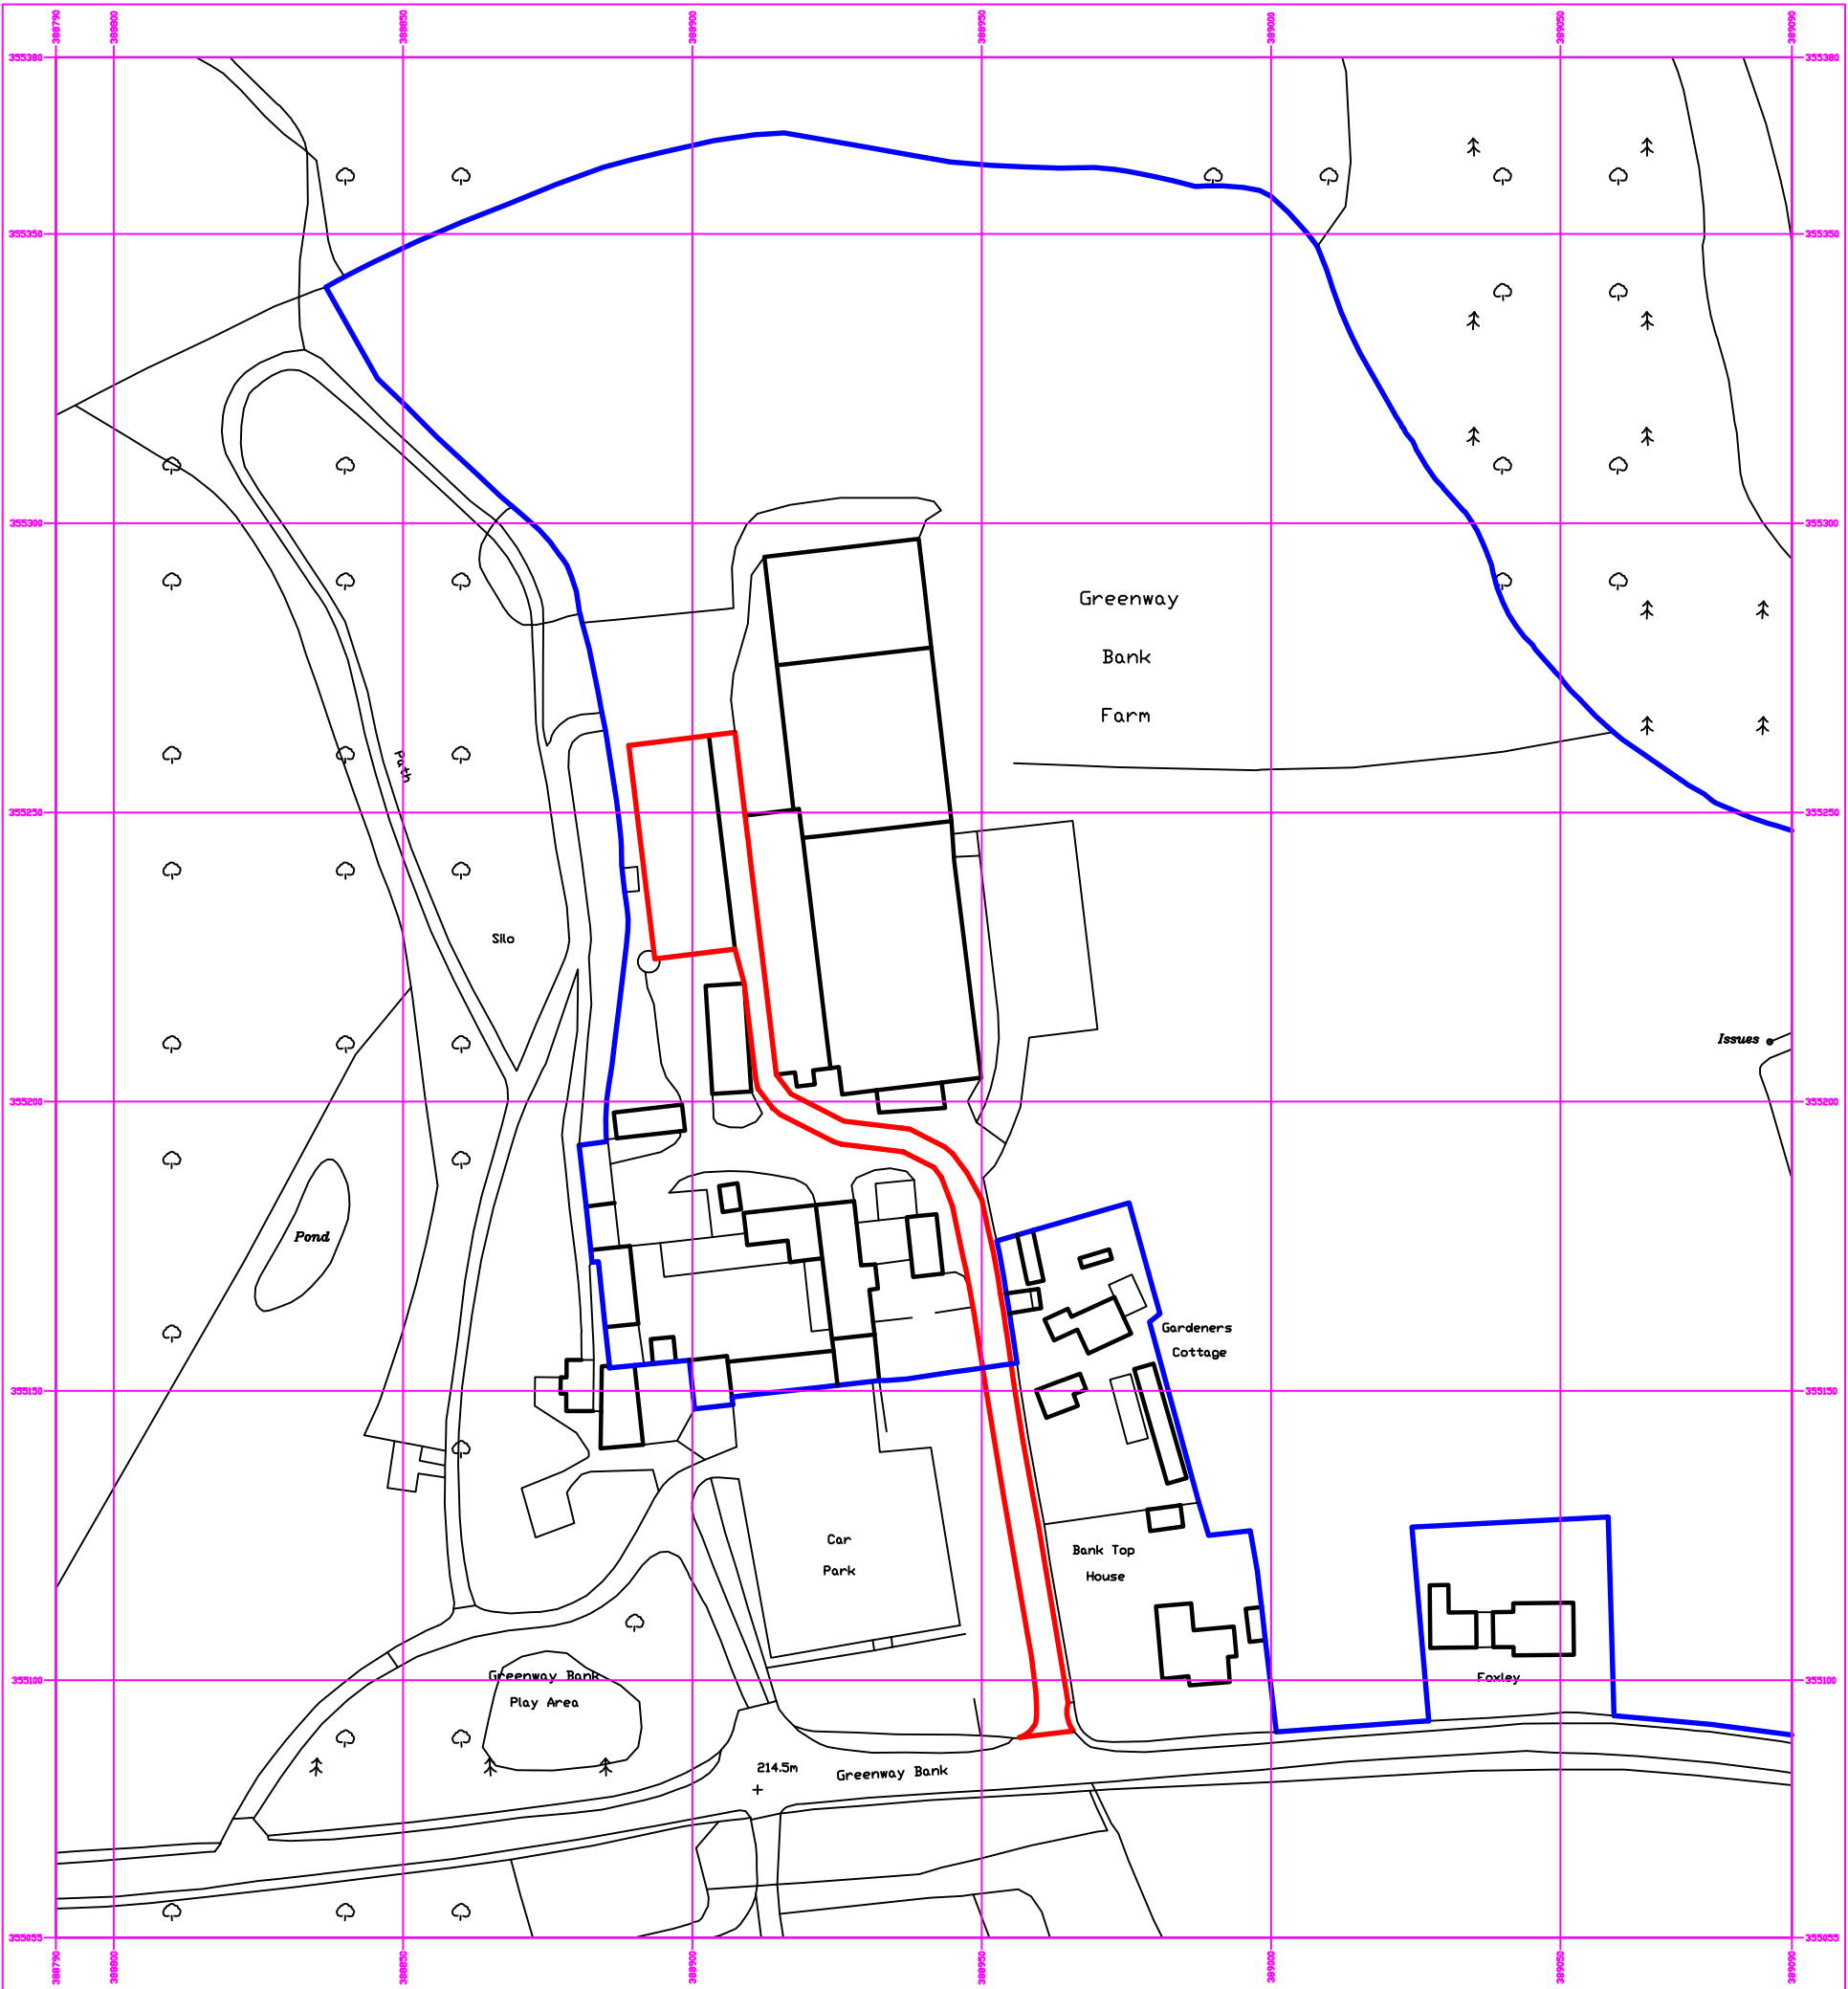

Ordnance Survey
UKMapCentre.com



Serial Number: 330719
© Crown copyright and database right 2026
DS AC0000848283

0 10 20 30 40 50
metres



go2plan

Design & Planning

Tel: 07957 634478 email: jon@go2plan.co.uk

**SITE LOCATION PLAN
PROPOSED GENERAL PURPOSE AGRICULTURAL
BUILDING @
GREENWAY BANK FARM
GREENWAY BANK, BRINDLEY FORD
STAFFORDSHIRE, ST8 7QX**

**Dwg No. GBF 001a
Scale: 1:1250 @ A3
date: 04.06.26
drawn: jon evans**