



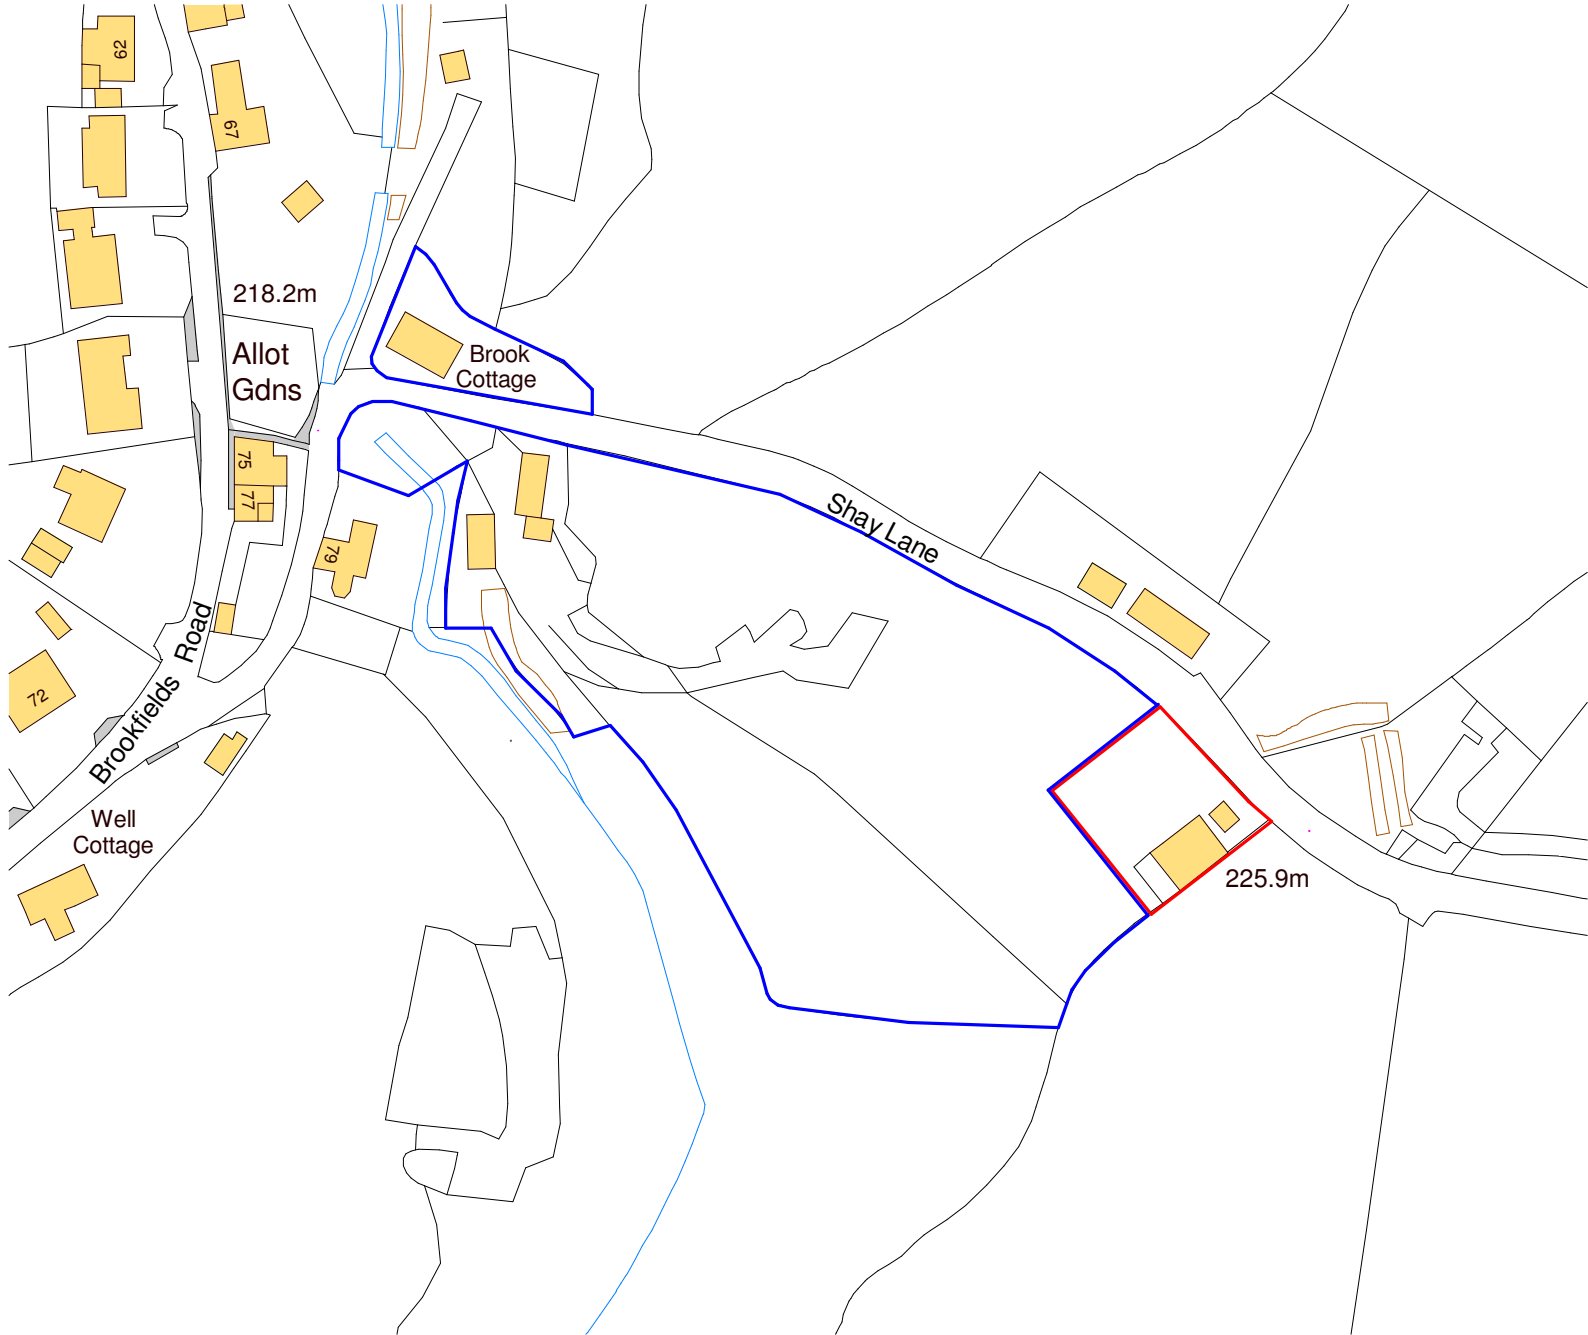

Ordnance Survey, (c) Crown Copyright ©2026 All rights reserved. Licence number 100022432

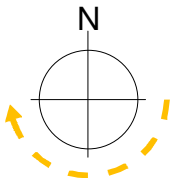

P02	11/06/26	AC	Road Name added
P01	29/05/26	AC	Planning Issue
Rev	Date	Drawn	Description

ctd architects

Clerk Bank House
Clerk Bank
LEEK
Staffordshire
ST13 5HE

t : 01538 373477 e : info@ctdarchitects.co.uk
f : 01538 386503 w : www.ctdarchitects.co.uk

ctd architects © 2026

- This drawing is copyright.
- All dimensions to be checked on site before proceeding.
- Contractor must notify the architect of any discrepancies before proceeding.
- Contractor to check/adjust dimensions of new work to suit existing conditions. Do not assume existing structure or details are plumb, square or level.
- All drawings to be read in conjunction with all other consultants drawings and specs.

Client

**Ms N. White &
Ms. J. Douch**

Project

Barn Conversion
Shay Lane, Ipstones, STOKE ON TRENT, ST10 2LY

Title

Site Location Plan

Scale **1 : 1250**

Size **A4**

Drawn **AC**

Chk'd **KL**

Status

PLANNING

Drawing Ref

2613 - CTD - 00 - SI - DR - A - 001 - P02