
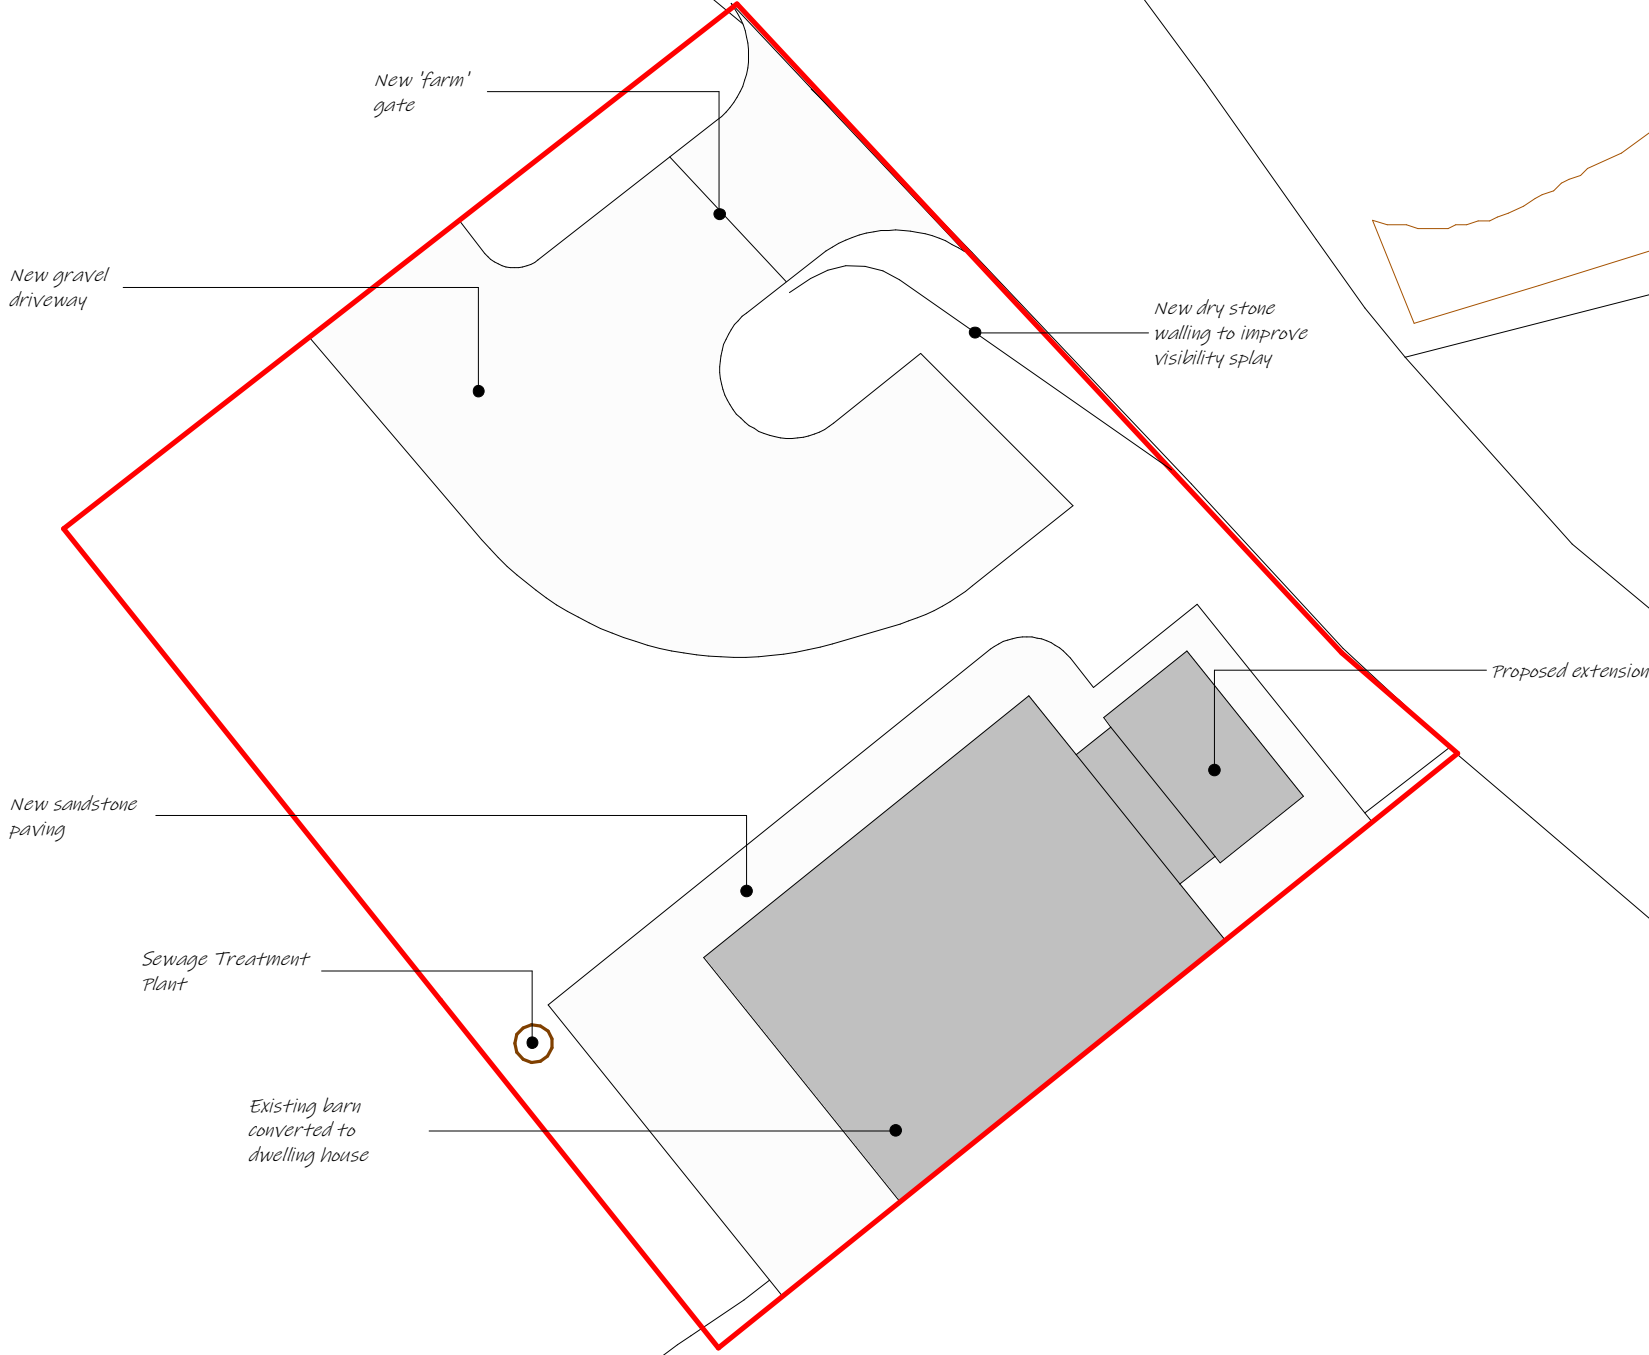


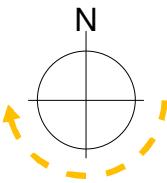

P02	01/06/26	AC	Drainage added
P01	29/05/26	AC	Planning Issue
Rev	Date	Drawn	Description

ctd

architects

Clerk Bank House

Clerk Bank

LEEK

Staffordshire

ST13 5HE

t: 01538 373477

f: 01538 386503

e : info@ctdarchitects.co.uk

w : www.ctdarchitects.co.uk

ctd architects © 2026

- This drawing is copyright.
- All dimensions to be checked on site before proceeding.
- Contractor must notify the architect of any discrepancies before proceeding.
- Contractor to check/adjust dimensions of new work to suit existing conditions. Do not assume existing structure or details are plumb, square or level.
- All drawings to be read in conjunction with all other consultants drawings and specs.

Status	PLANNING										
Title	Drawing Ref 2613 - CTD - 00 - SI - DR - A - 002 - P02										

