

NOTES

All dimensions must be checked on site and only scaled from this drawing for planning purposes only

	Date	Revisions

© copyright

Client
A & R SAVAGE FOCUS SIPP

Location
4 TAPE STREET
CHEADLE
STOKE ON TRENT
ST10 1BD

Proposal
CONVERT EXISTING BUILDING INTO
2NO. 2 BED DWELLINGS & 1NO.
STUDIO APARTMENT

Drawing Title
EXISTING & PROPOSED
BLOCK PLANS

Scale
1:500


Date APR 2026	Drawn by MRP
------------------	-----------------

Drg No. J4117-02	Revision
---------------------	----------




MAKING PLANS
architecture


Ivy Lodge, Twyford Road, Willington, Derby. DE65 6DE
T/F 01283 703160 E info@makingplans-architecture.co.uk
W www.makingplans-architecture.co.uk

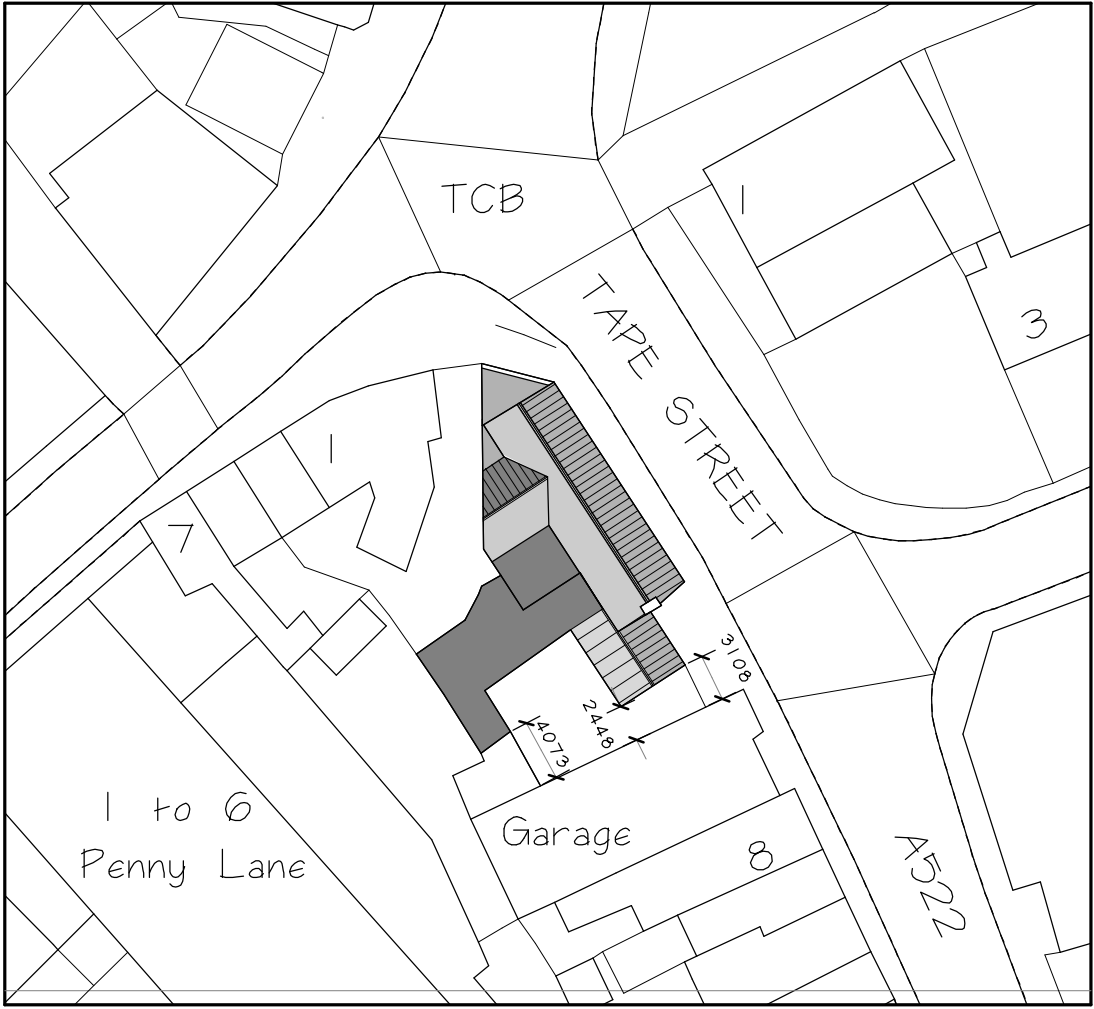

EXISTING BLOCK PLAN
1:500

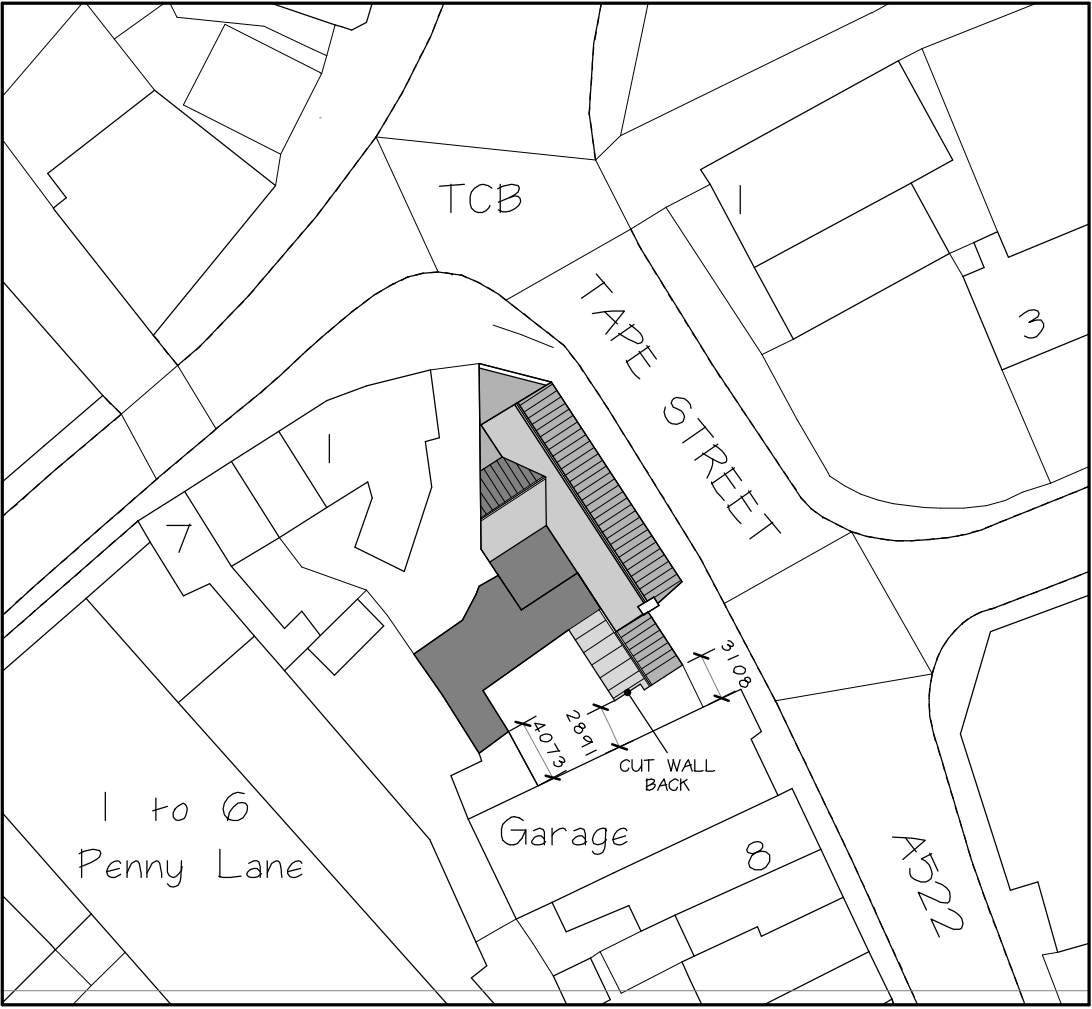

PROPOSED BLOCK PLAN
1:500

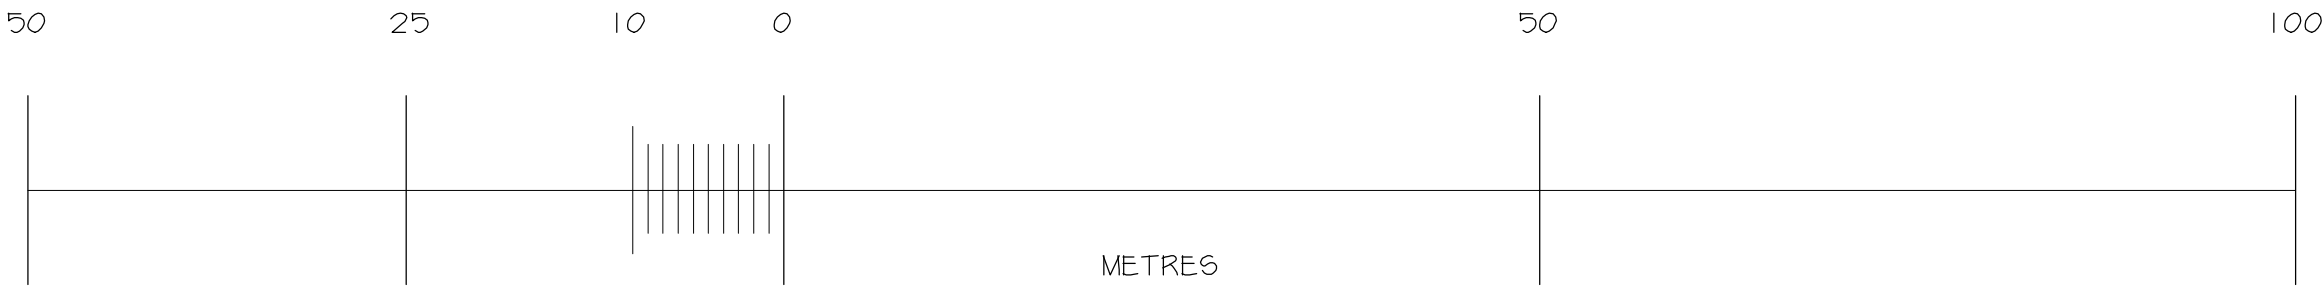

REPRODUCTION FROM THE ORDNANCE SURVEY NATIONAL GEOGRAPHIC DATABASE
BY PERMISSION OF ORDNANCE SURVEY ON BEHALF OF CONTROLLER OF HER MAJESTY'S
STATIONERY OFFICE © CROWN COPYRIGHT 2010. ALL RIGHT RESERVED-100047474.