


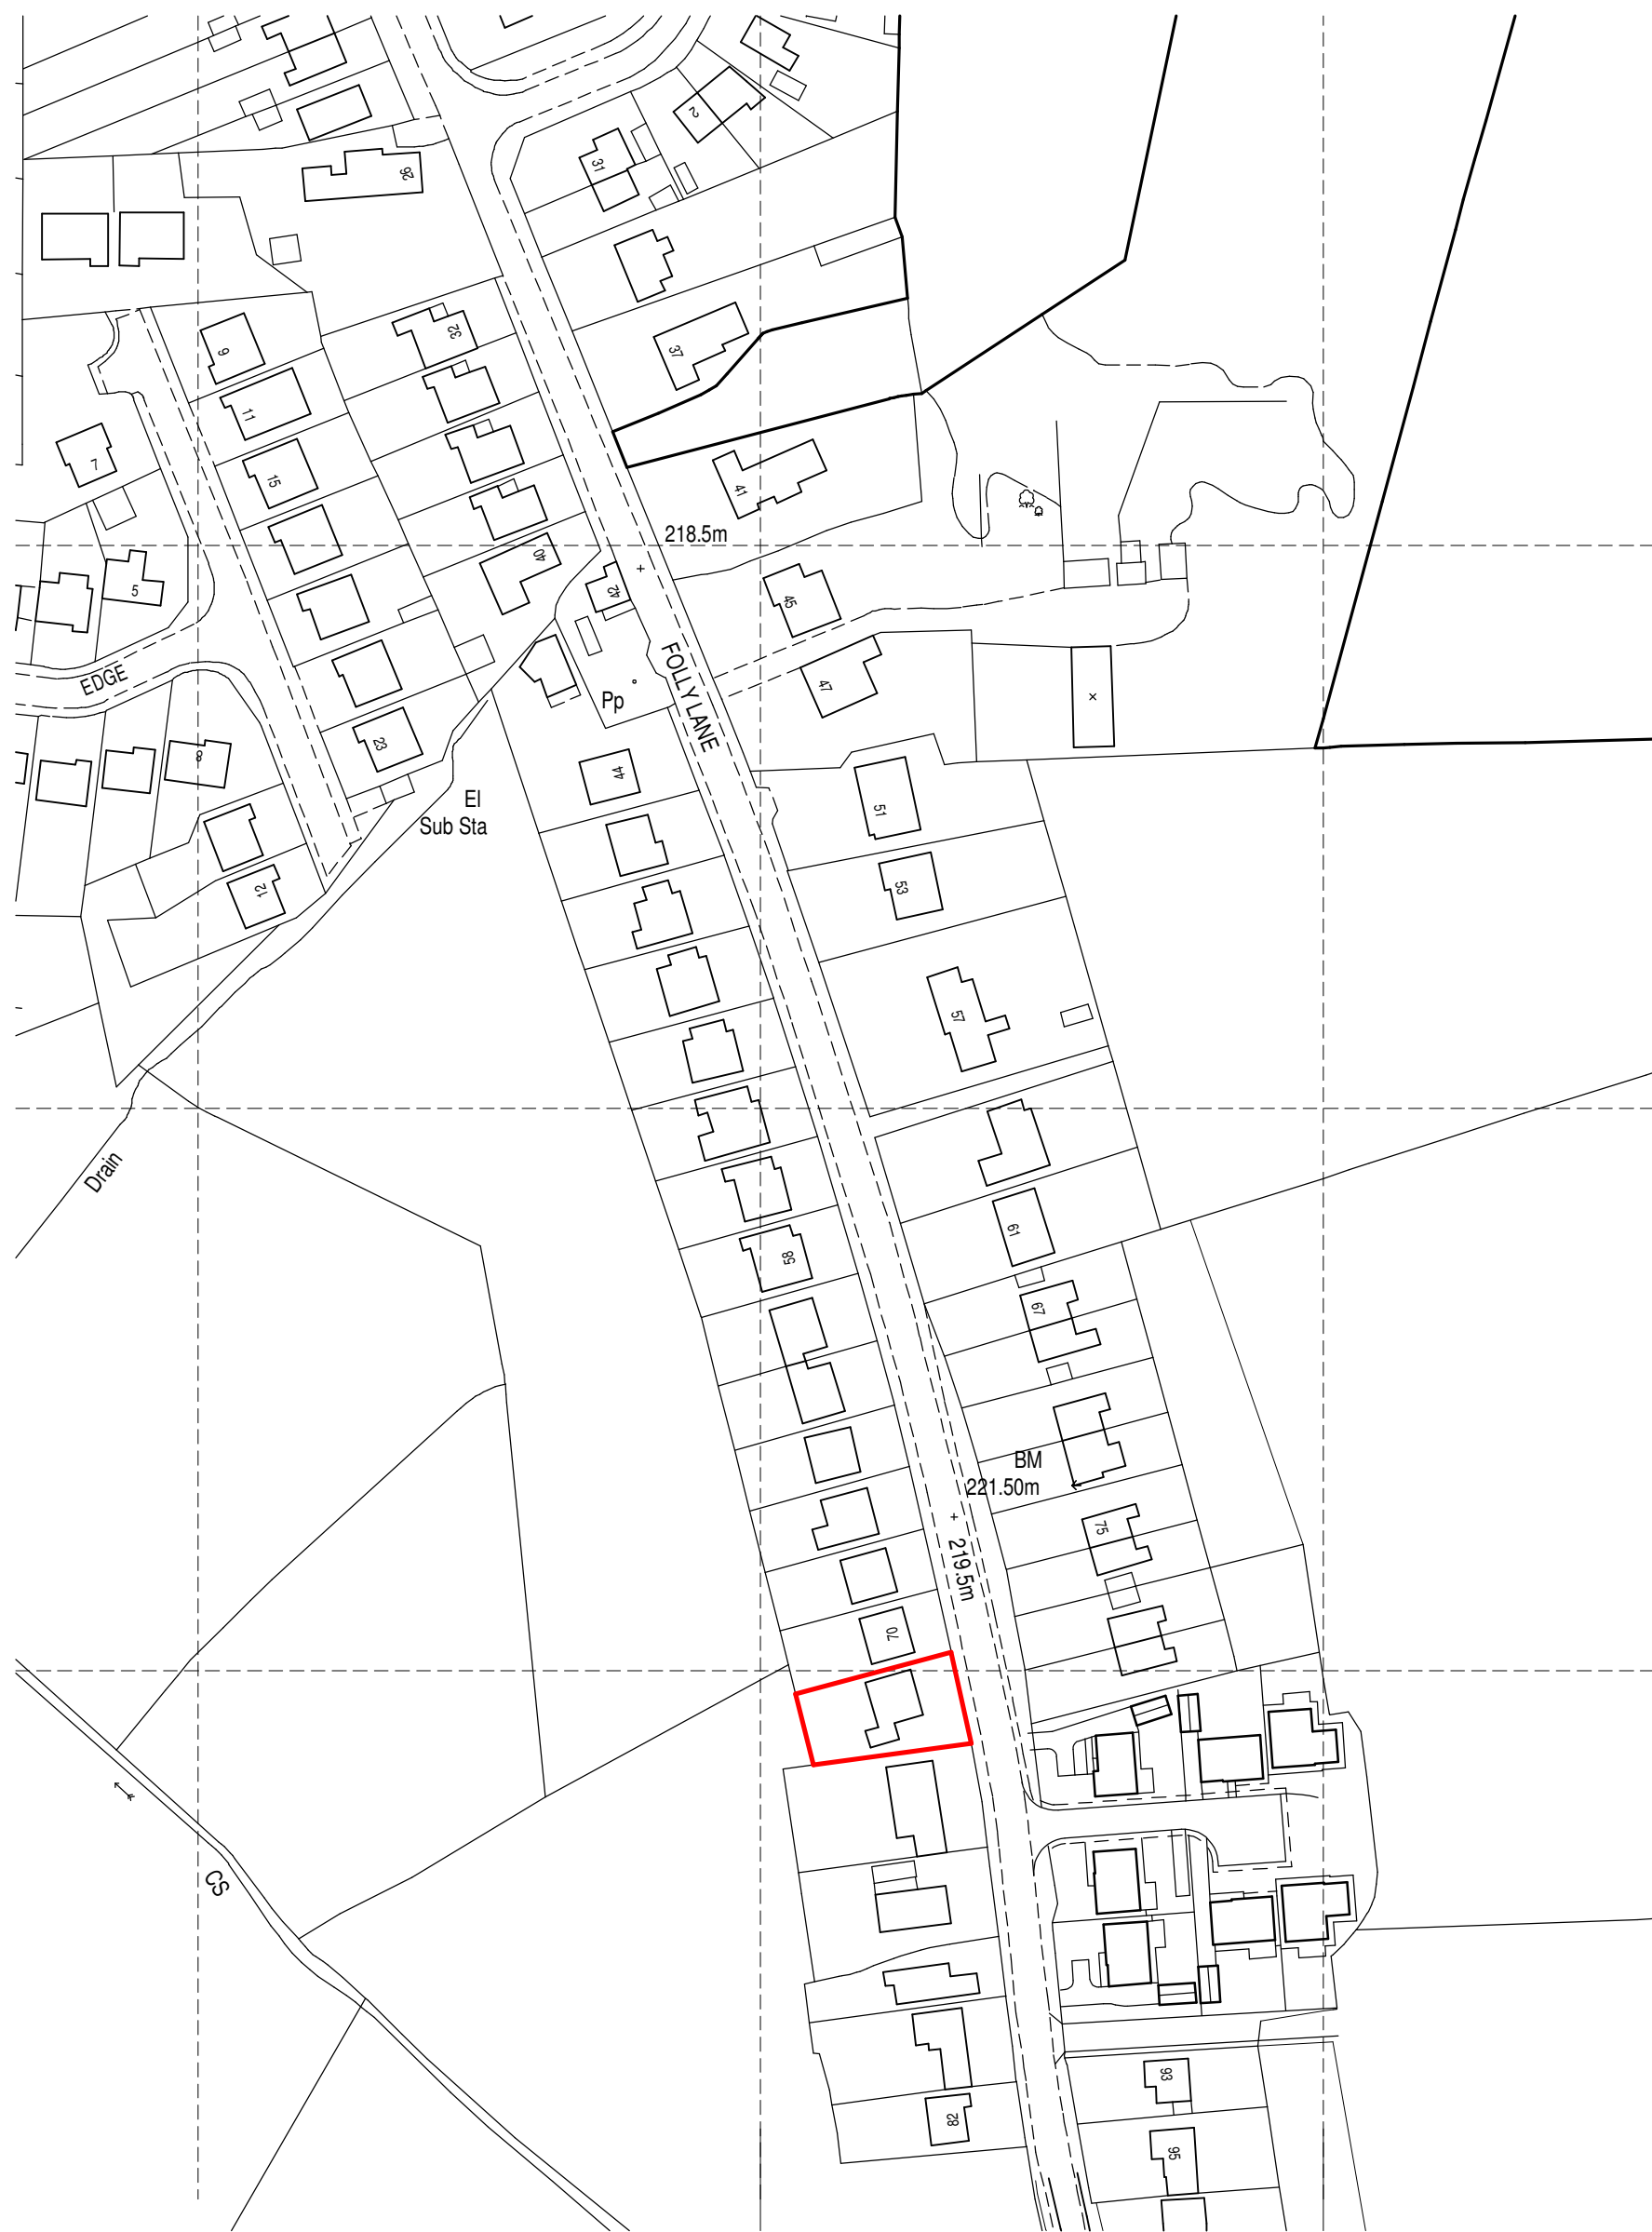
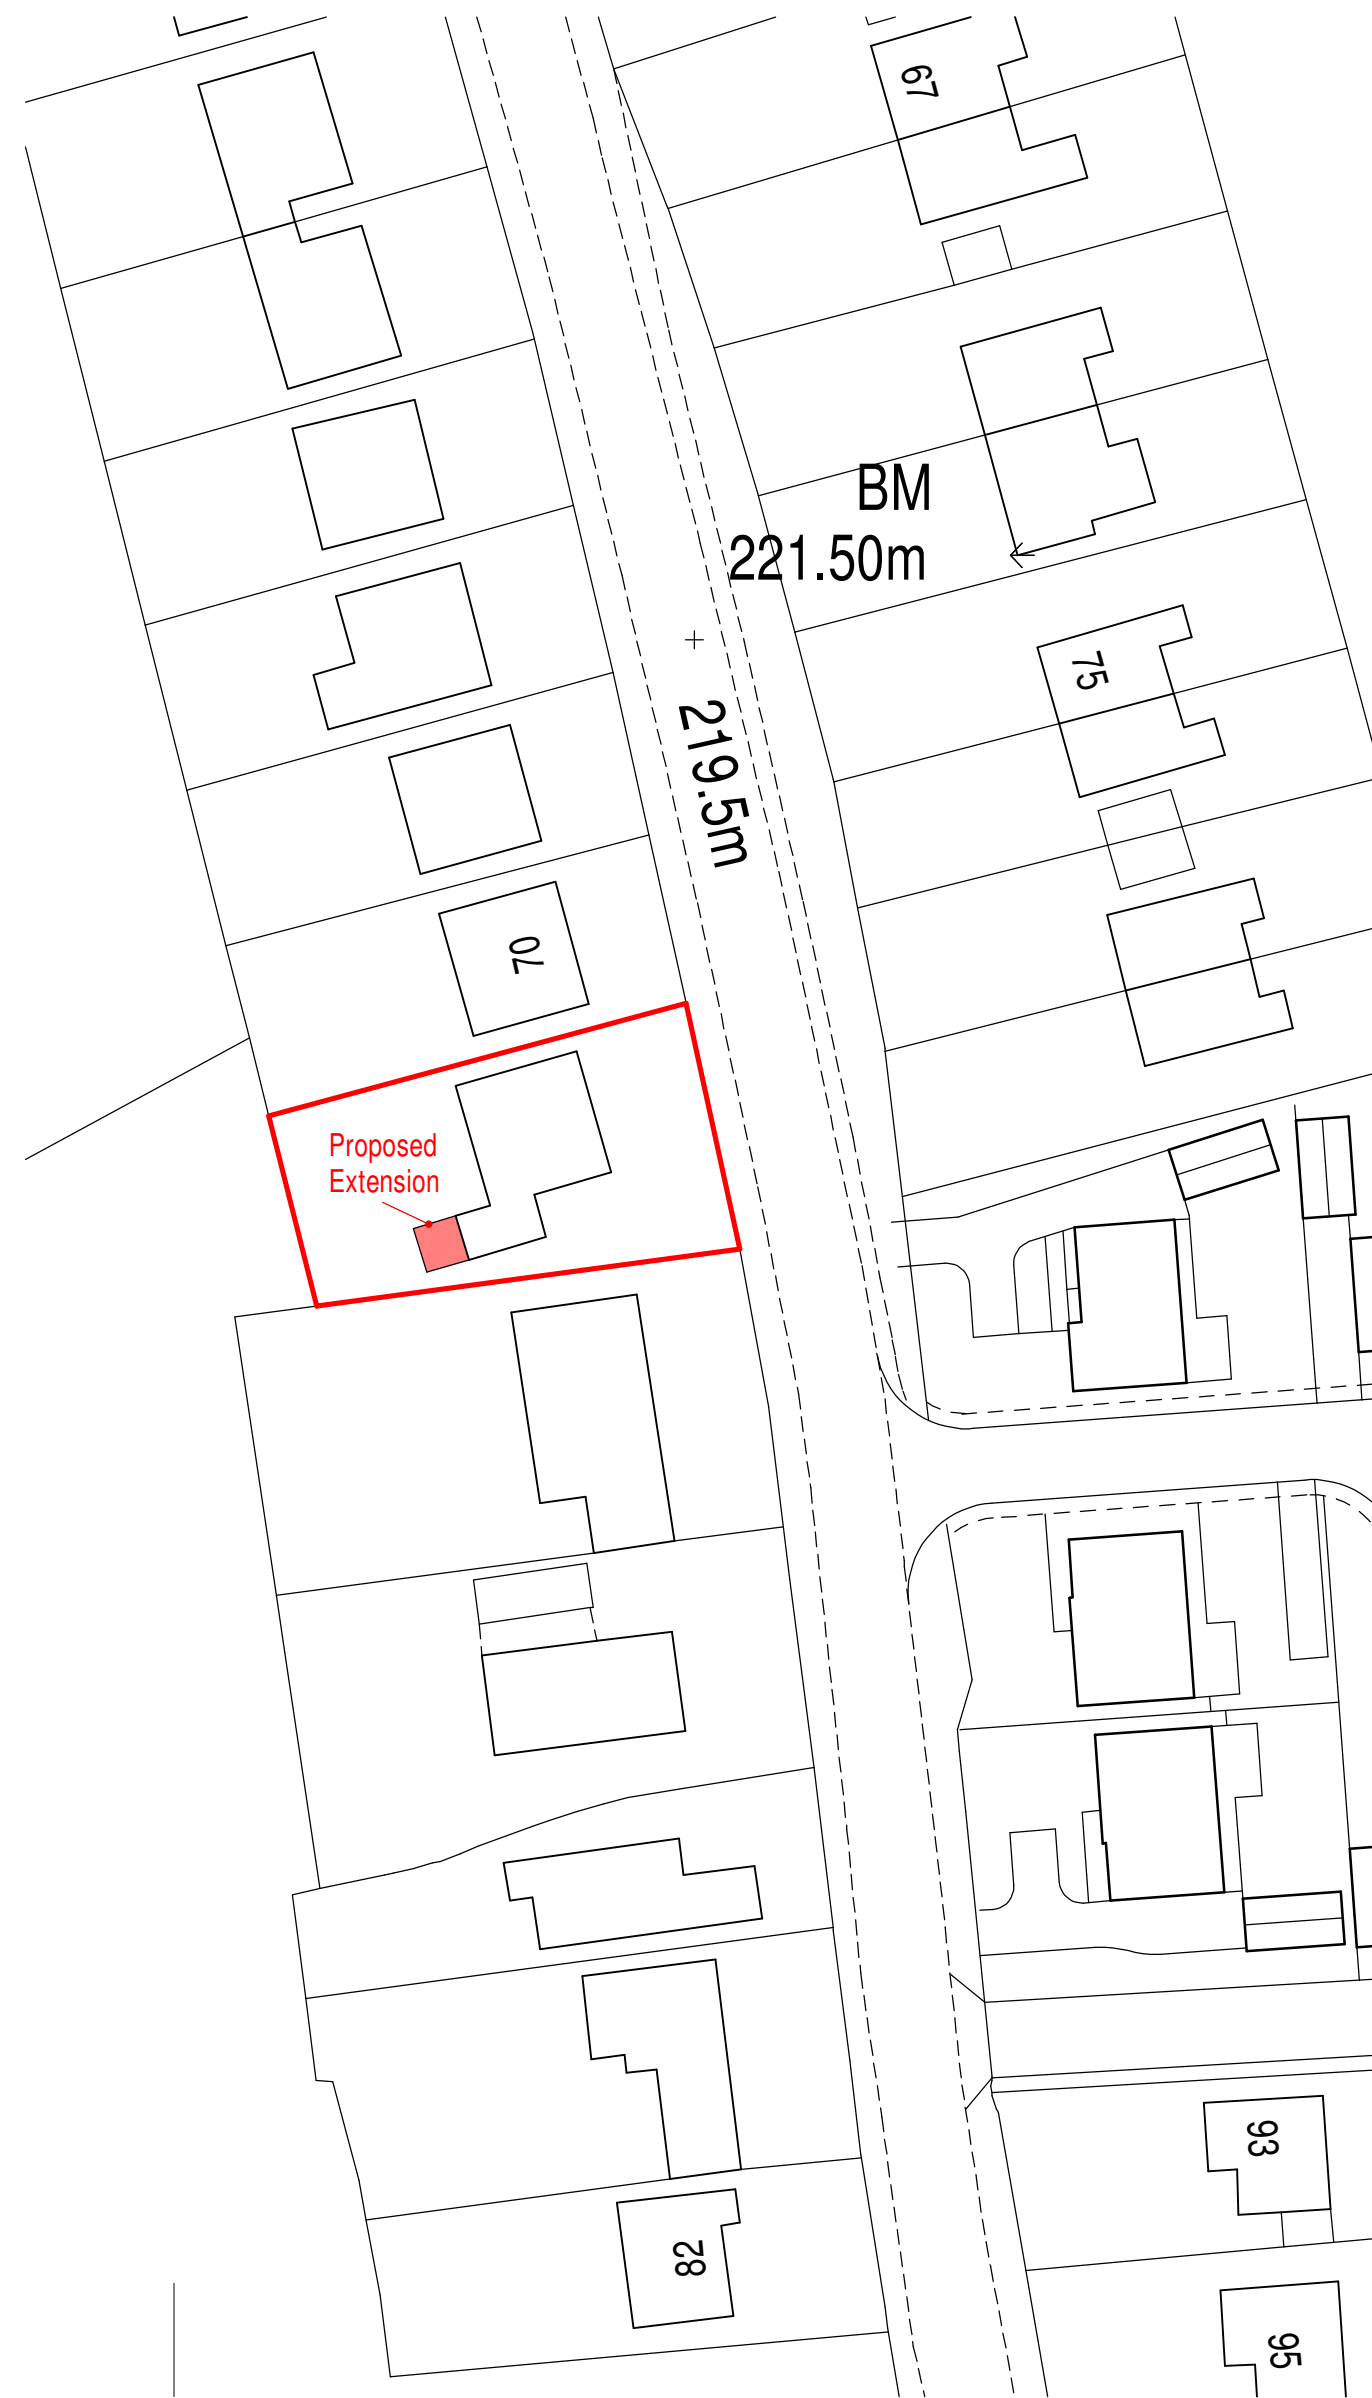


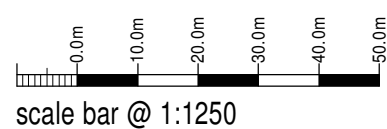

Location Plan

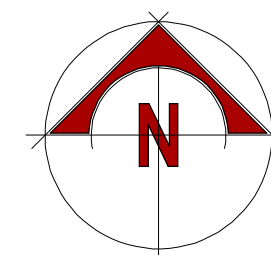

Block Plan

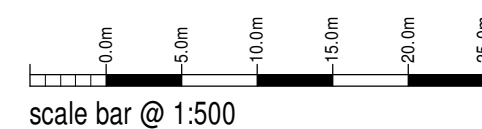

© Crown Copyright 2008. All rights reserved.
Licence number 100020449

Mr & Mrs Williams

Proposed Rear Extension + Alts at
72 Folly Ln,
Cheddleton,
Leek, ST13 7DA

Planning Proposal
Location and Block Plan

Date	Sheet	Scale
June 2026	A2	1:1250 + 1:500
Org No.	Rev.	Drawn
2026-3087-03	-	NAW



10 Cawdry Buildings, Fountain Street, Leek. ST13 6JP
Telephone: 01538 386002
E-mail: info@sammonsltd.co.uk
Web: www.sammonsltd.co.uk

This drawing is copyright.
All dimensions must be checked prior to commencement.