




Completed build - after backfilling and ground and floor levels installed

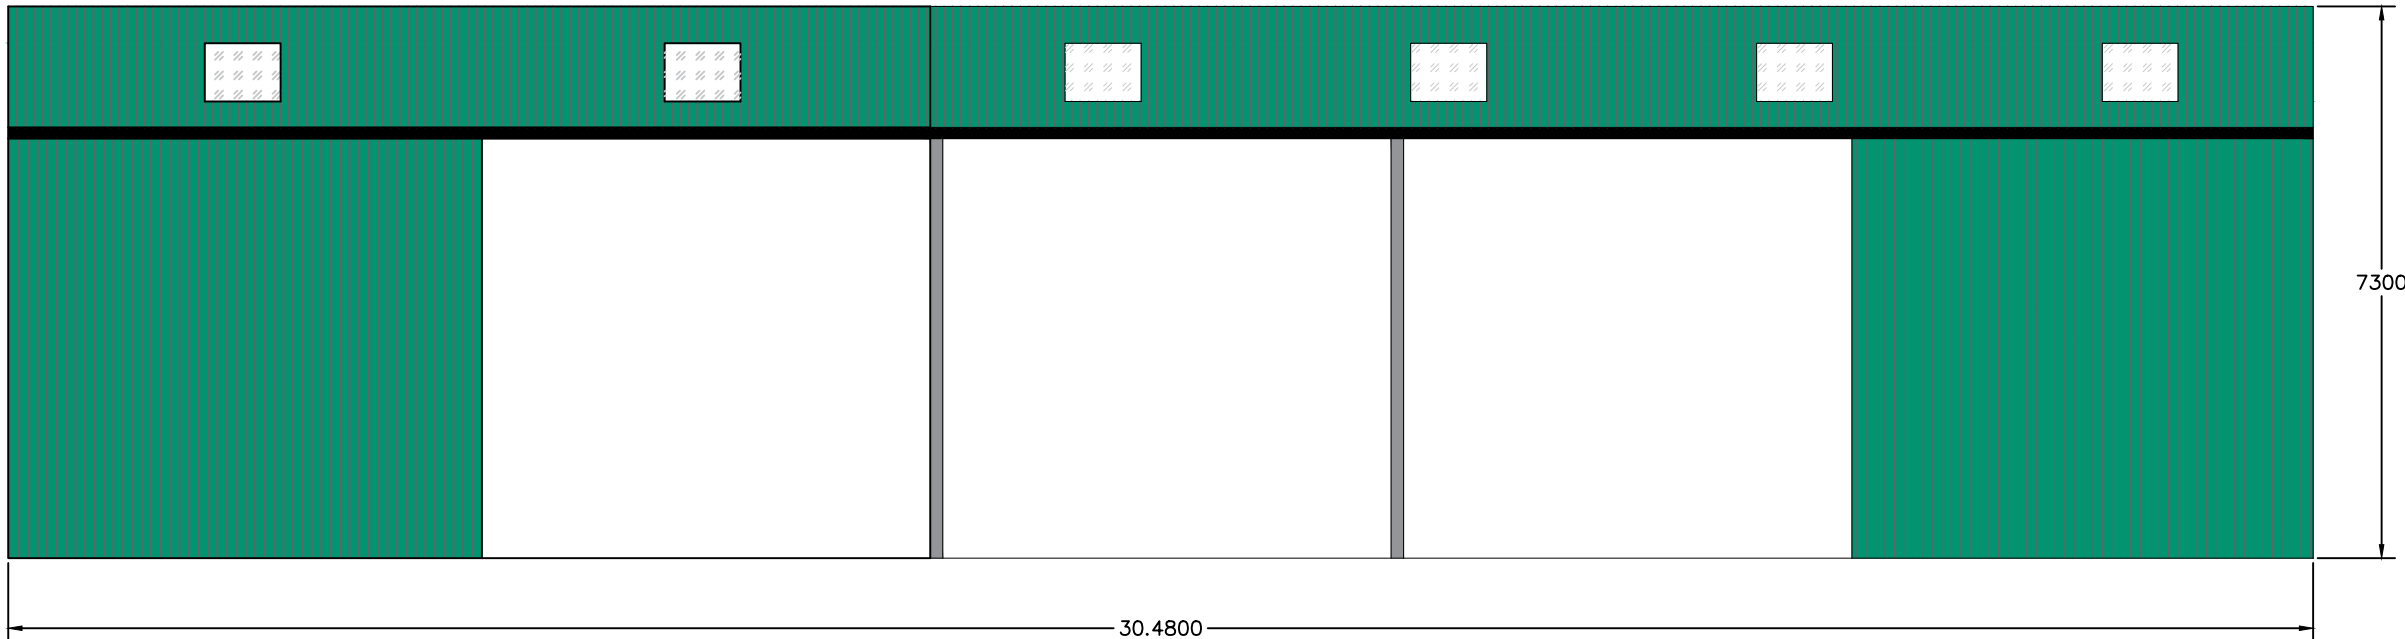


Northeast Side Elevation

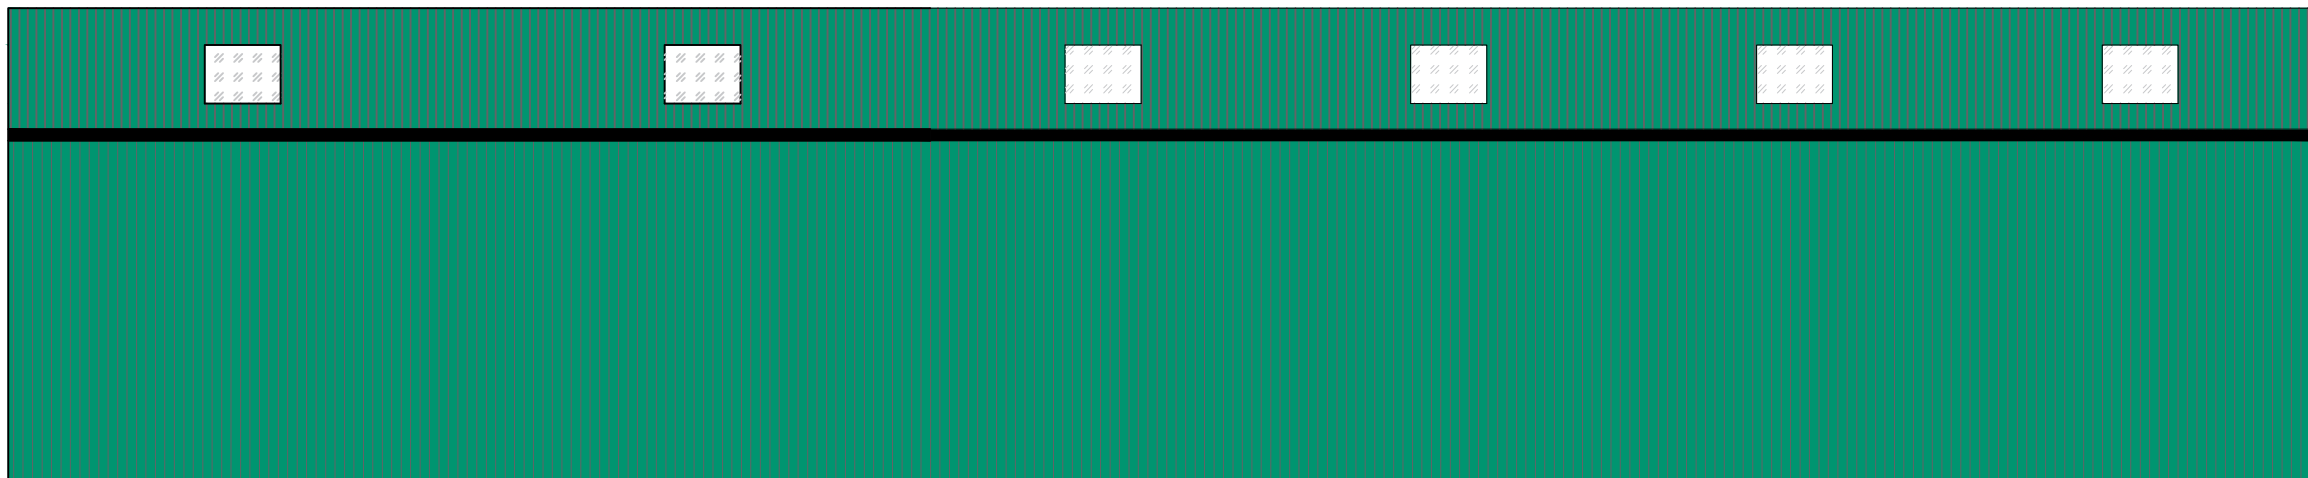


Southwest Side Elevation

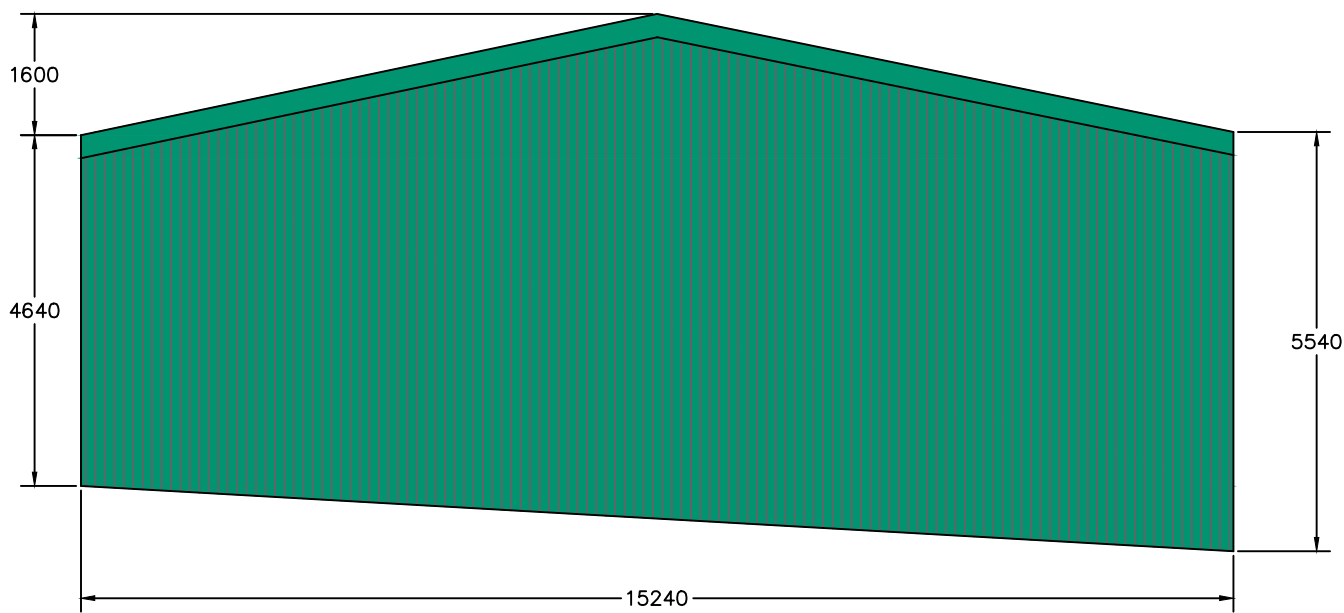

Southeast Gable Elevation

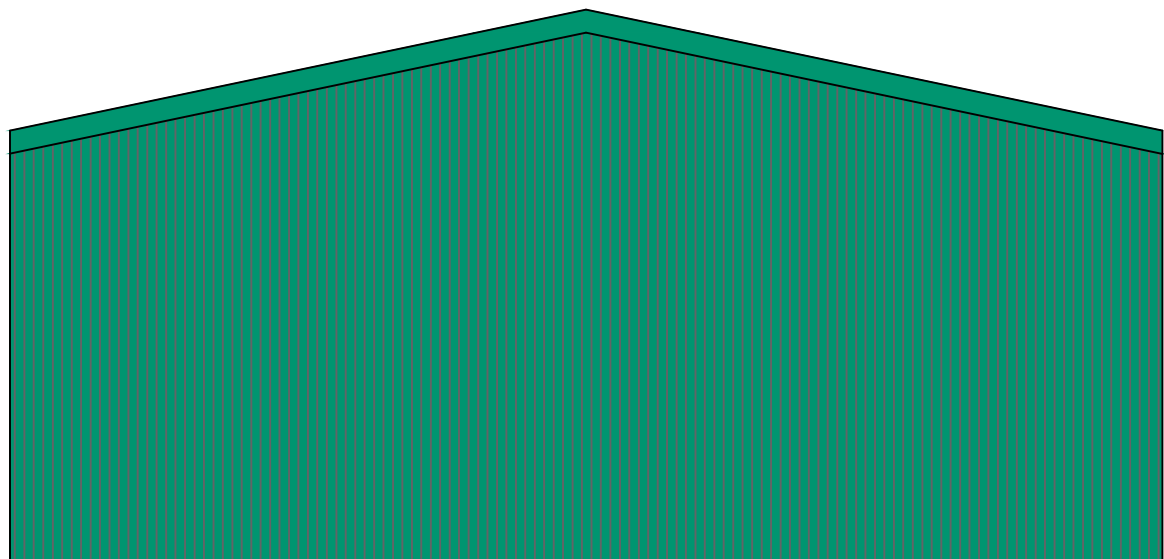

Northwest Gable Elevation

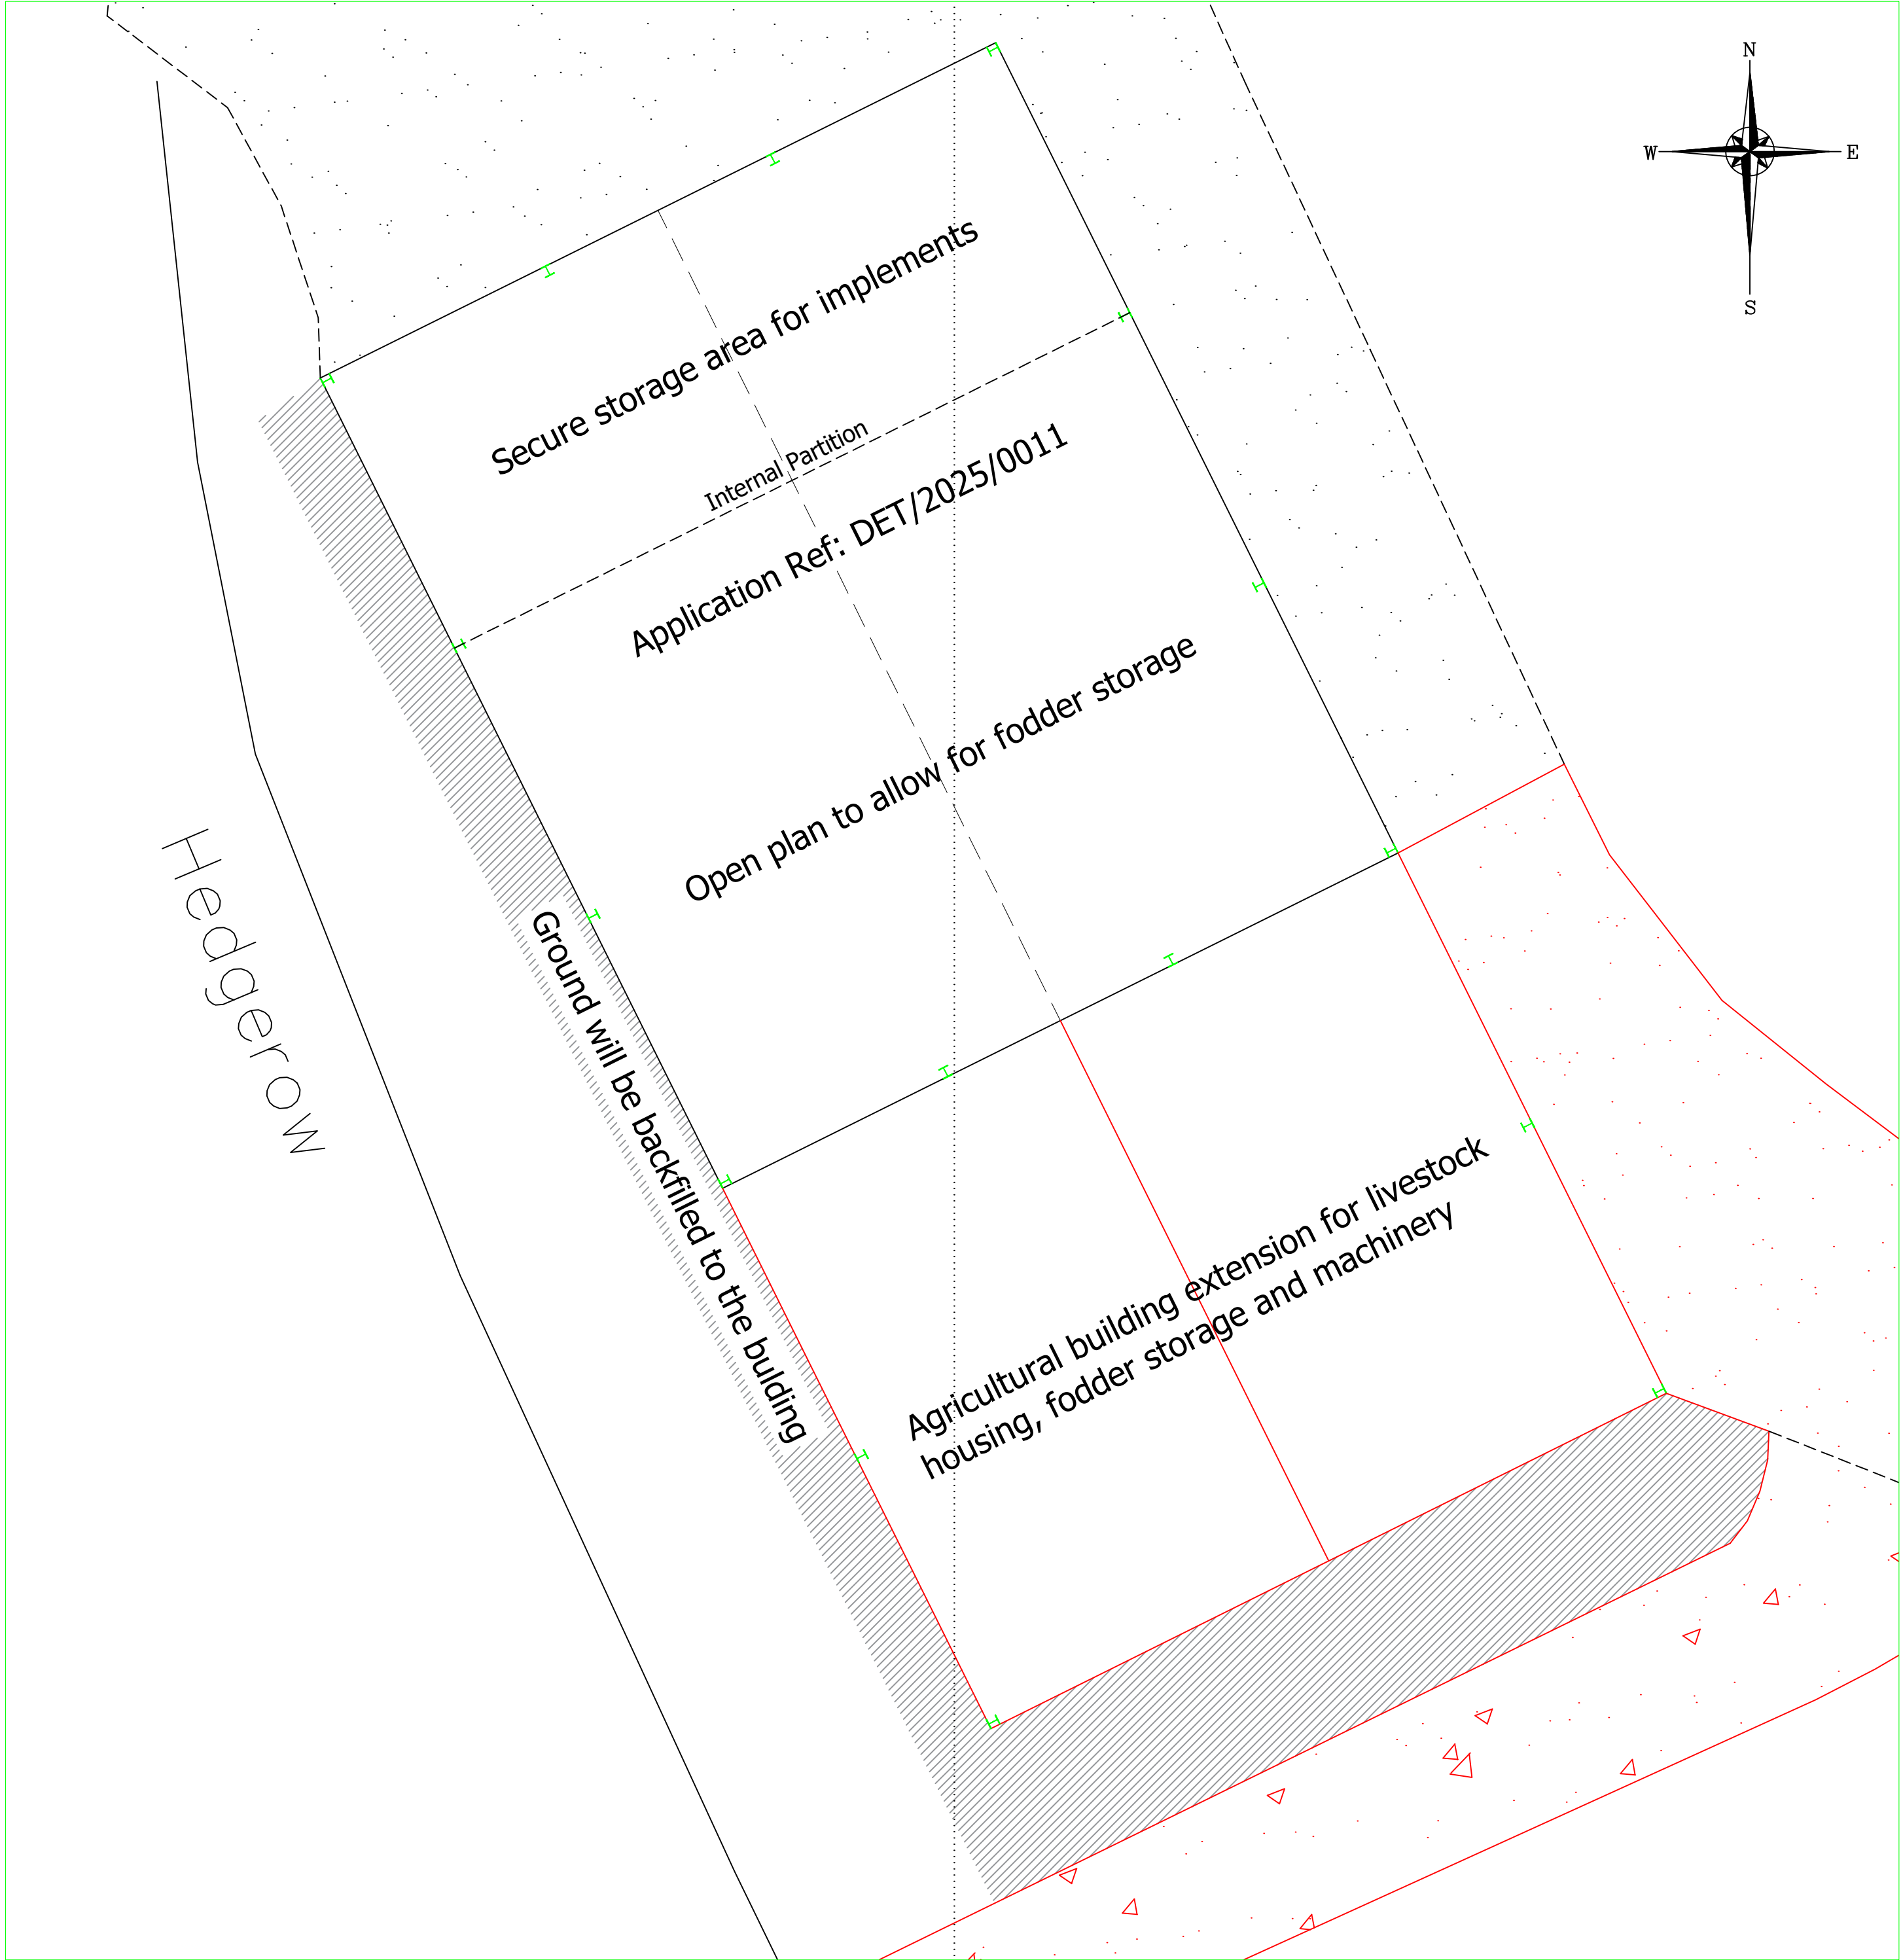

Roof sheeting to be box profile steel sheeting, coloured Juniper Green (12B29), incorporating GRP roof lights

Vertical cladding to be box profile steel sheeting, coloured Juniper Green (12B29)

Materials are suggested to match that of the approved building

All dimensions shown in mm

© Copyright J C Harrison Planning & Admin Services jo@jcharrison.co.uk 07792 144155	
Client:	Mr J Stonier
Project:	Retention of access, track and building extension on Land to the east of Leek Road, ST9 0AX
Title:	Elevations
Drawn: J Harrison	Date: 23.03.2026
Scales: 1:100 @ A1	
Drg. No.: 1298-003	Rev.: B