


Jacksons Nurseries (UK) Ltd Agricultural Store

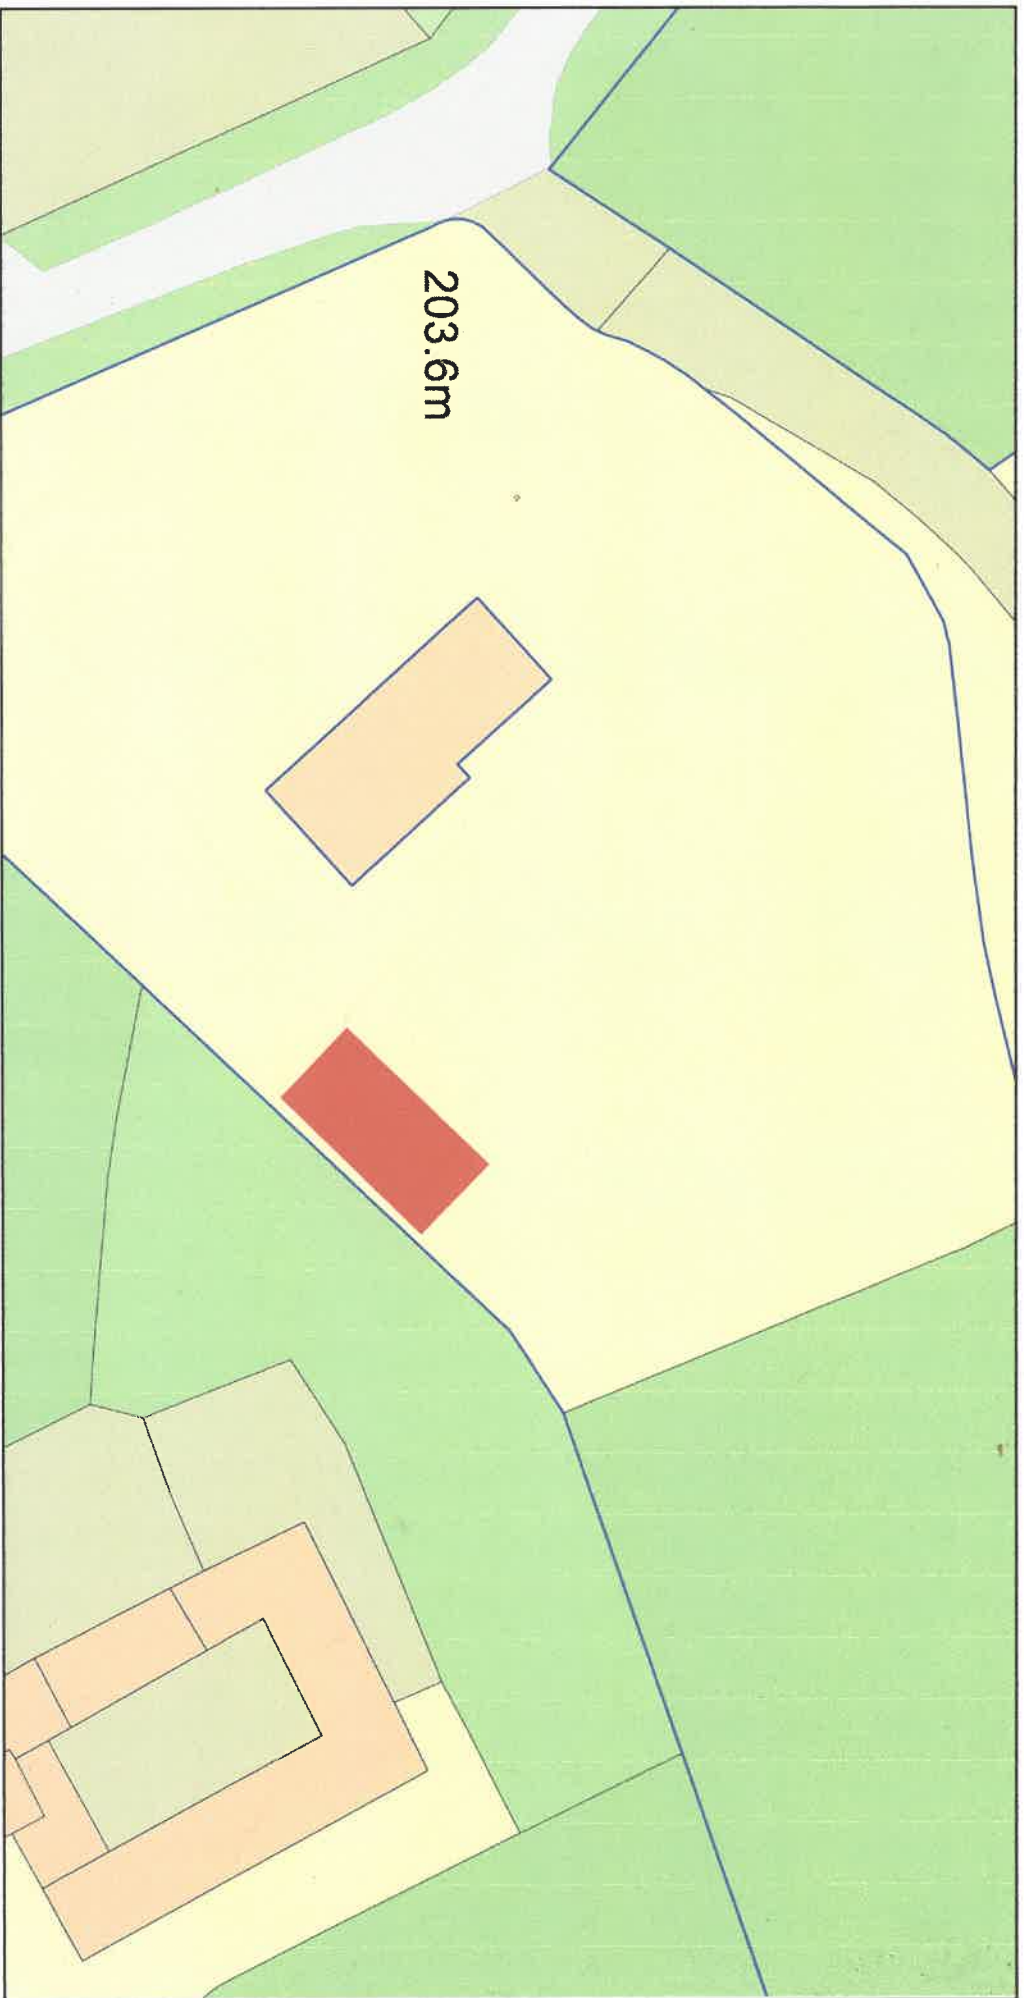

Plan Produced for: Jacksons Nurseries (UK) Ltd

Date Produced: 13 Jun 2026

Plan Reference Number: TORQM26164121713414

Scale: 1:500 @ A4

© Crown copyright and database rights 2025 OS 100042766