




Block Plan 1:500

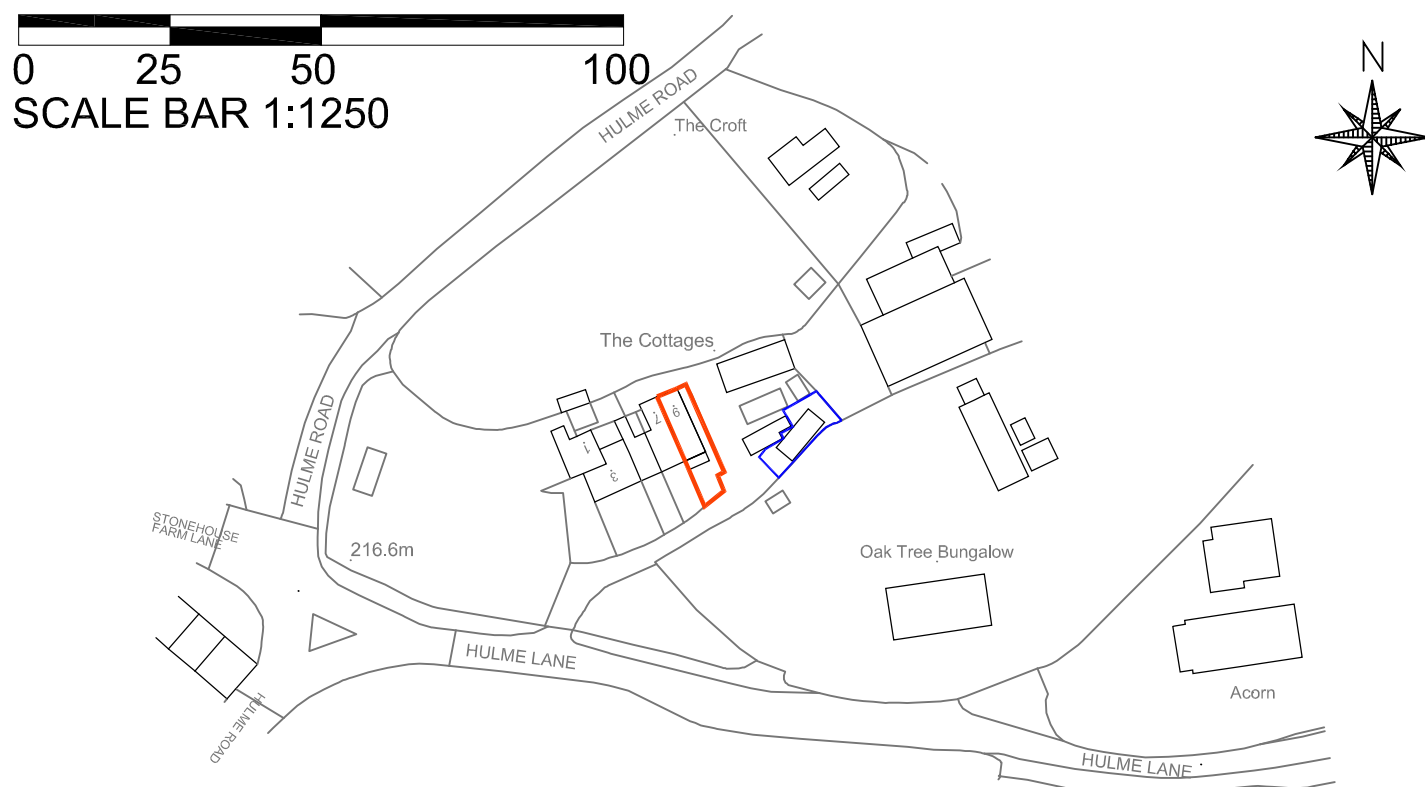

Crown Copyright and database rights 2025 OS Licence no. 100059809

Location Plan 1:1250

A4 Rev B

Proposed First Floor Extension Above Existing Kitchen & Alterations To Form New Bedroom & Bathroom At 9, The Cottages, Hulme Village, Stoke on Trent, Staffordshire, ST3 5BQ.

Miss E Jones



Architectural Design Specialists

e : enquiries@jpkdesign.co.uk
w : www.jpkdesign.co.uk

83 Dimsdale Parade East
Wolstanton
Newcastle under Lyme
ST5 8DP
T:01782 622321