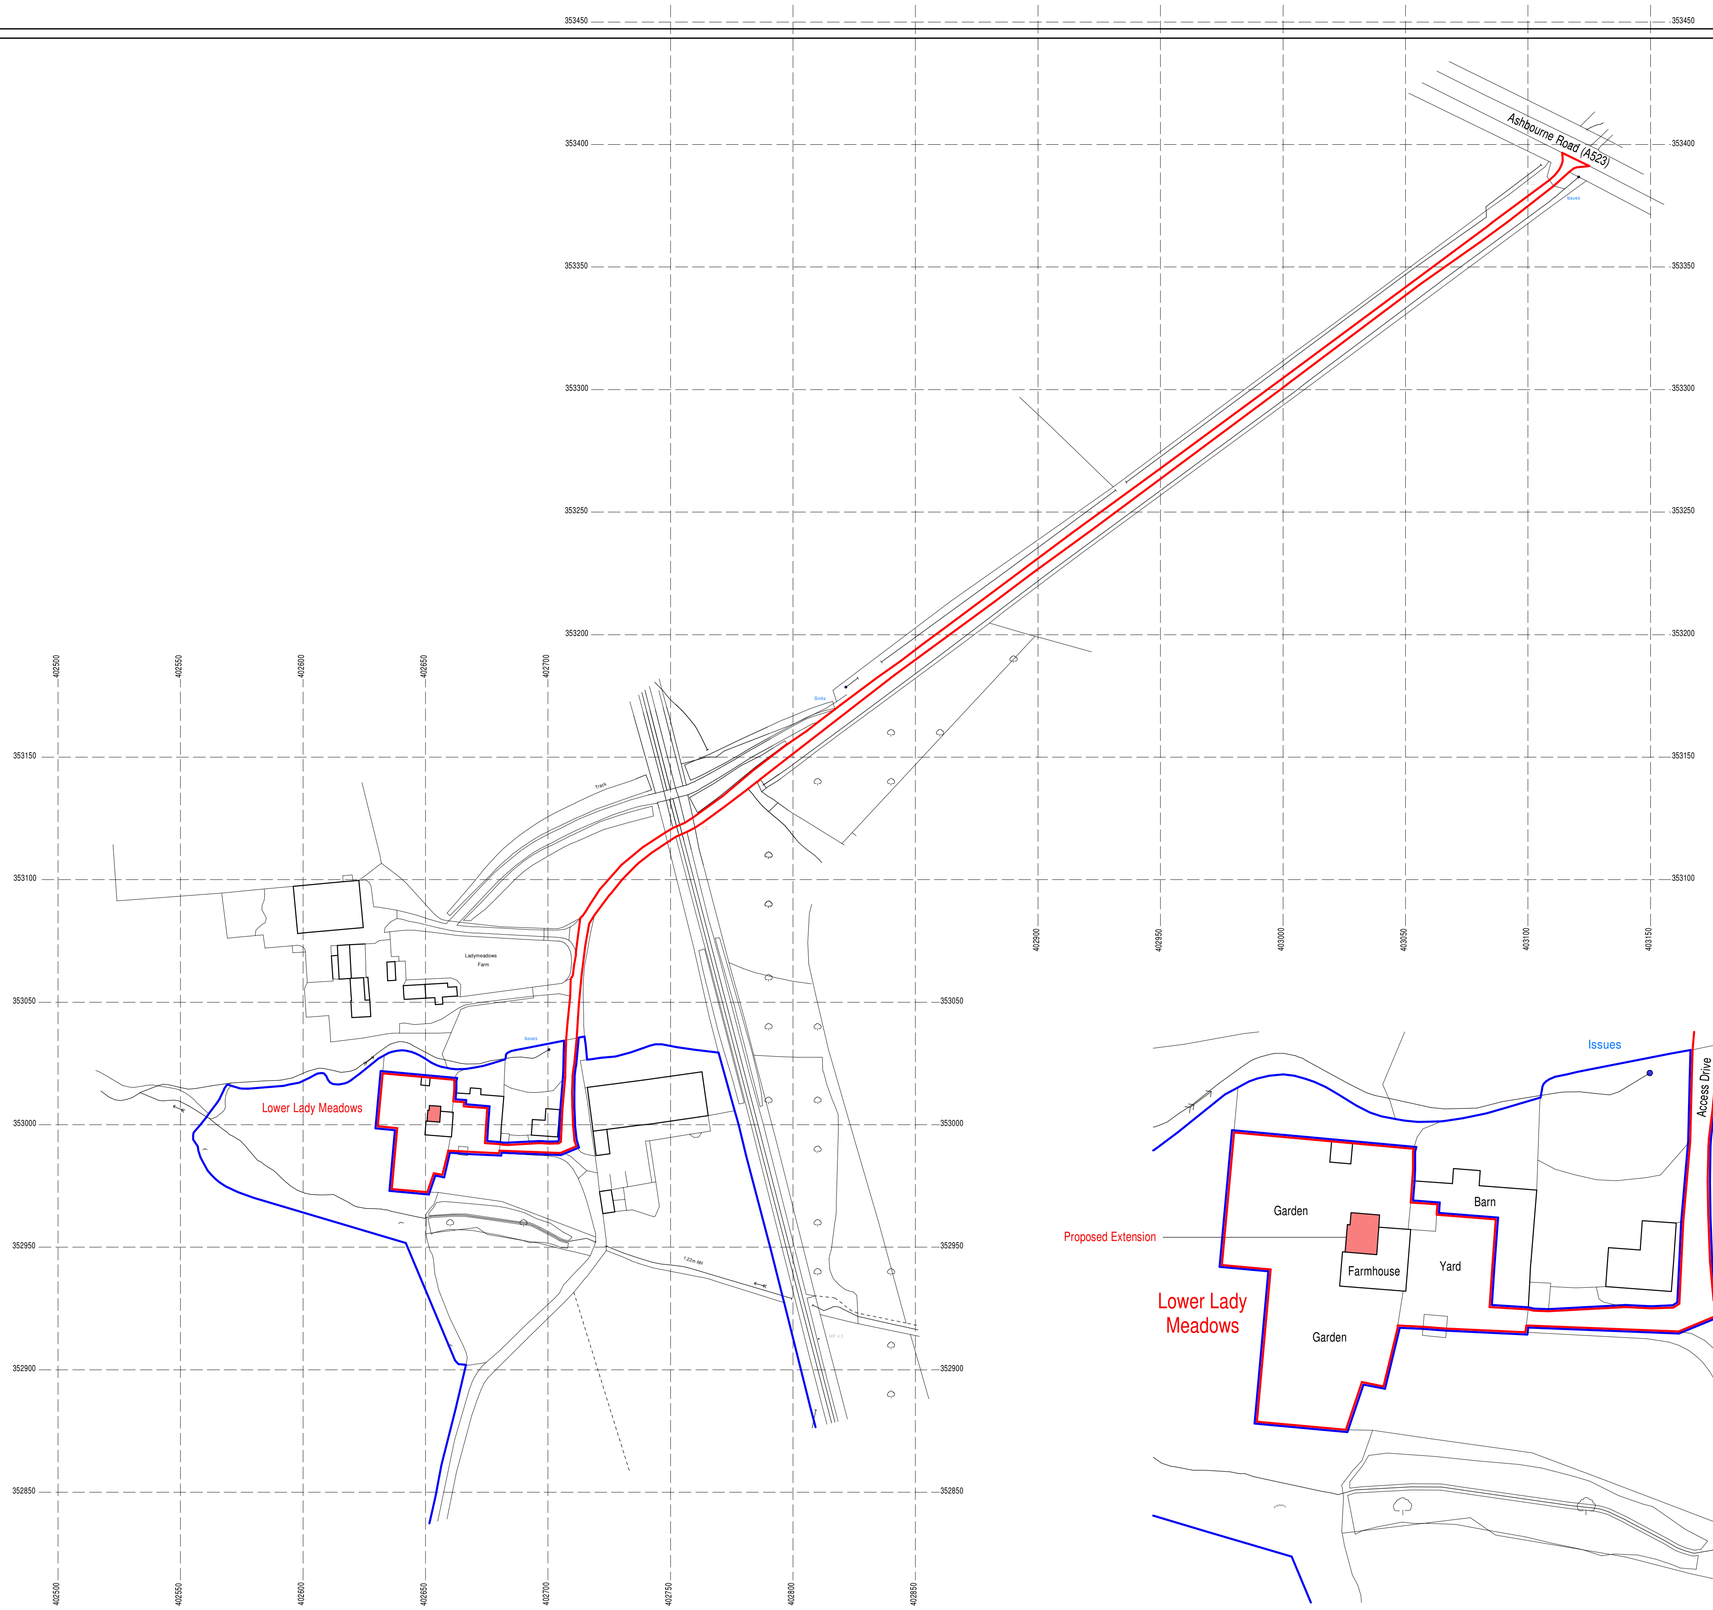

Location Plan

scale bar @ 1:1250

Block Plan

scale bar @ 1:500

Serial Number: 334205

© Crown copyright and database right 2026

OS AC0000848283

Mr & Mrs Daniels

Proposed Extension and Alterations,
Lower Lady Meadows Farm,
Ladymeadows Lane,
Bradnop, Leek,
ST13 7EZ

Planning Proposal
Location & Block Plans

Date	Sheet	Scale
May 2026	A1	1:1250 & 1:500
Drg No.	Rev.	Drawn
2025-3055-03	A	RG

A - 16/06/2026 - RED EDGE EXTENDED TO THE ASHBOURNE ROAD

SAMMONS Architectural Ltd
10 Cawdry Buildings, Fountain Street, Leek. ST13 6JP
Telephone: 01538 386002
E-mail: info@sammonsltd.co.uk
Web: www.sammonsltd.co.uk

This drawing is copyright.
All dimensions must be checked prior to commencement.