



Appendix A

The Builders Yard, Winterfield Lane, Hulme,
Stoke-on-Trent ST3 5BC

Tree Constraints Plan
Showing all trees, crown dimensions, tree categories
and root protection areas (RPAs)

SCALE :
1 : 250

@ A3


DATE :
20/05/2026




David Bailey Old Oak Tree Care 01630 673216
07813 808174 oldoaktree@talktalk.net

©2026 Old Oak Tree Care
This plan is to be reproduced in colour
B+W copies will not contain all information

Plan reference:
PC26/842/TCP

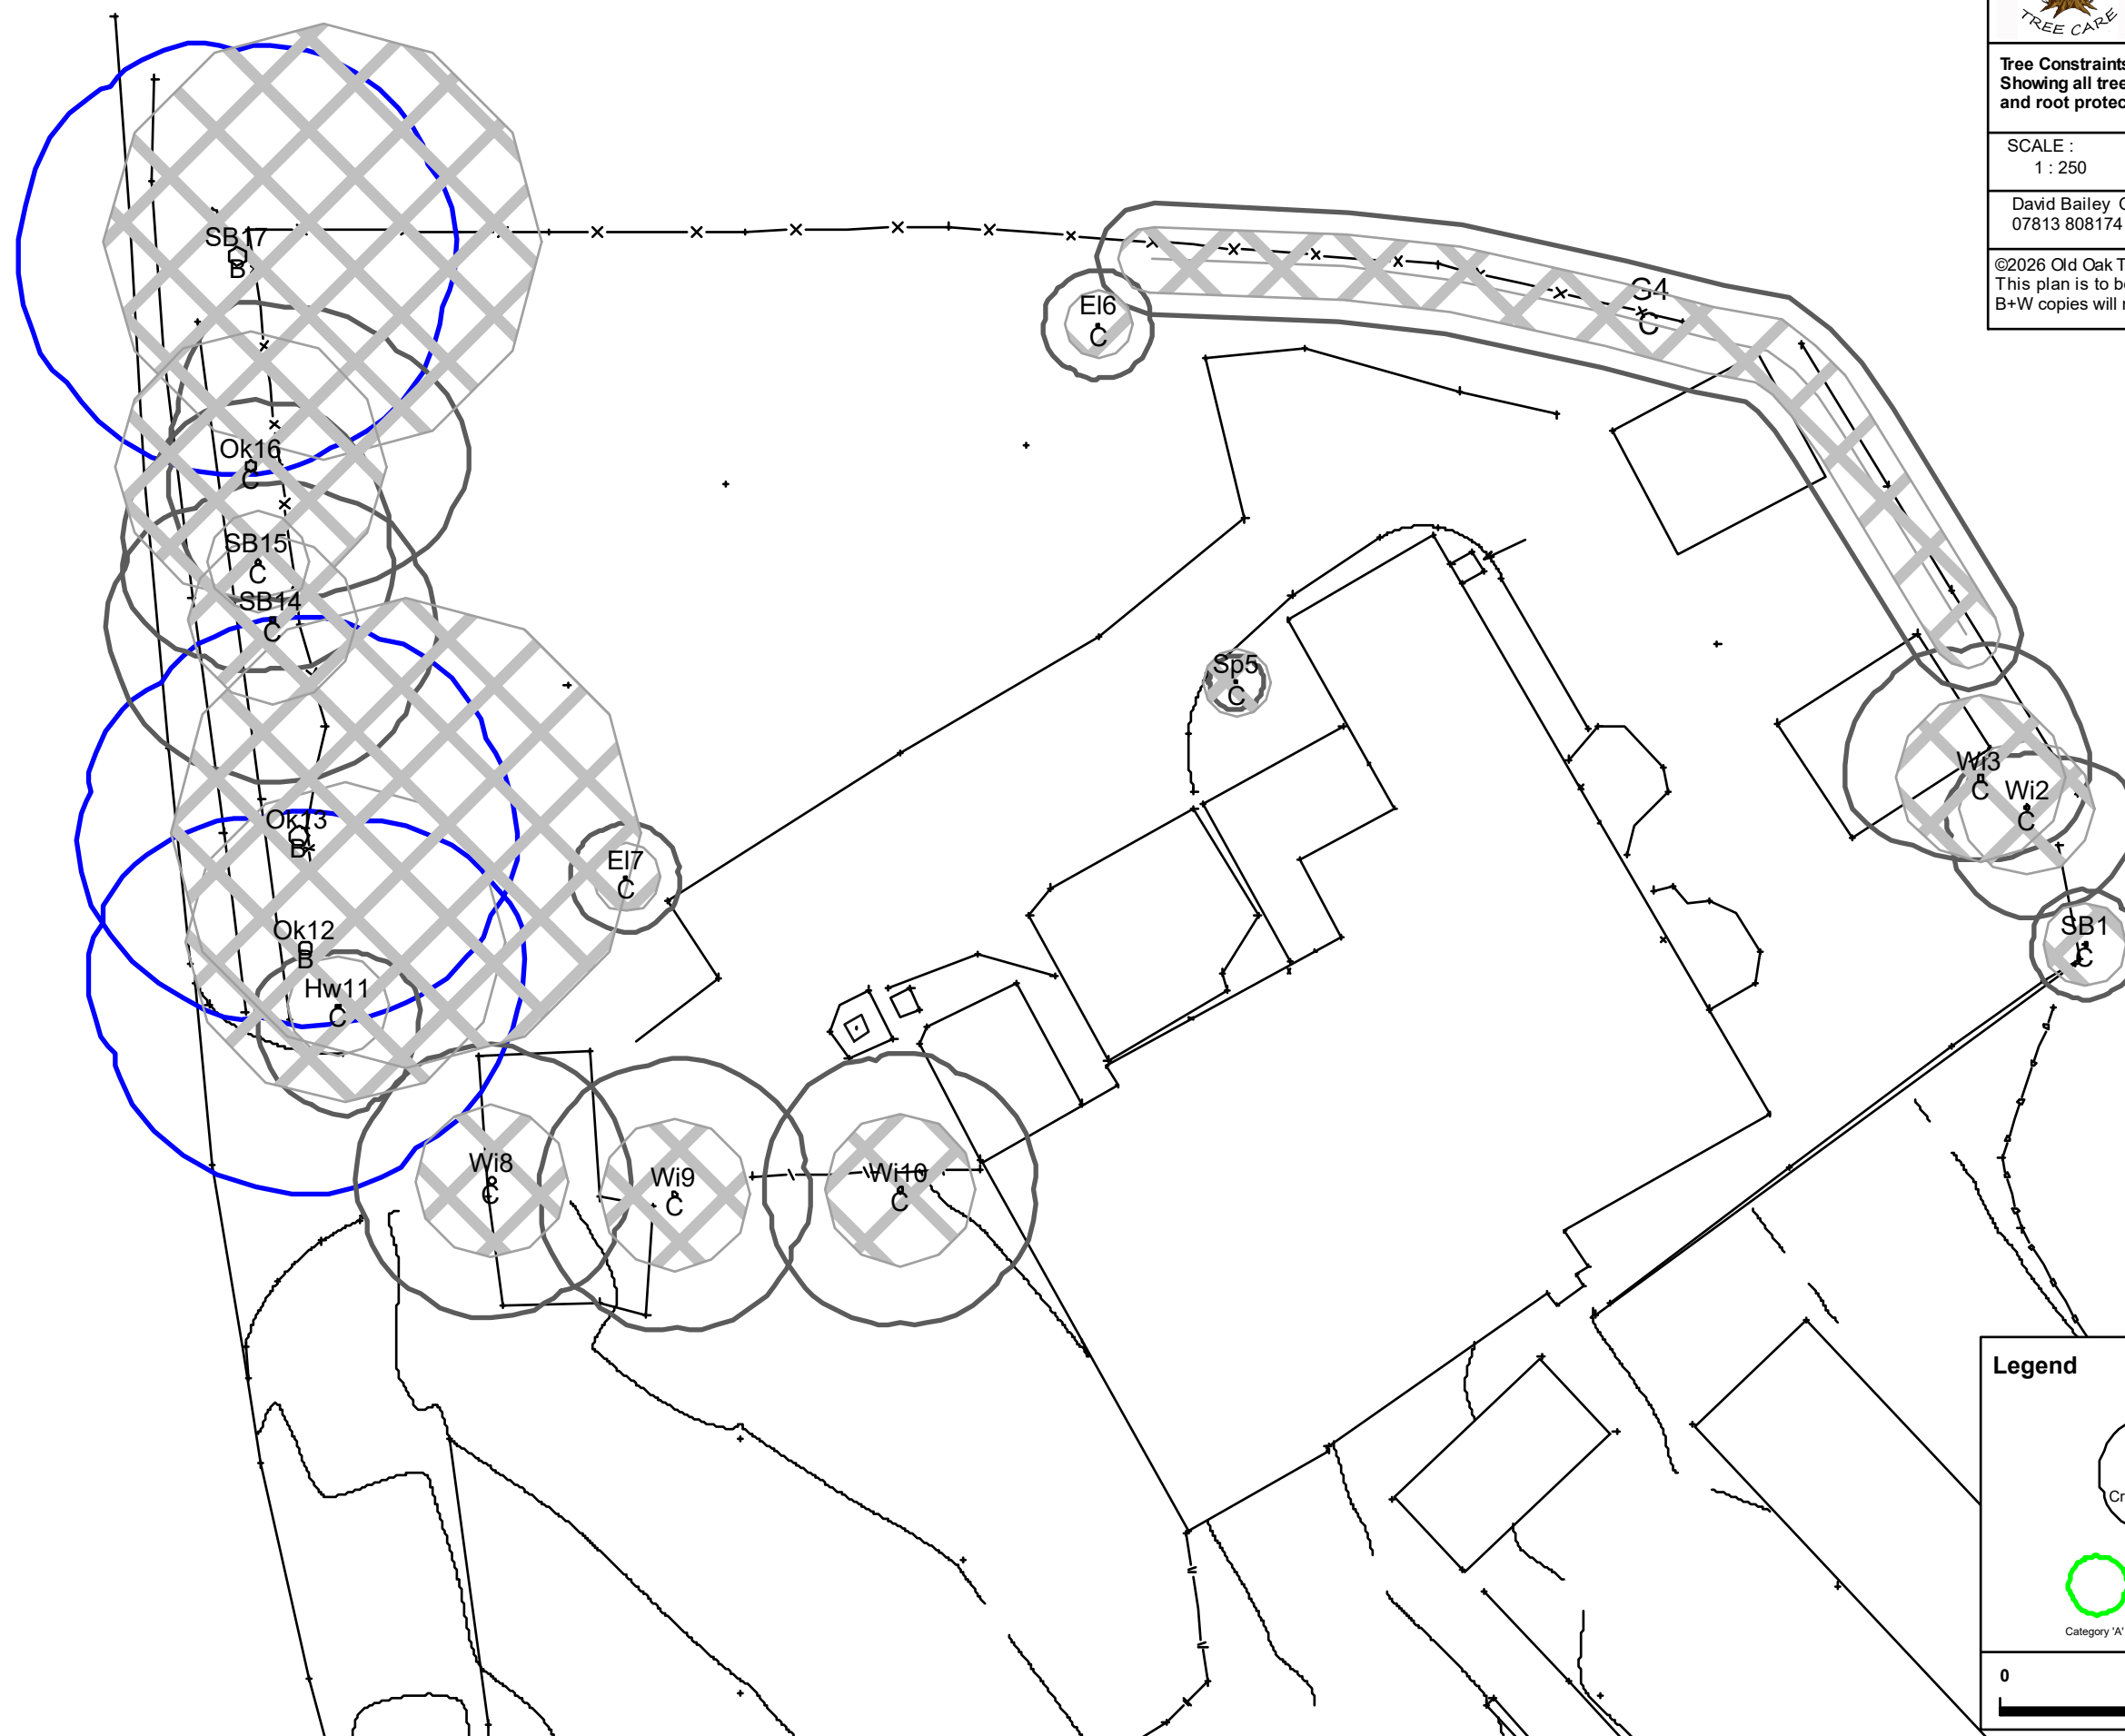

Legend

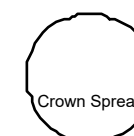

Crown Spread



Root Protection Area



Category 'A'



Category 'B'



Category 'C'



Category 'U'





Appendix B

The Builders Yard, Winterfield Lane, Hulme,
Stoke-on-Trent ST3 5BC

Tree Protection Plan
Showing all retained trees, crown dimensions, tree categories
RPAs, protective fencing and special engineering

SCALE :
1 : 250 @ A3

DATE :
20/05/2026



David Bailey Old Oak Tree Care 01630 673216
07813 808174 oldoaktree@talktalk.net

©2026 Old Oak Tree Care
This plan is to be reproduced in colour
B+W copies will not contain all information

Plan reference:
PC26/842/TCP

Minimal excavations to
grade TDCS into level of road

