



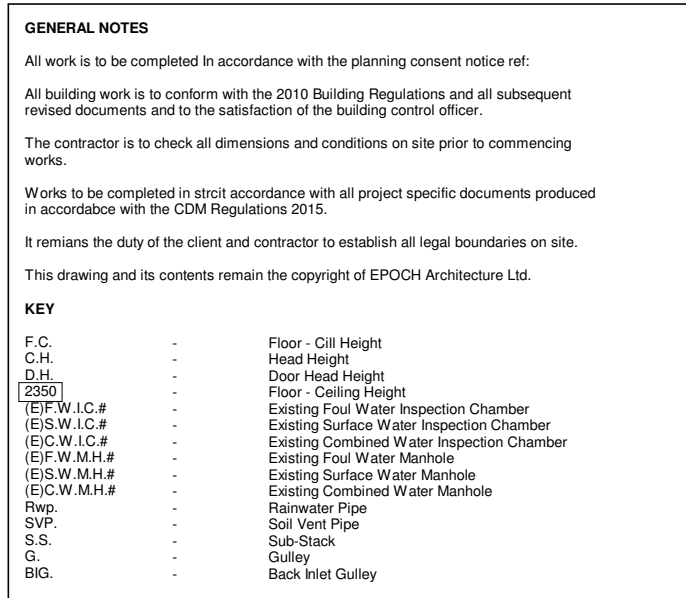

0m 4m 8m 12m 16m

VISUAL SCALE 1:200 @ A1

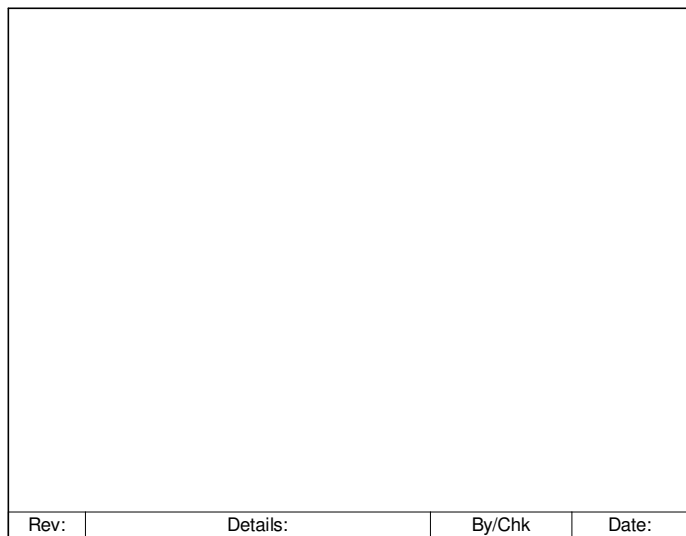

Allotme



Client:			
Mr and Mrs Timms			
Project: Extension and Alterations 8 Kingsfield Road, Biddulph			
Drawing Title: Existing & Proposed Block Plans			
Stage:		Status:	
Drawn By: Author		Date: 04/30/26	Scale: 1 : 200
EPOCH Project Number:		Client Project Number:	Sheet Size: A1
P433 - 204 PP03			Revision: