



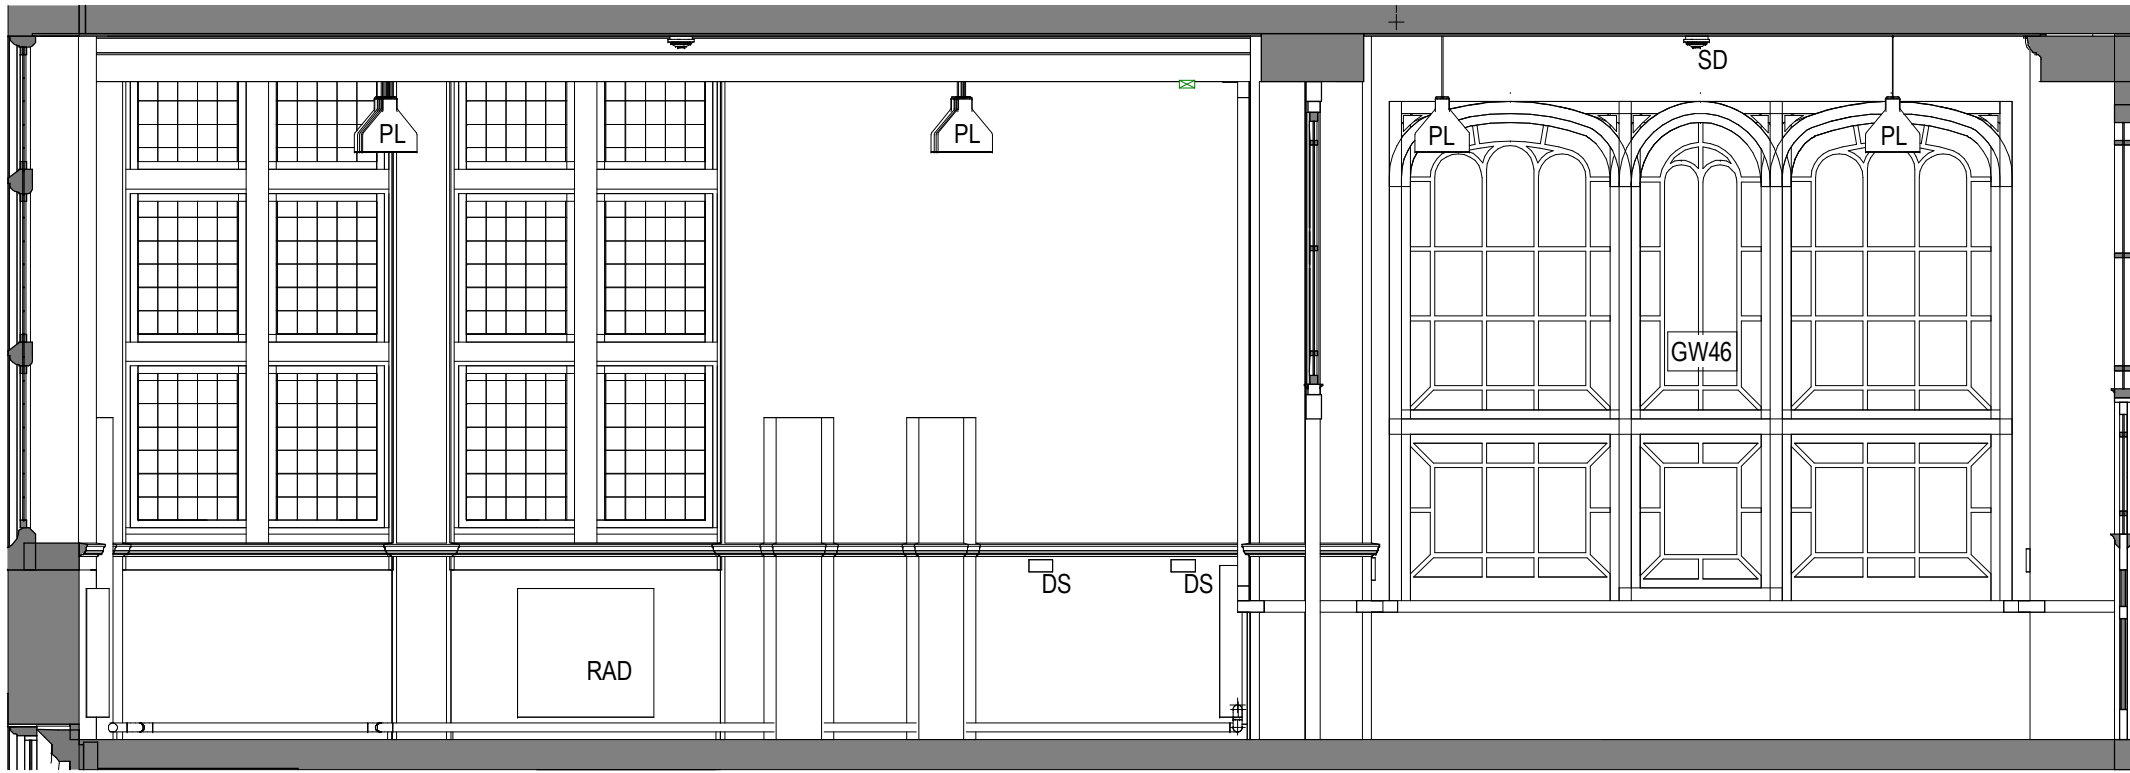


G0006 - Elevation A
1 : 50

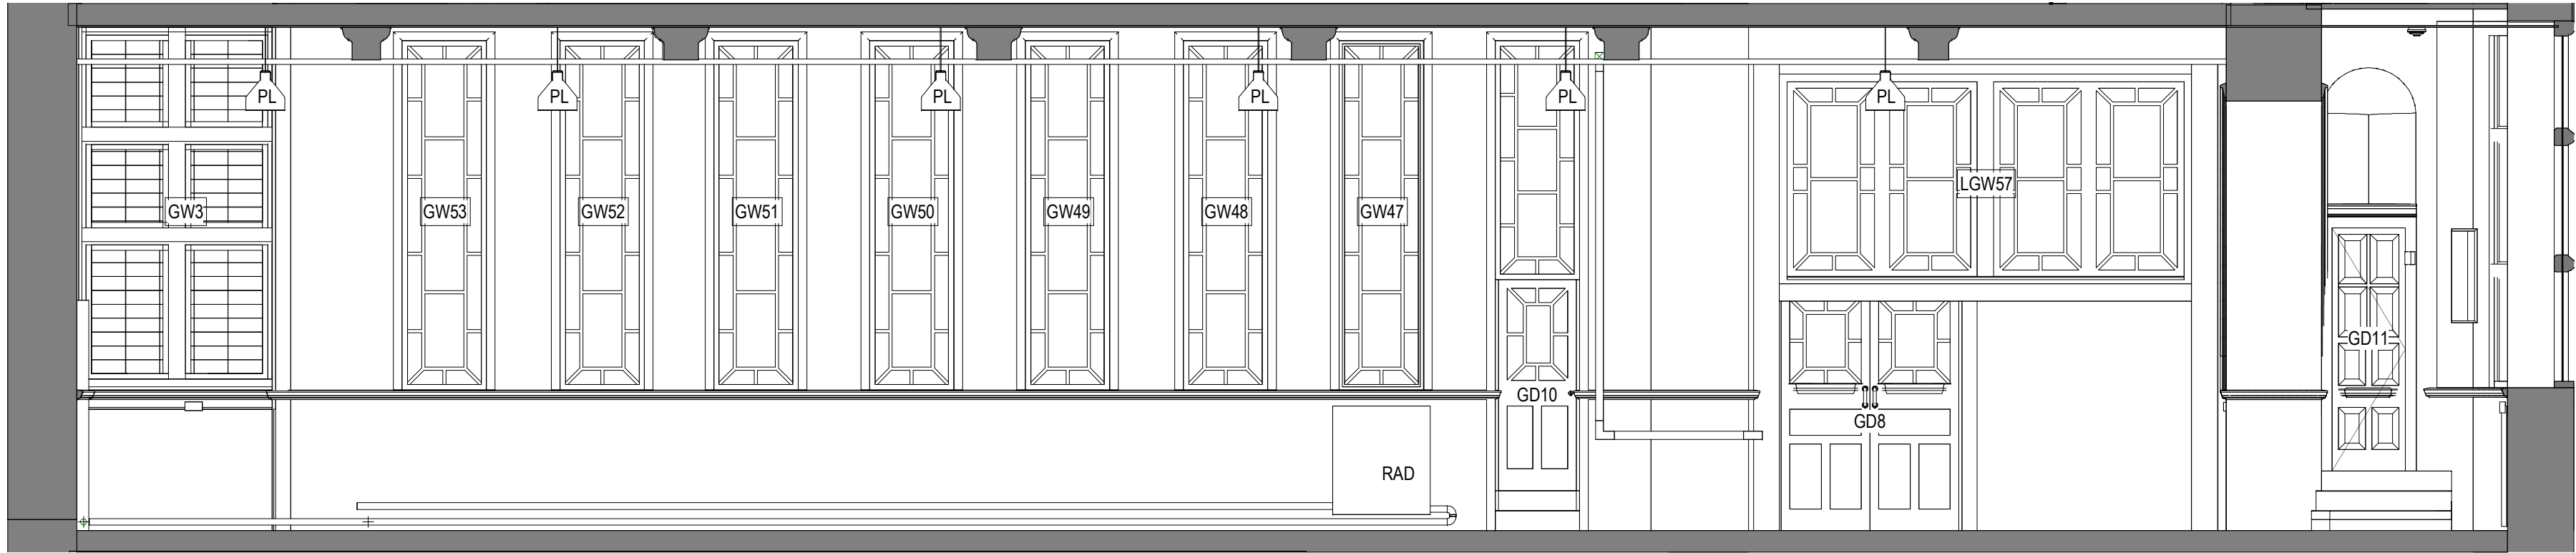


G0006 - Elevation B
1 : 50



G0006 - Elevation C
1 : 50

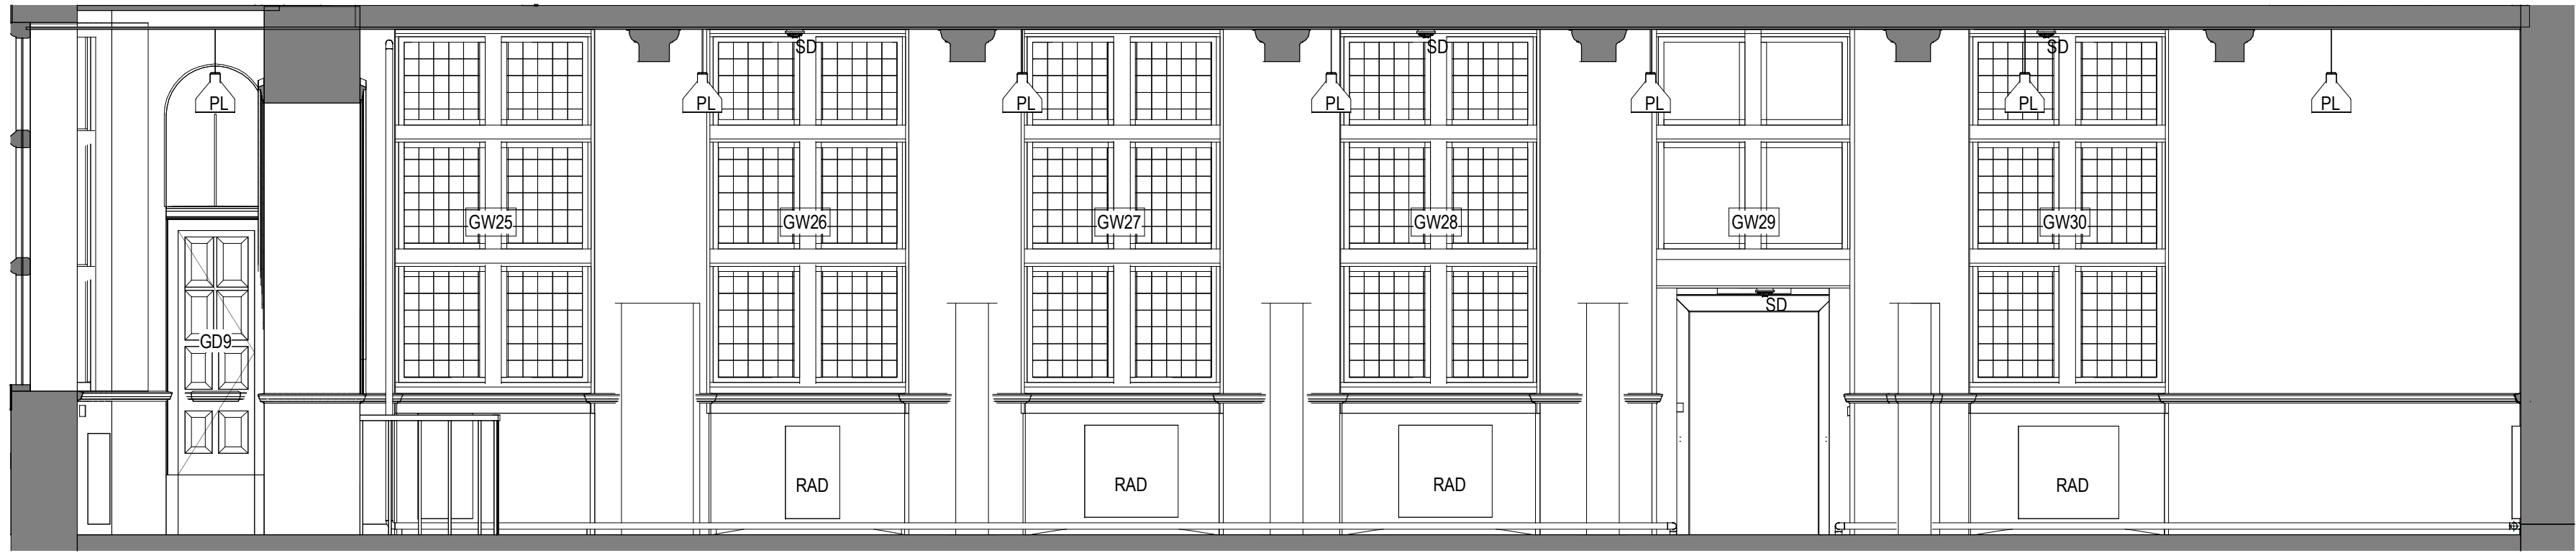


G0006 - Elevation D
1 : 50

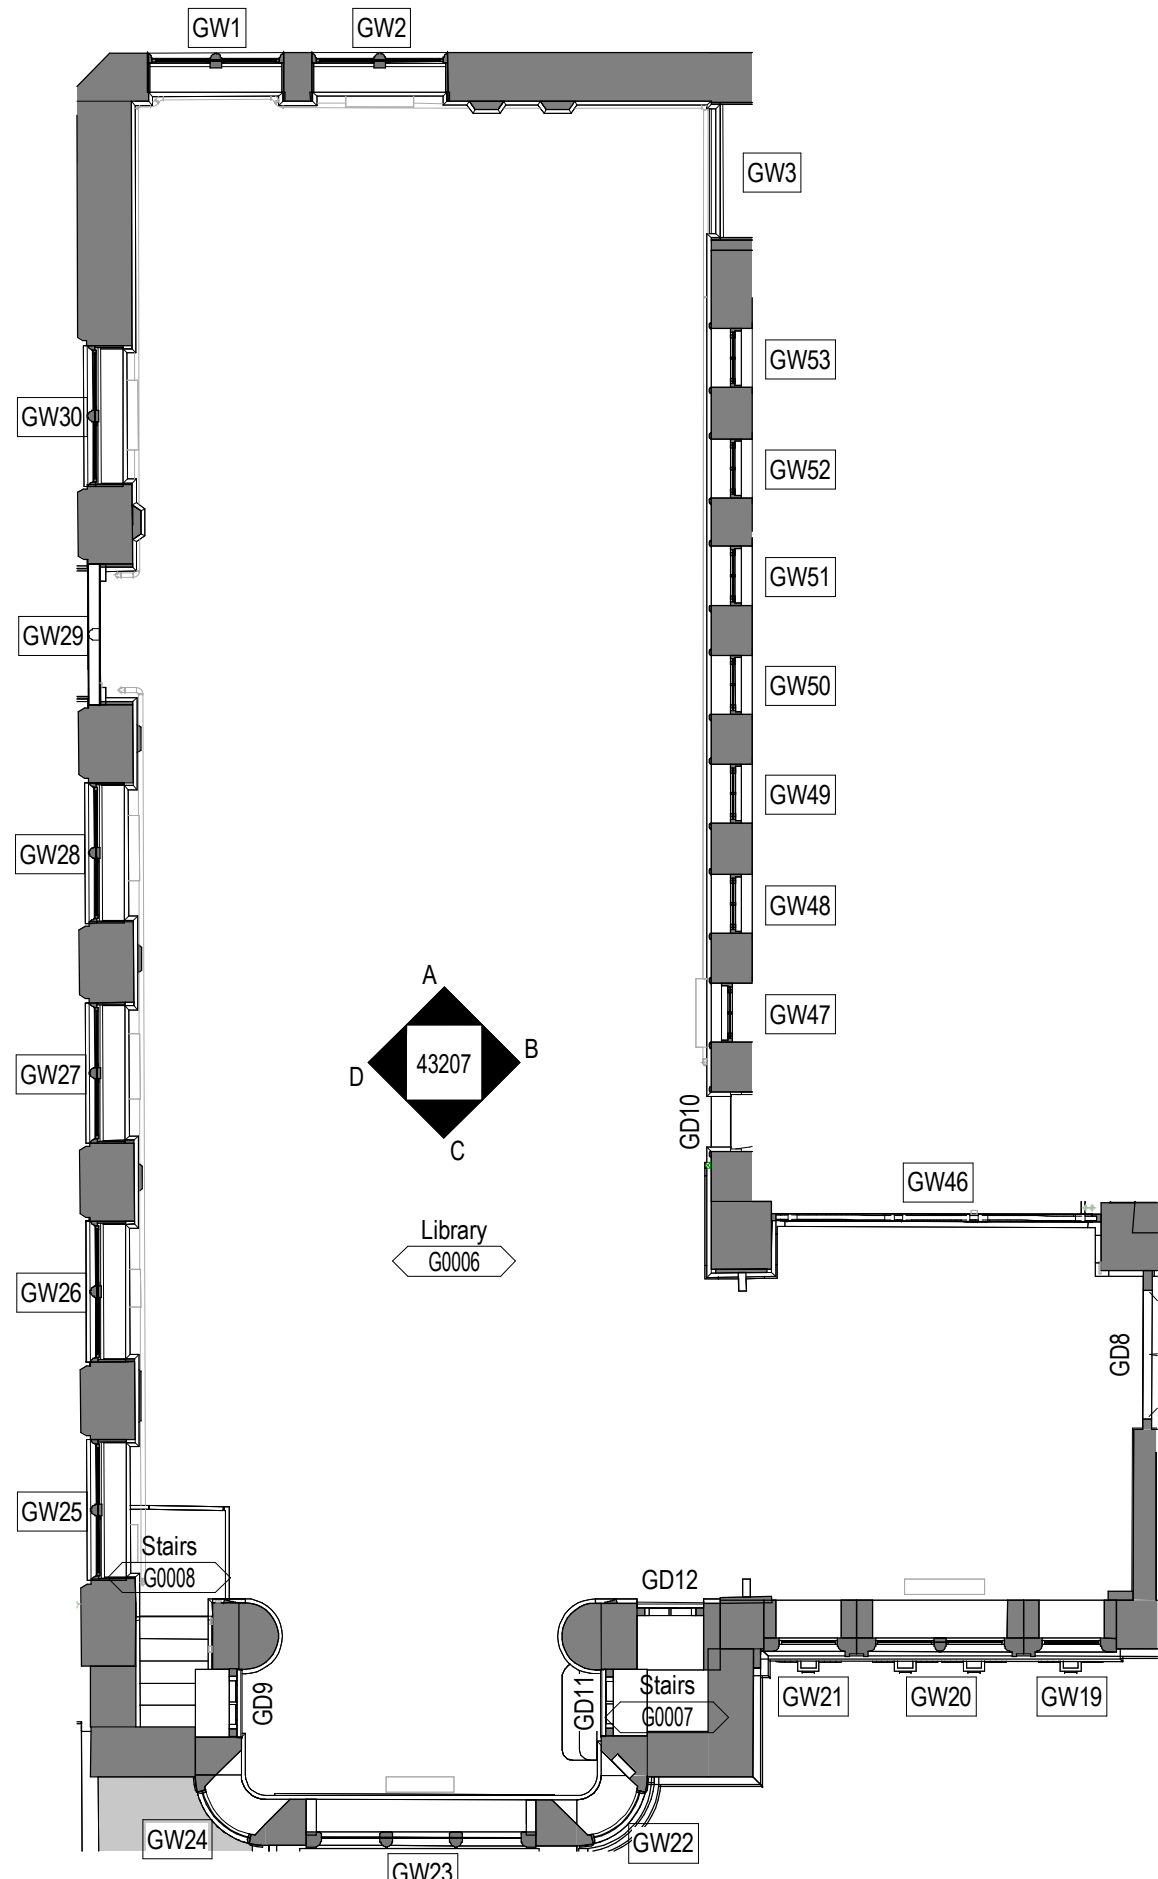

Callout Plan
1 : 100

Internal elevations MEP (Existing) Key

SW	Switch
SS	Single socket
SD	Smoke detector
PL	Pendant lighting
Net.	Network router
NC	Network point
MEF	Miscellaneous
LS	Light Switch
L	Lighting
FS	Fuse Switch
EML	Rectangular wall light
DS	Double socket
DB	Distribution board
BG	Break Glass
B	Blank socket
AS	Alarm Sensor

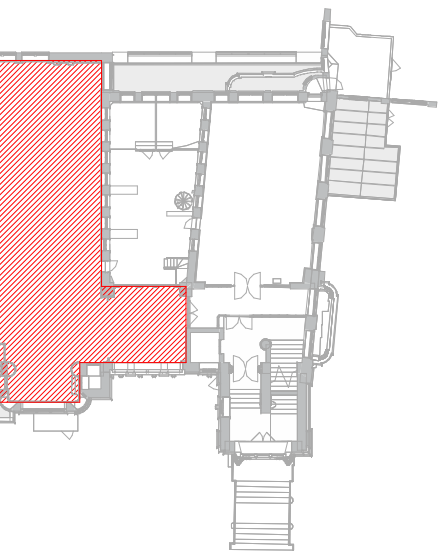

Roberts Limbrick
03333 405 500
mail@robertslimbrick.com
robertslimbrick.com
Registered Office England No. 06558029

Project Name
Nicholson Institute
Leek, Staffordshire

Client Name
Alliance Leisure

Drawing Title
Existing Internal Elevations - Sheet
8 of 14

Scale
As indicated • A1

Project No.
11440

Status
A5

Purpose Of Issue
Issued for Construction

Project	Org	Vol	Level	Form	Role
NIB	• RL •	NI	• ZZ •	DR	• A

Number
43207

Revision
C02