




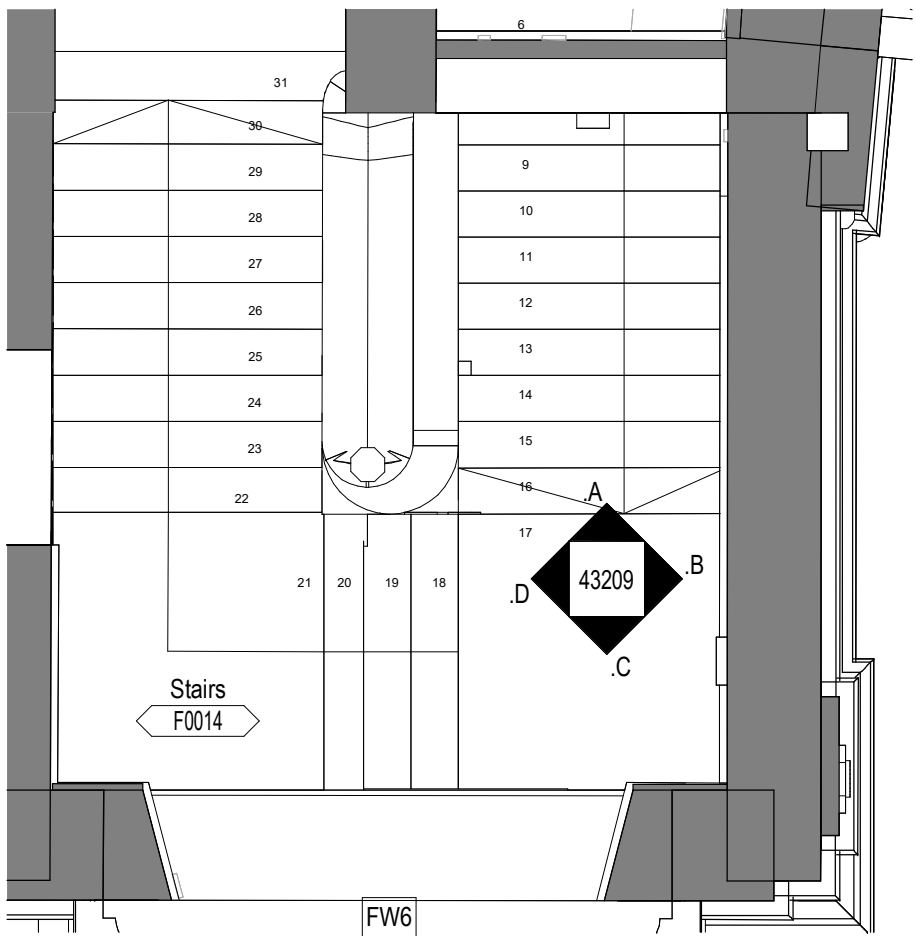


Callout Plan
1 : 50

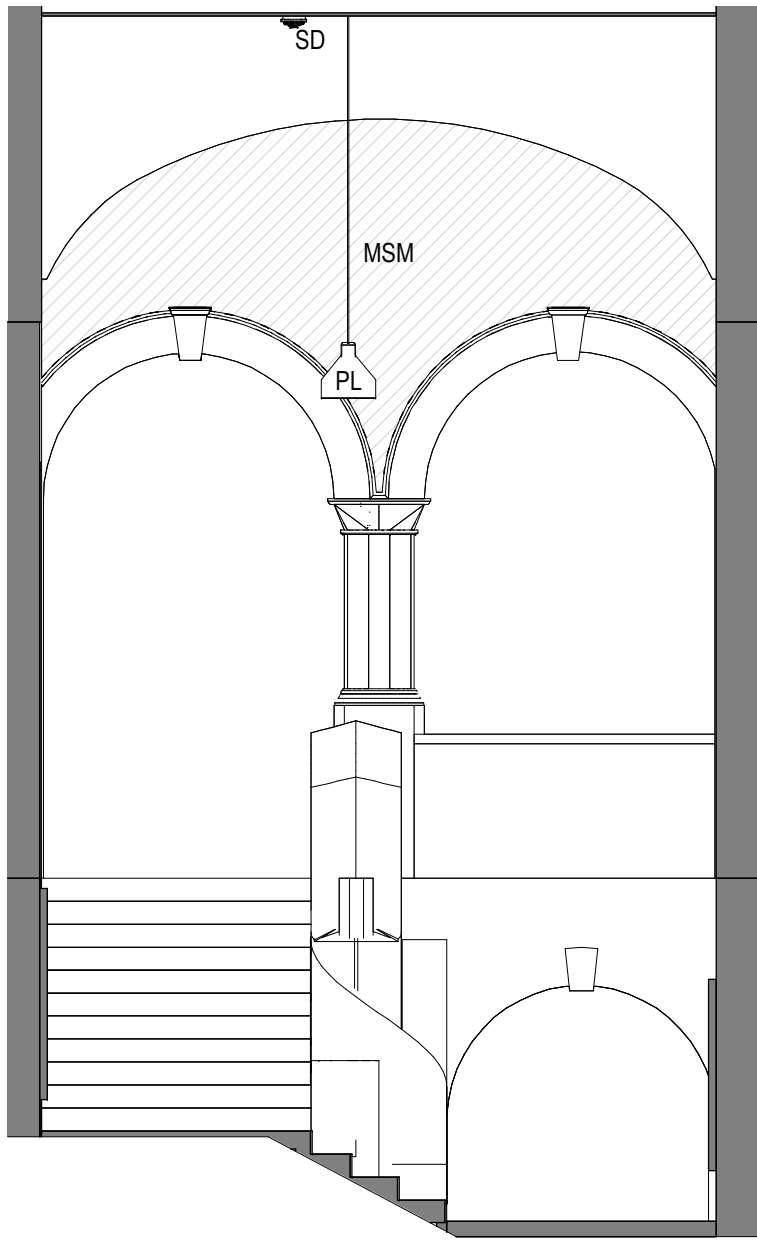


F0014 - Elevation A
1 : 50

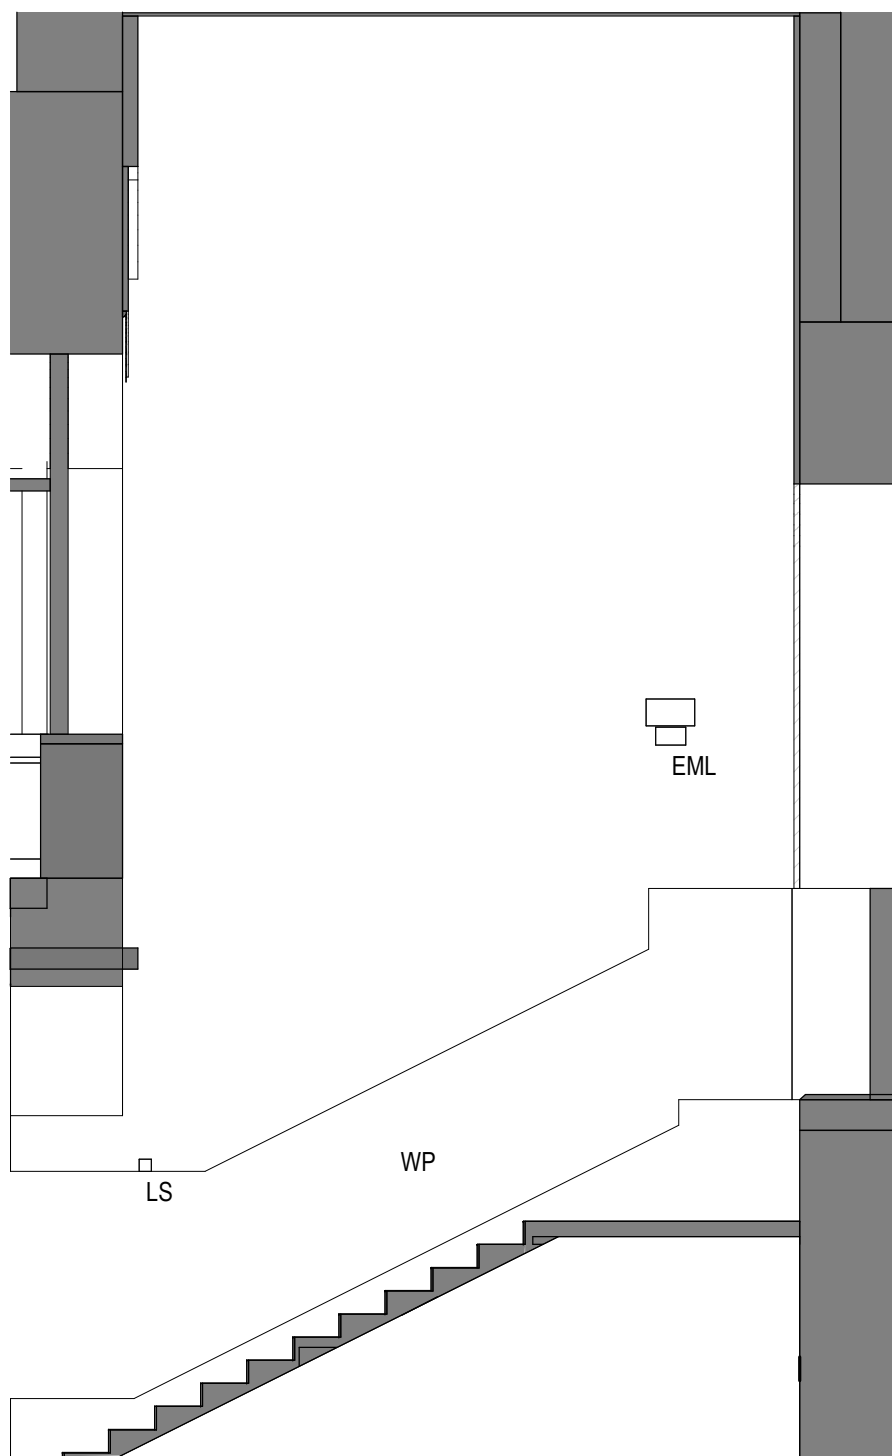

F0014 - Elevation B
1 : 50

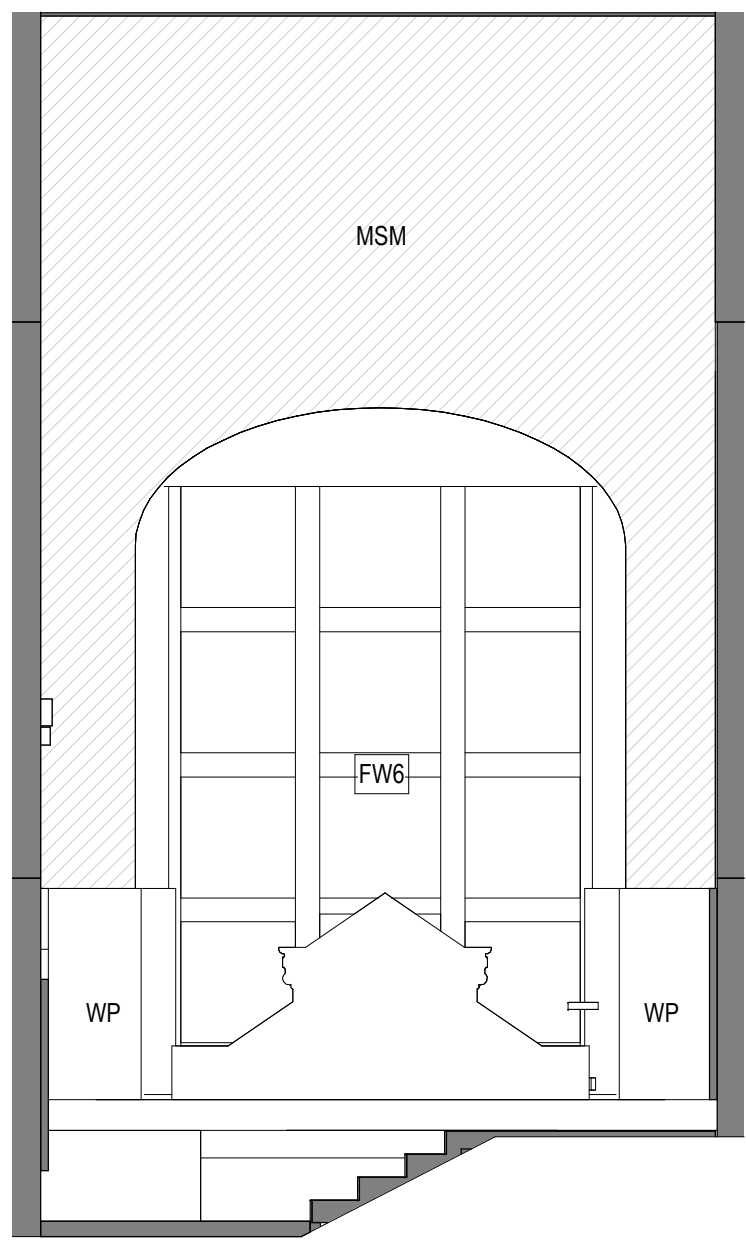

F0014 - Elevation C
1 : 50

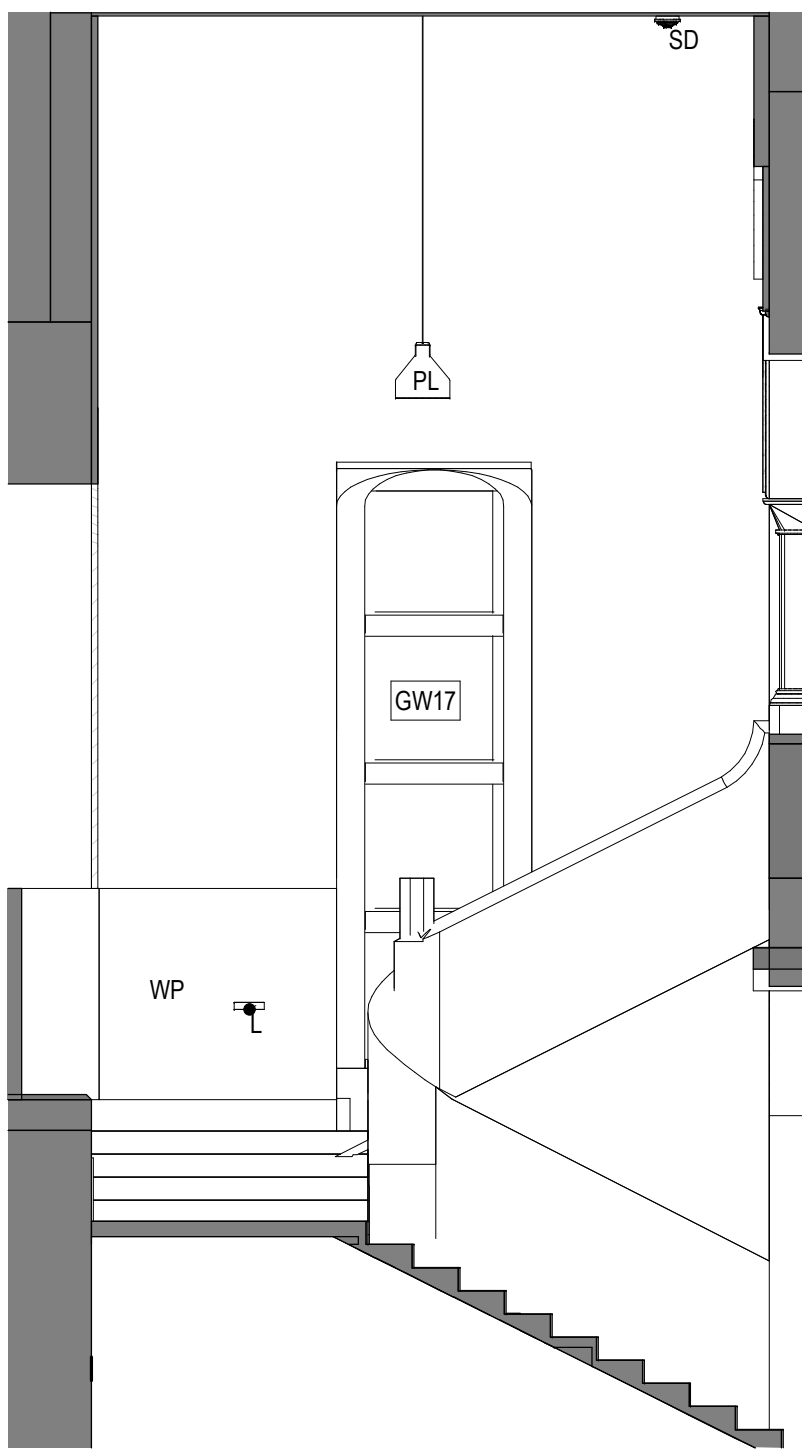

F0014 - Elevation D
1 : 50

This line should measure 70mm when printed correctly

This drawing is the copyright of Roberts Limbrick Ltd and should not be reproduced in whole or in part or used in any manner whatsoever without their written permission.

Responsibility is not accepted for errors made by others in scaling from this drawing. Use only figured dimensions and report any discrepancies or omissions to the Architect immediately.


Rev	Date	By	Chk	Description
P01	21.05.25	ND	HK	First Issue
C01	20.08.25	ND	HK	Issued for construction
C02	16.01.26	OL	HK	Issued for construction

Internal elevations MEP (Existing) Key

- | | |
|-----|------------------------|
| SS | Single socket |
| SD | Smoke detector |
| PL | Pendant lighting |
| MEF | Miscellaneous |
| LS | Light Switch |
| L | Lighting |
| EML | Rectangular wall light |
| DS | Double socket |
| BG | Break Glass |
| BB | Blank ceiling socket |
| B | Blank socket |

Wall Covering Key

- | | |
|-----|------------------|
| MSM | Main Stair Mural |
| WP | Wood Panels |

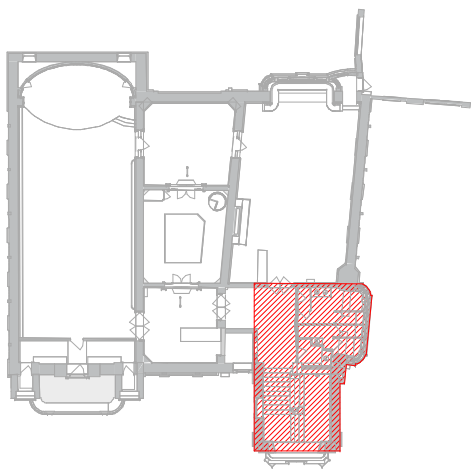

Roberts Limbrick

03333 405 500
mail@robertslimbrick.com
robertslimbrick.com

Registered Office England No. 06558029

Project Name

Nicholson Institute
Leek, Staffordshire

Client Name

Alliance Leisure

Drawing Title

Existing Internal Elevations - Sheet
10 of 14

Scale

As indicated • A1

Project No.

11440

Status

A5

Purpose Of Issue

Issued for Construction

Project	Org	Vol	Level	Form	Role
NIB	• RL •	NI	• ZZ •	DR	• A

Number	Revision
43209	C02