




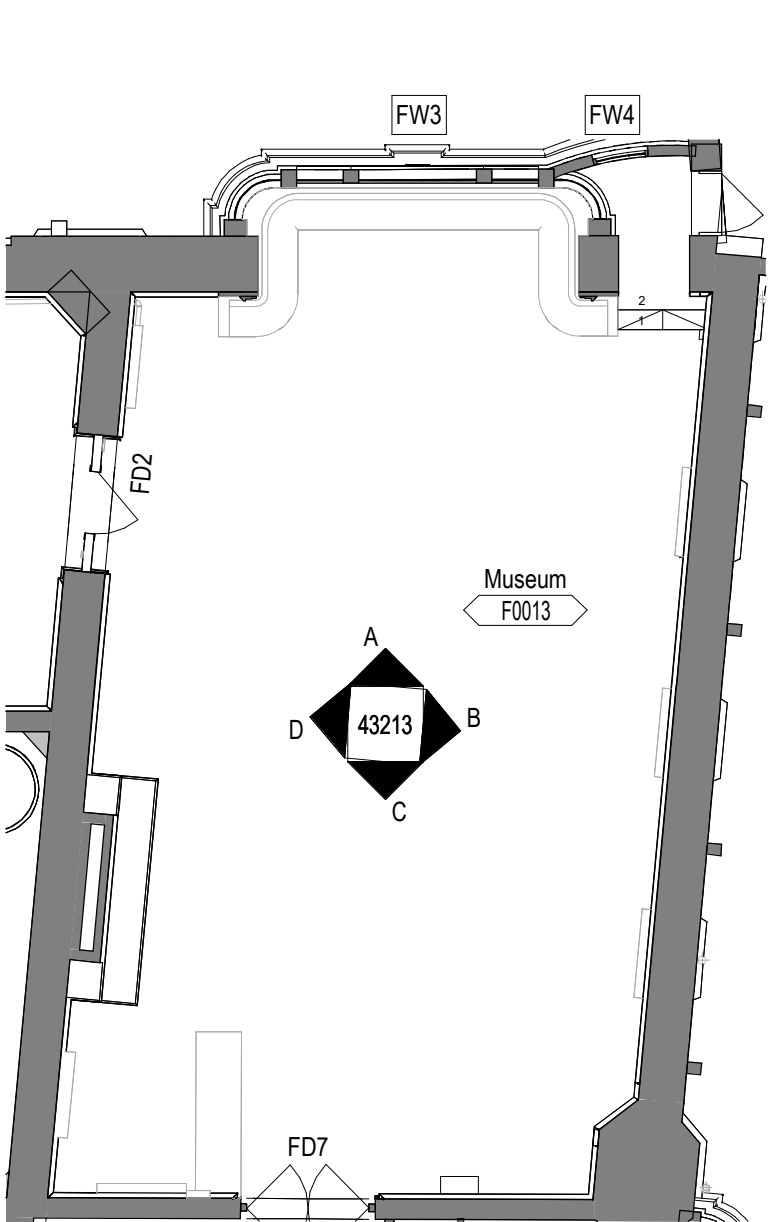


Callout Plan
1 : 100

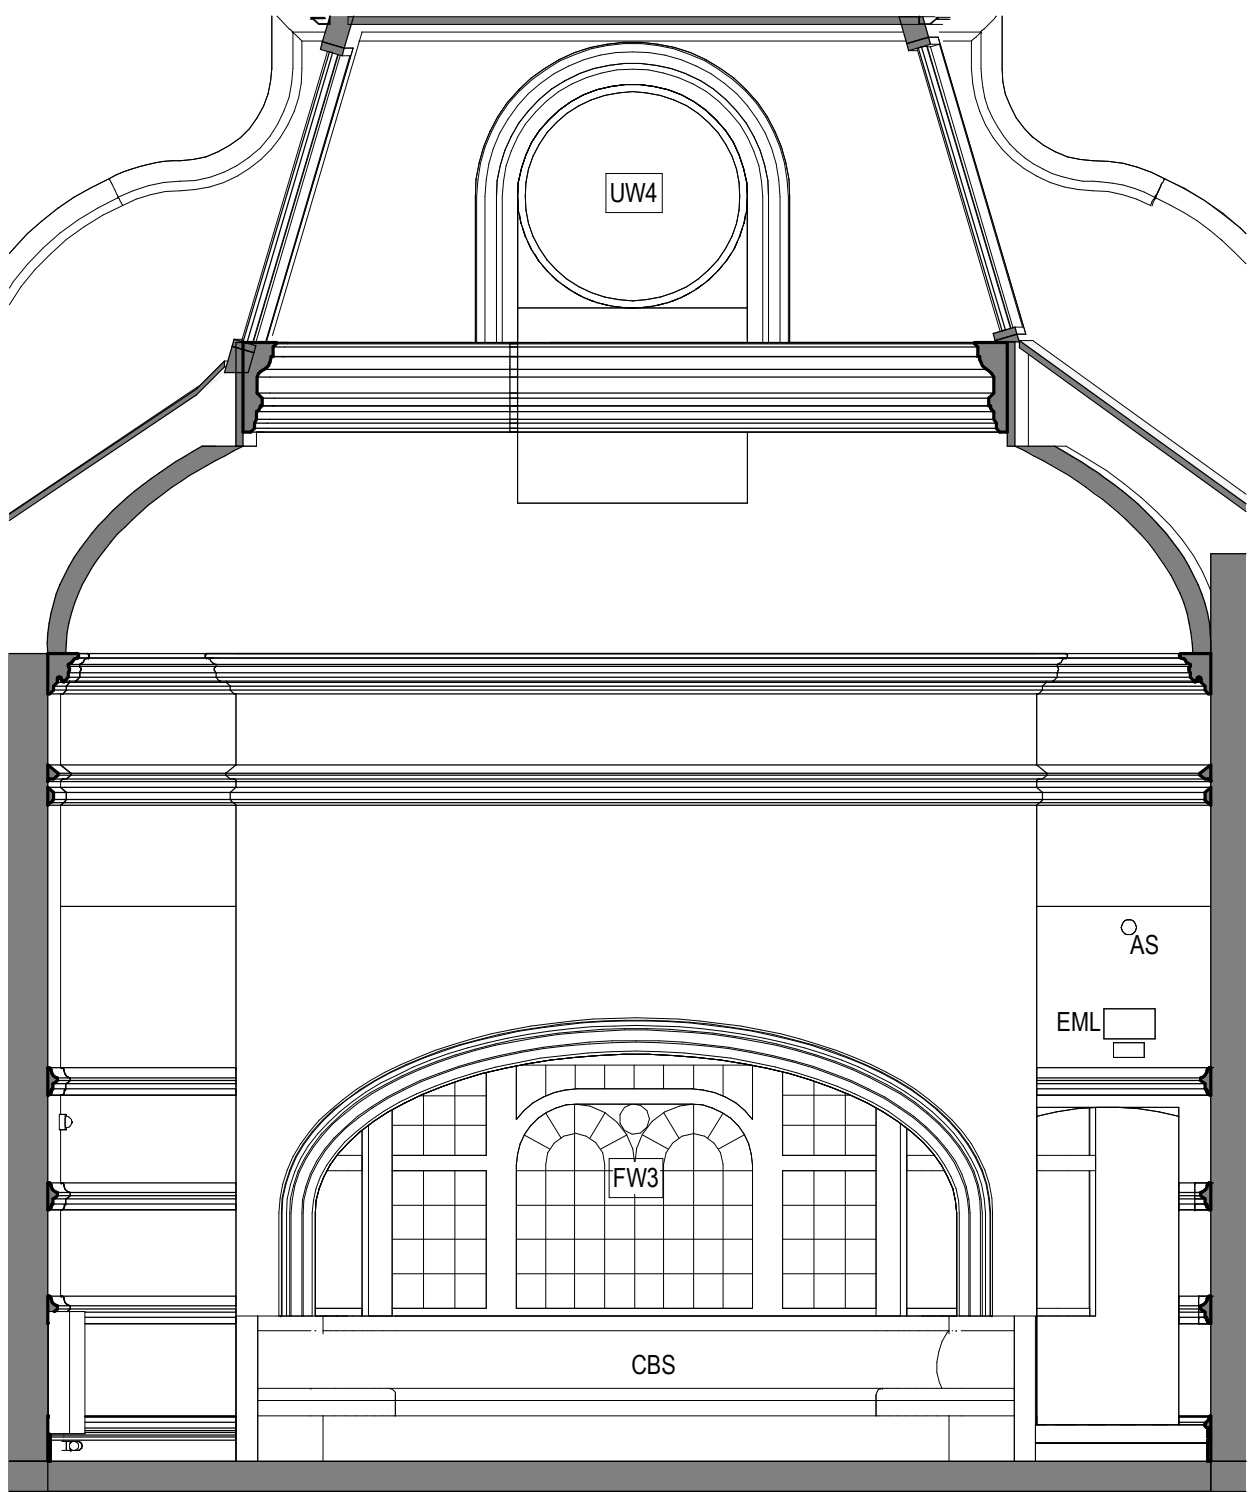


F0013 - Elevation A
1 : 50

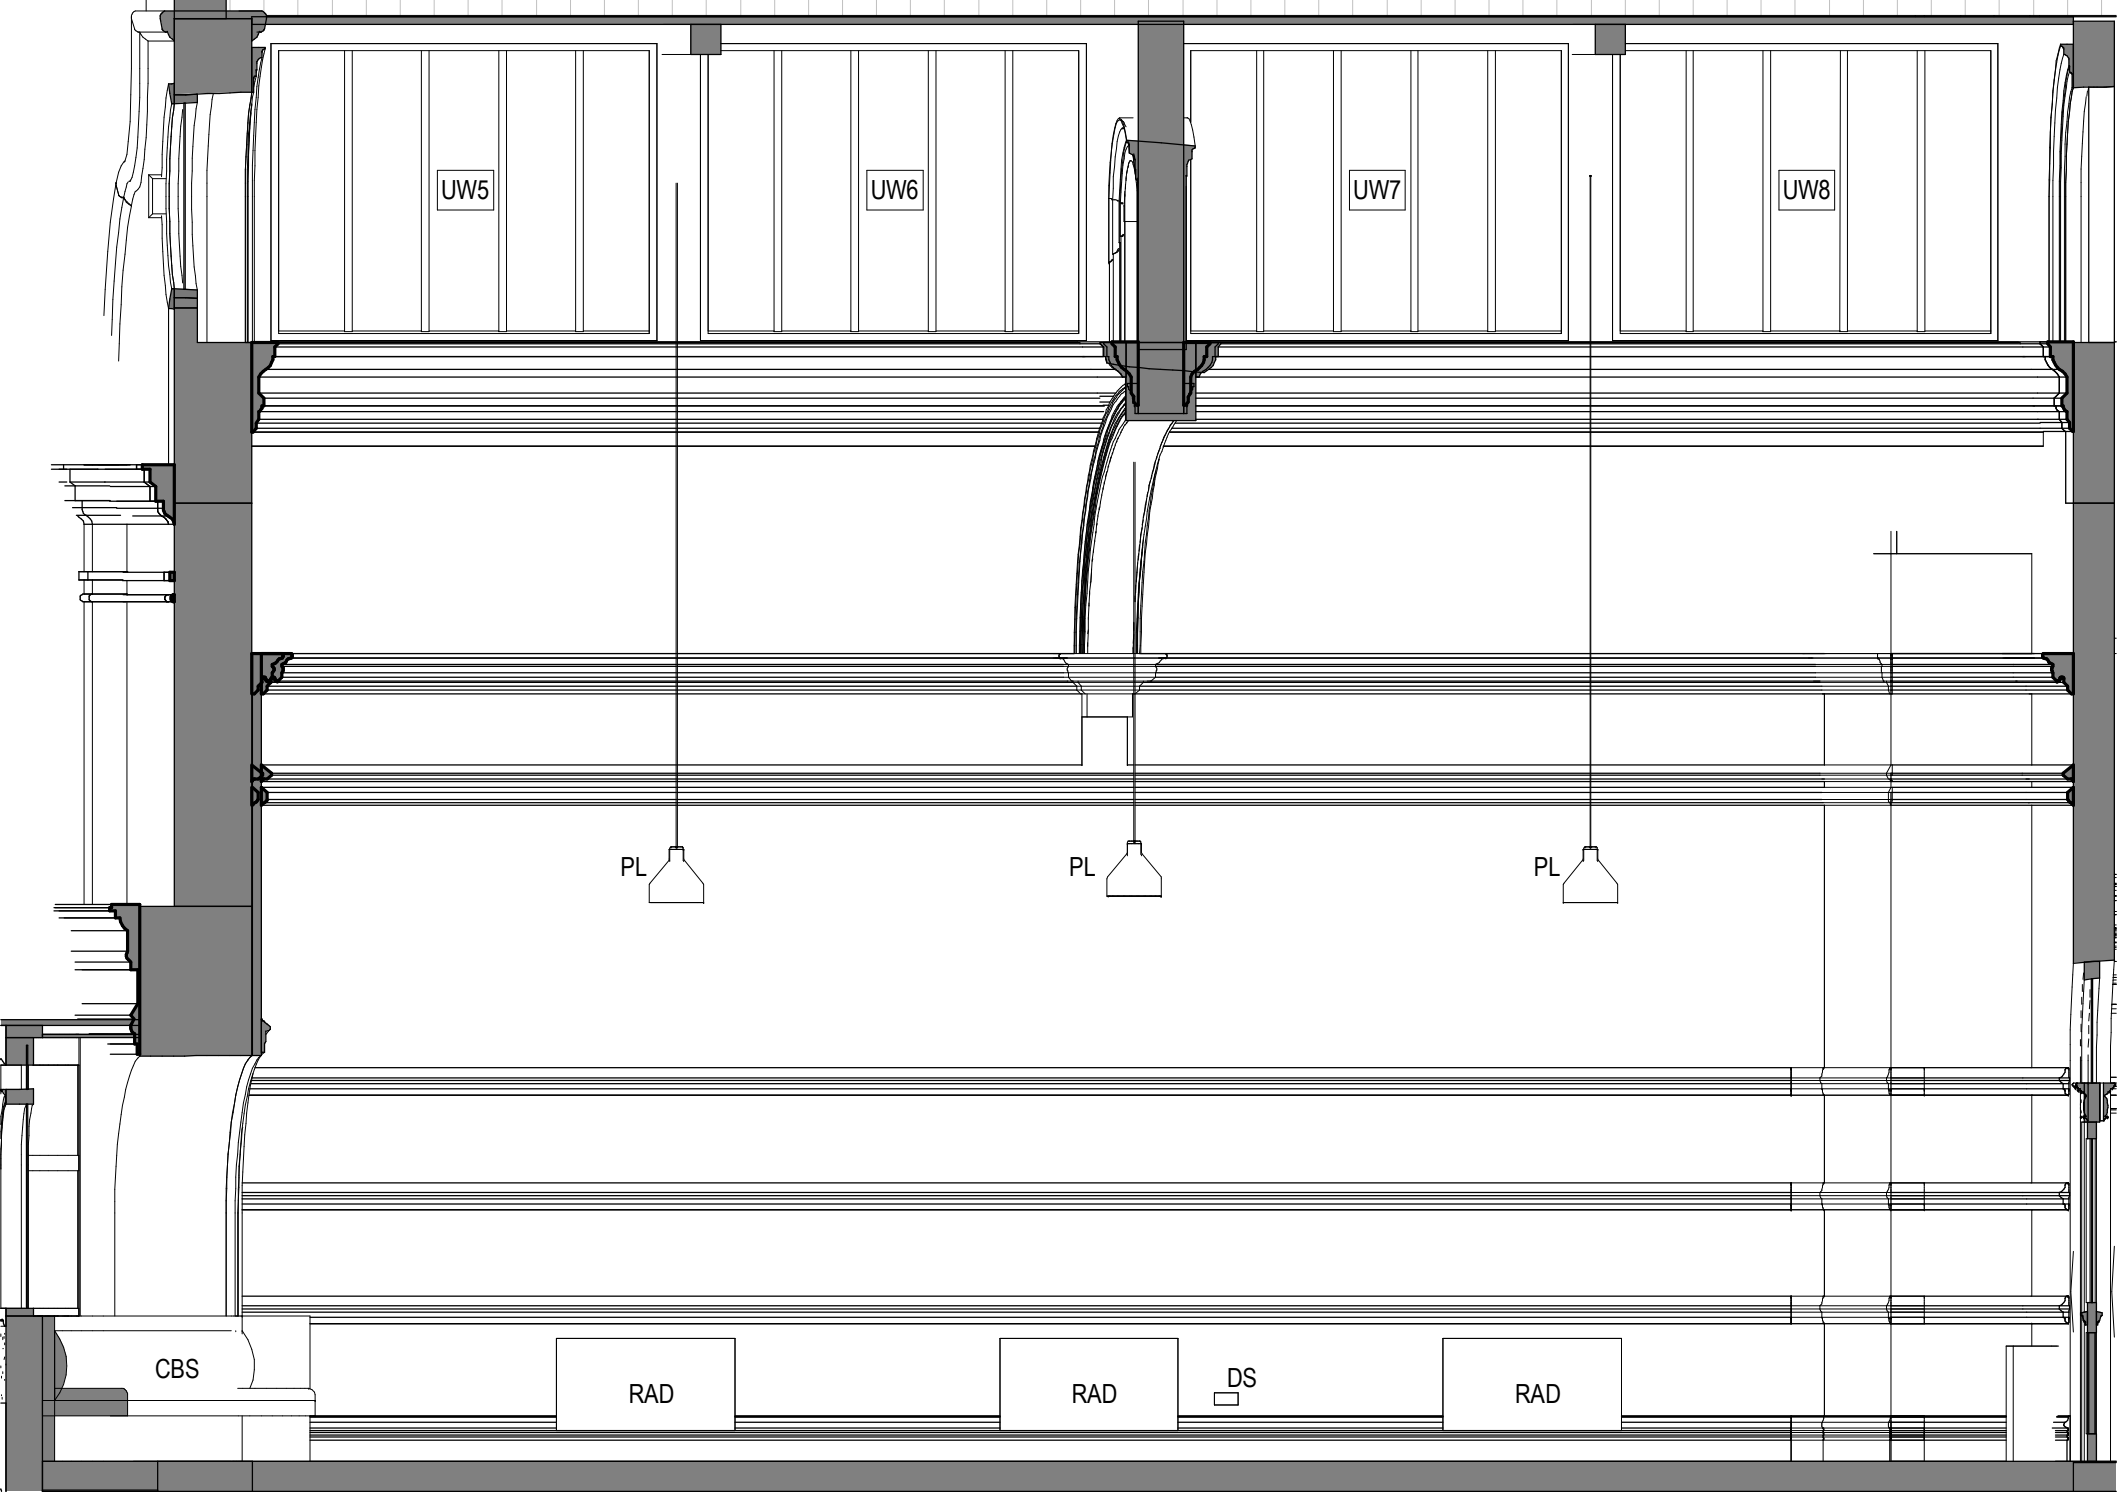

F0013 - Elevation B
1 : 50

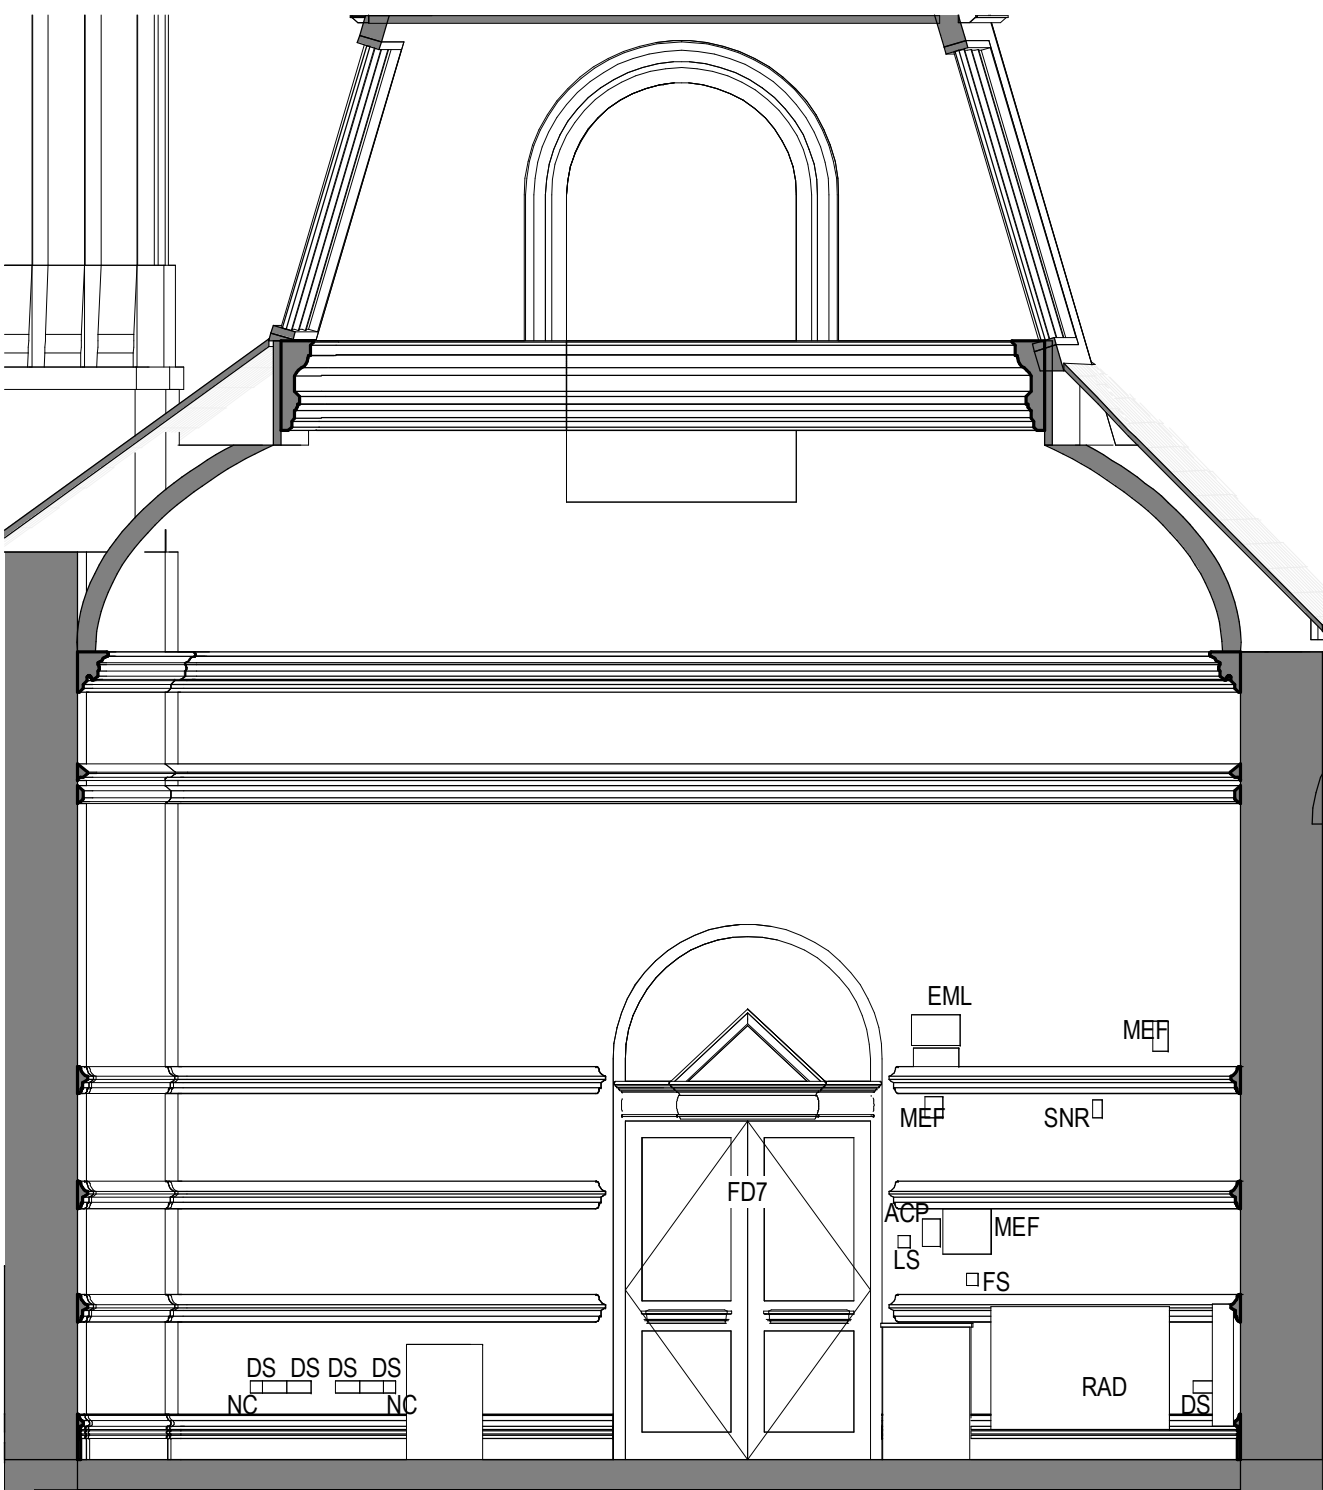

F0013 - Elevation C
1 : 50

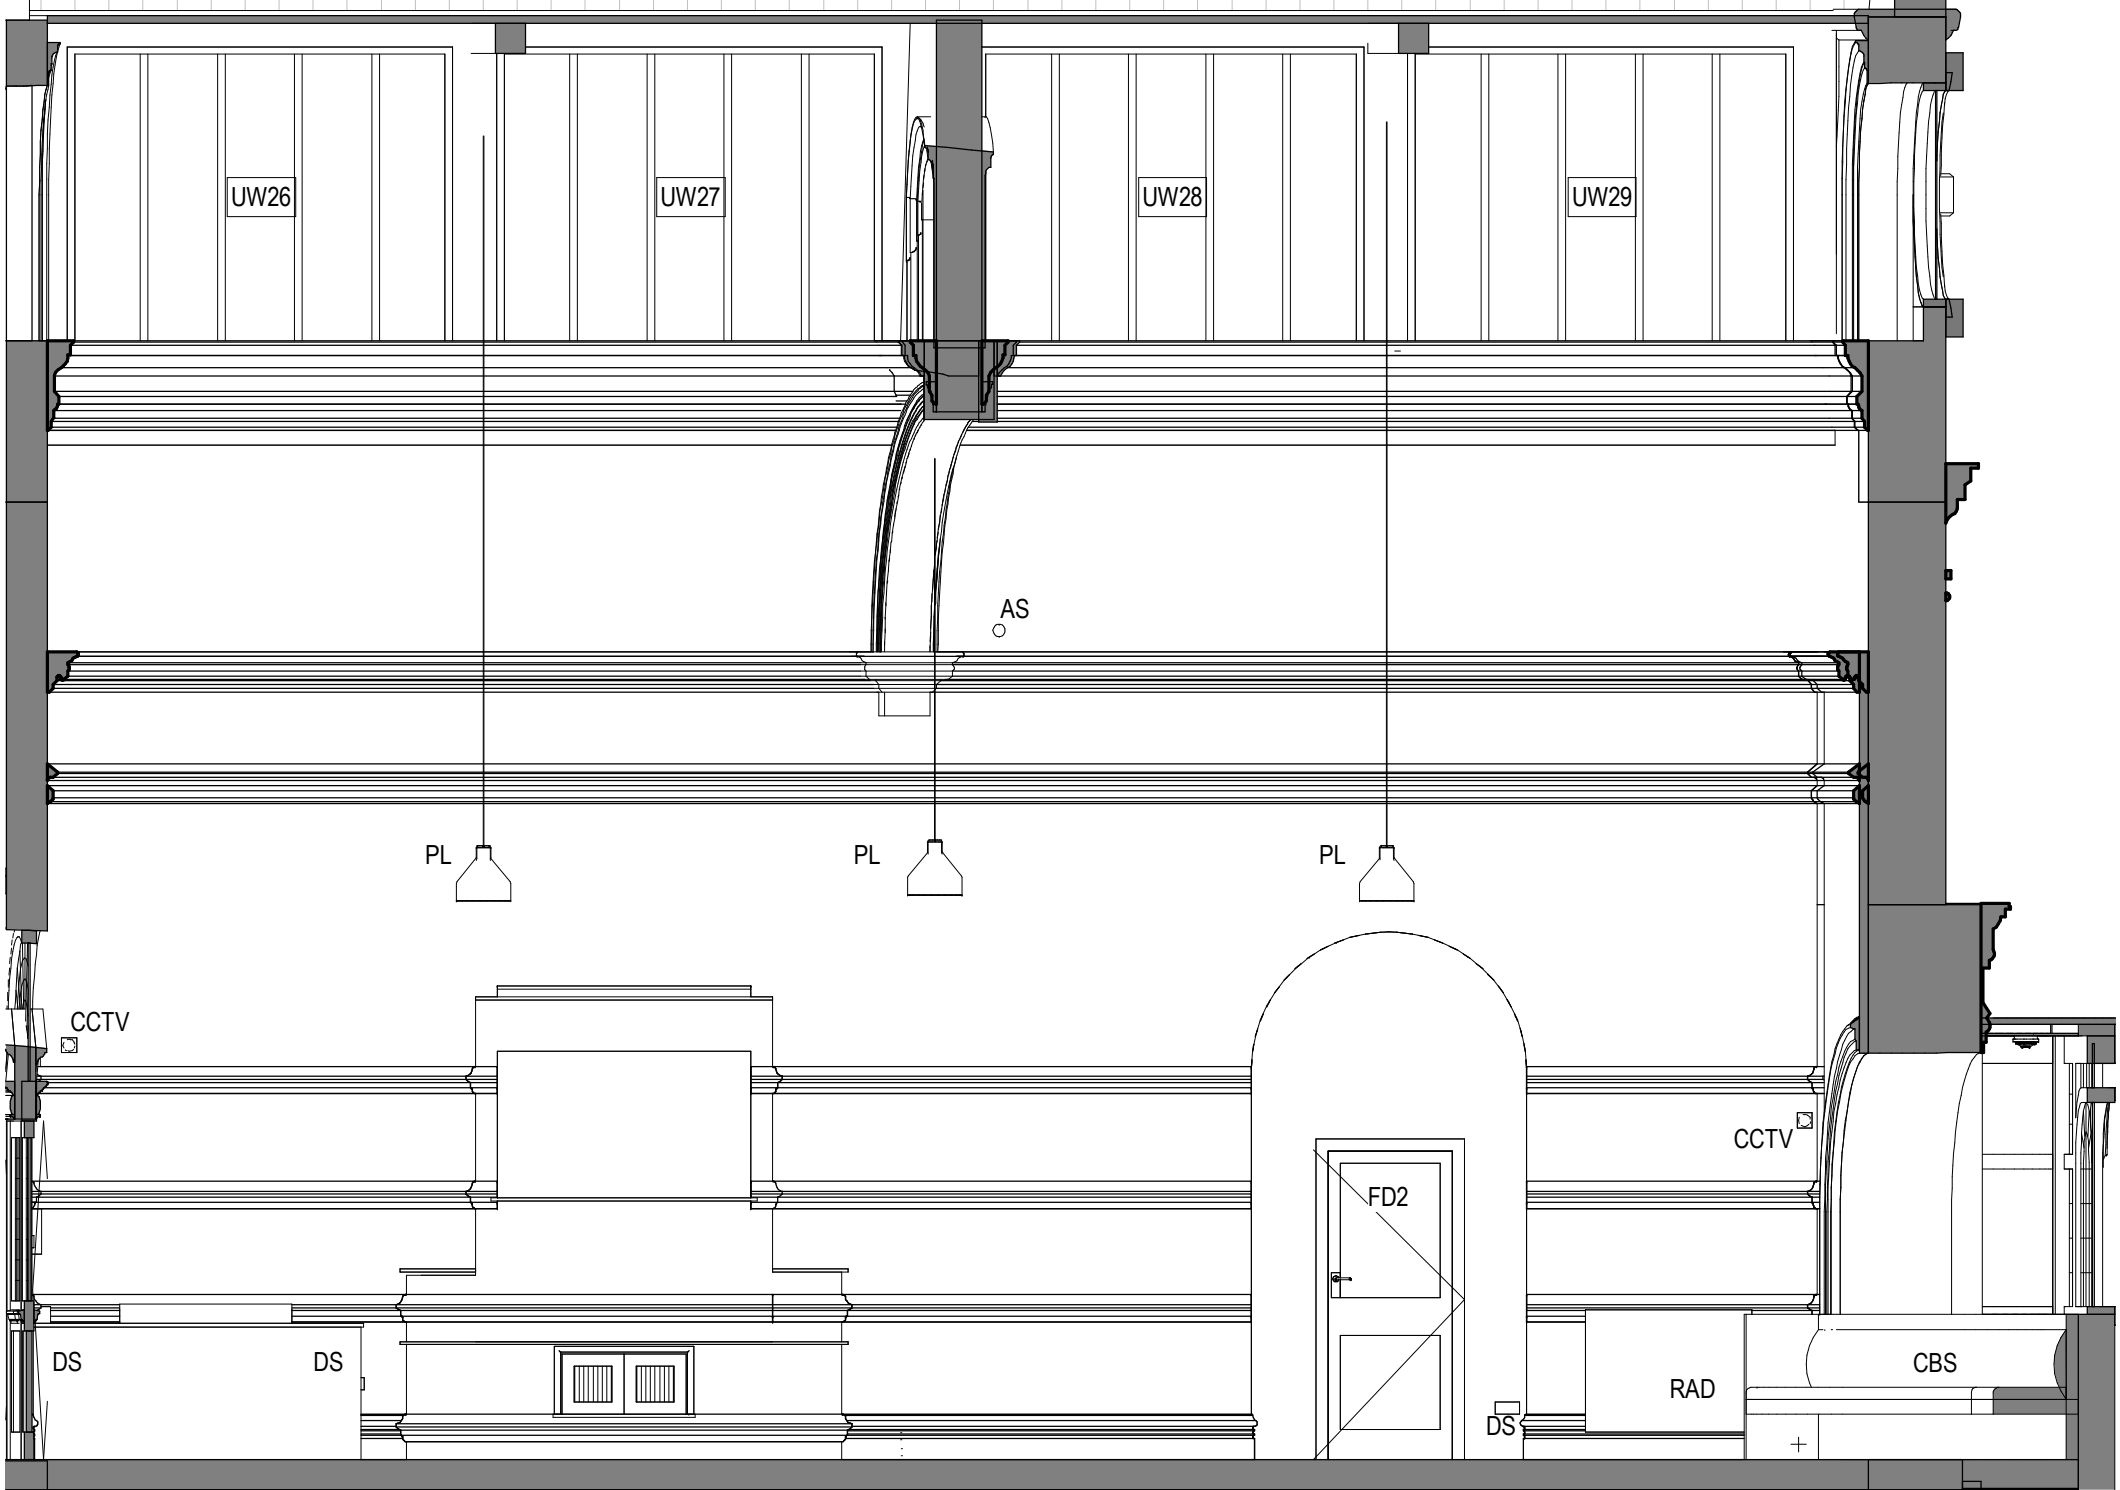

F0013 - Elevation D
1 : 50

This line should measure 70mm when printed correctly

This drawing is the copyright of Roberts Limbrick Ltd and should not be reproduced in whole or in part or used in any manner whatsoever without their written permission.

Responsibility is not accepted for errors made by others in scaling from this drawing. Use only figured dimensions and report any discrepancies or omissions to the Architect immediately.


Rev	Date	By	Chk	Description
P01	21.05.25	ND	HK	First Issue
C01	20.08.25	ND	HK	Issued for construction
C02	16.01.26	OL	HK	Issued for construction

Internal elevations MEP (Existing) Key

SS	Single socket
SNR	Alarm Sensor
SD	Smoke detector
PL	Pendant lighting
NC	Network point
MEF	Miscellaneous
LS	Light Switch
L	Lighting
FS	Fuse Switch
EML	Rectangular wall light
DS	Double socket
DB	Distribution board
CCTV	CCTV
BG	Break Glass
AS	Alarm Sensor
ACP	Alarm control panel

Internal elevations furniture Key

CBS	Banquette seating
BF	Bespoke Furniture

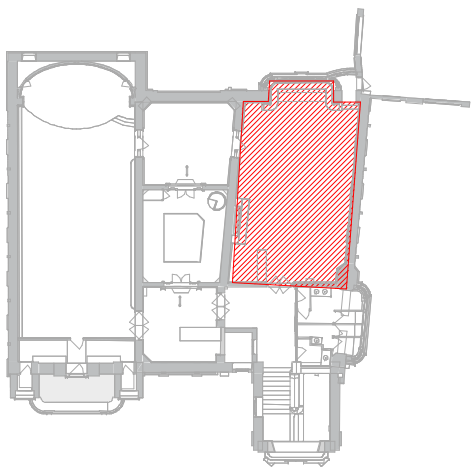

Roberts Limbrick
03333 405 500
mail@robertslimbrick.com
robertslimbrick.com
Registered Office England No. 06558029

Project Name
Nicholson Institute
Leek, Staffordshire

Client Name
Alliance Leisure

Drawing Title
Existing Internal Elevations - Sheet
14 of 14

Scale
As indicated • A1

Project No.
11440

Status
A5

Purpose Of Issue
Issued for Construction

Project	Org	Vol	Level	Form	Role
NIB	• RL •	NI	• ZZ •	DR	• A

Number
43213

Revision
C02