



**MUCKLOW & HARRIS**  
CONSULTING CIVIL & STRUCTURAL ENGINEERS

5 Ardent Court,  
William James Way,  
Henley-in-Arden, B95 5GF  
t: 0121 771 0845  
e: info@mucklowandharris.co.uk  
w: www.mucklowandharris.co.uk

PROJECT  
**Fole Dairy, Uttoxeter**

DRAWING NUMBER  
**21047-SK100**

TITLE  
**Sections Through Swale**

DATE  
07.05.26





DRAWN  
LB

SCALE  
1:100, 1:250


SIZE  
A4

CHECKED  
WS


REVISION  
\*

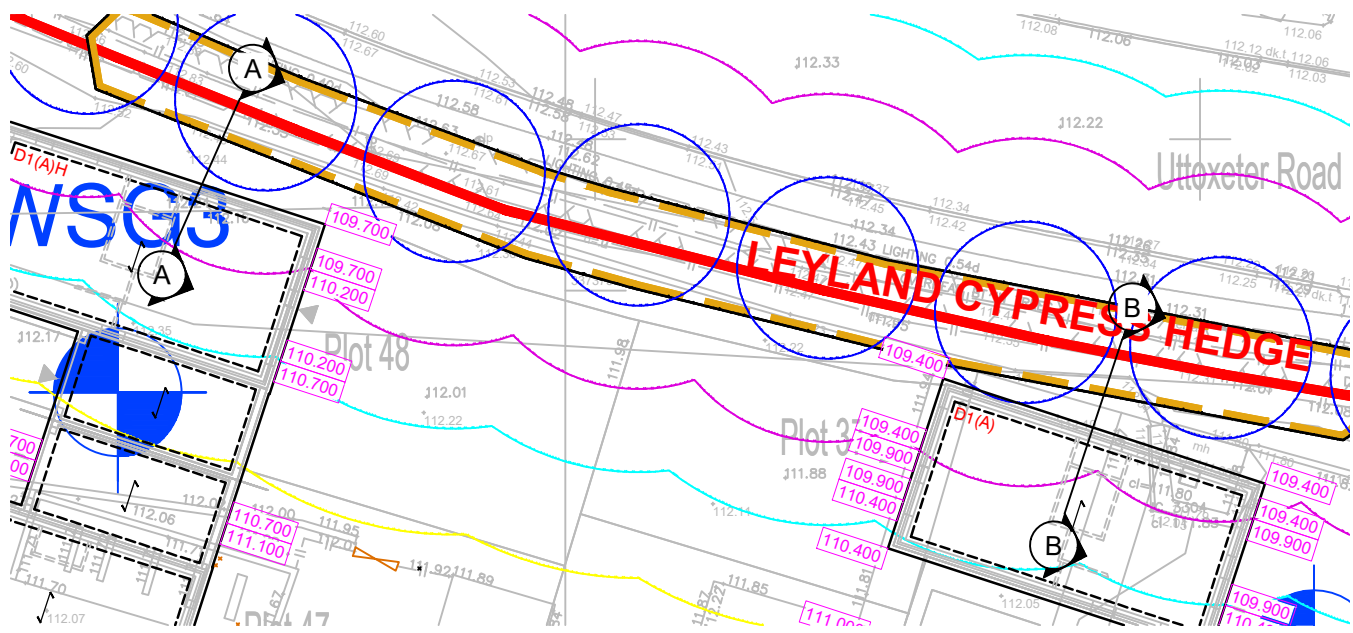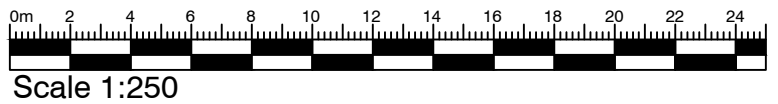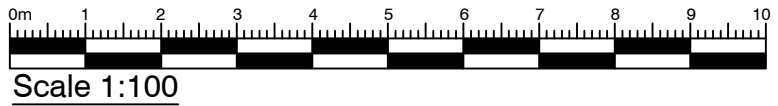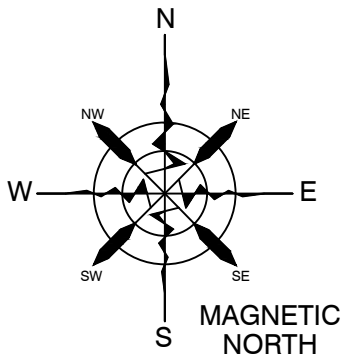

**PLAN ON PLOTS 37 & 48**  
SCALE 1:250

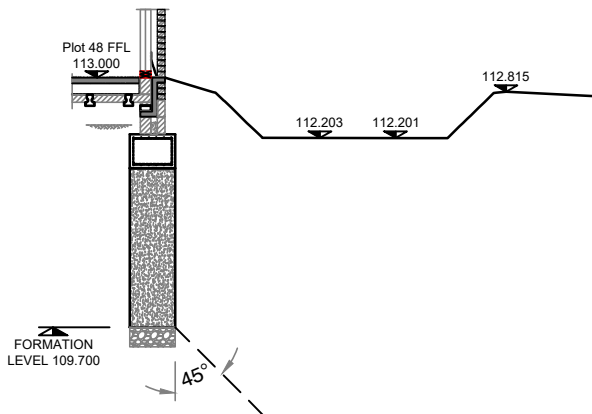

**SECTION A-A**  
SCALE 1:100

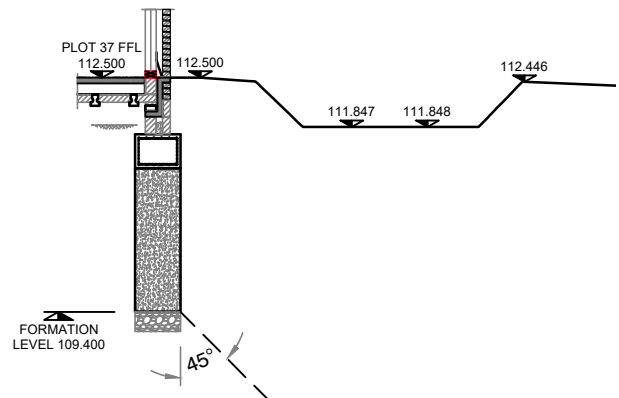

**SECTION B-B**  
SCALE 1:100