




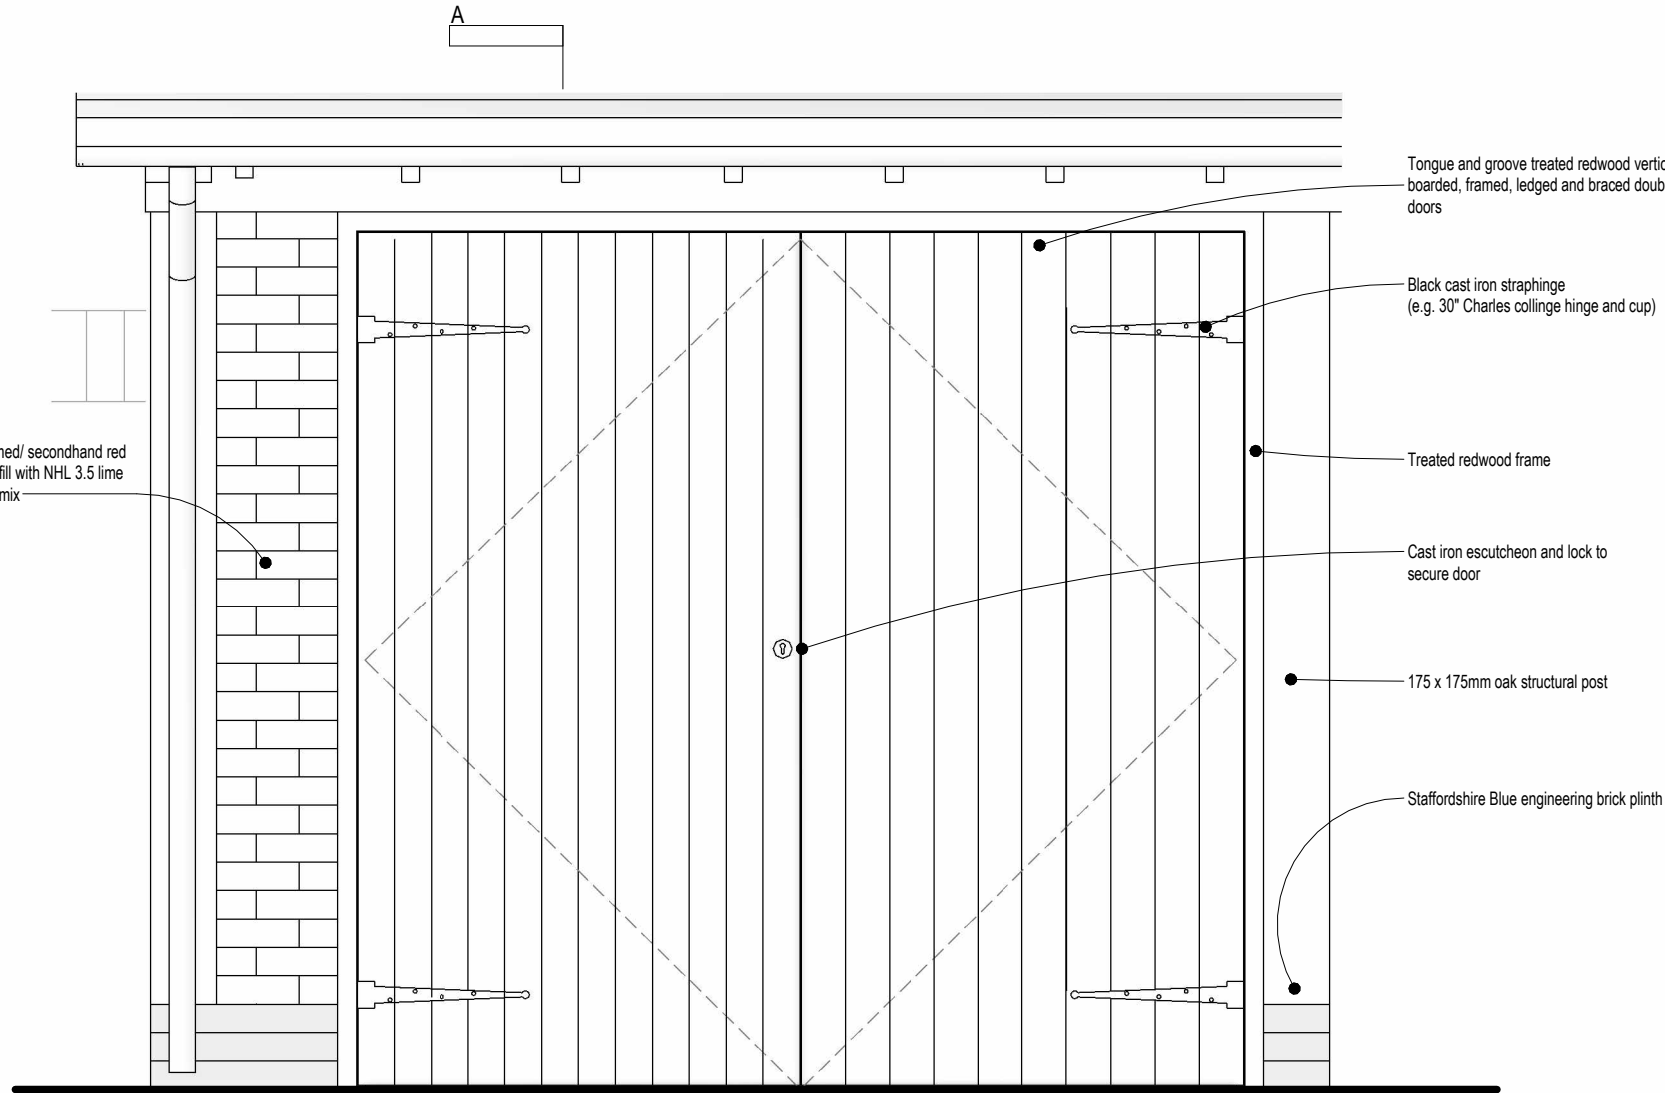


EXTERNAL ELEVATION | GARAGE DOORS | 1:20

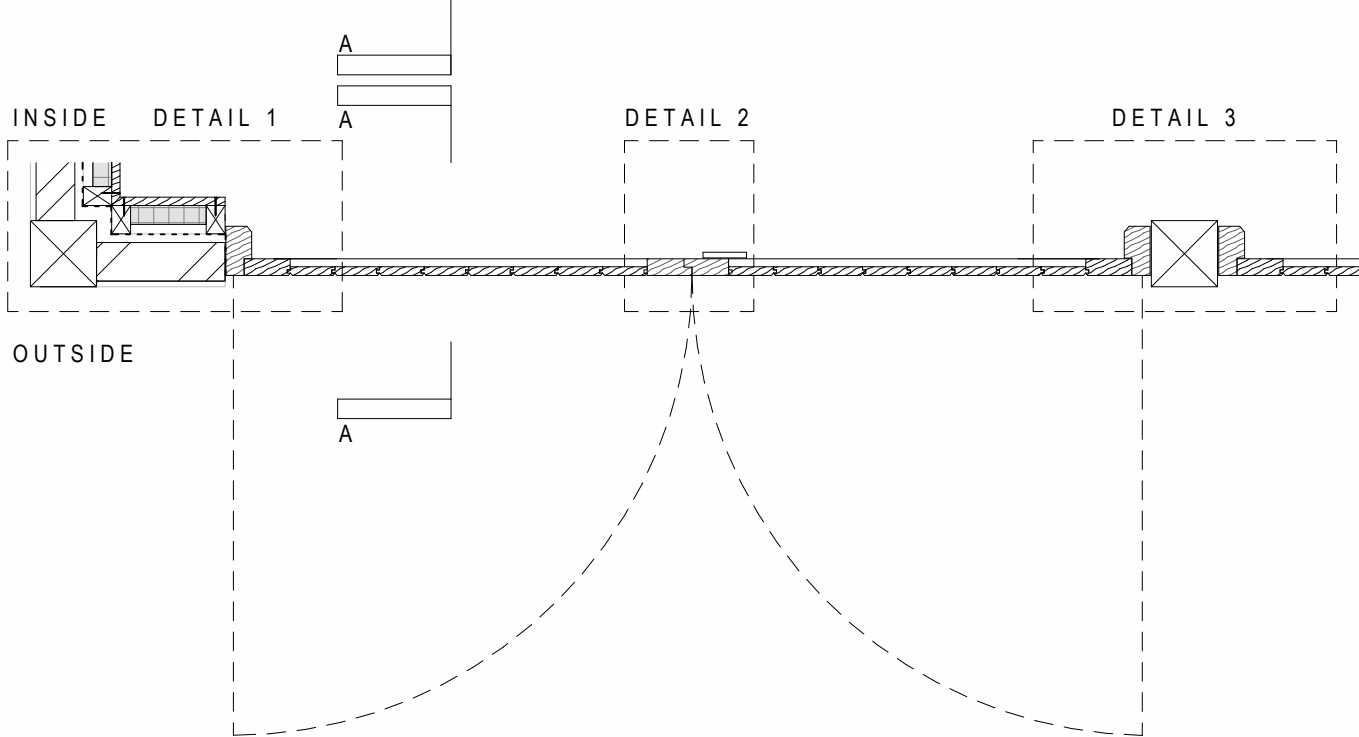


PLAN | GARAGE DOORS | 1:20

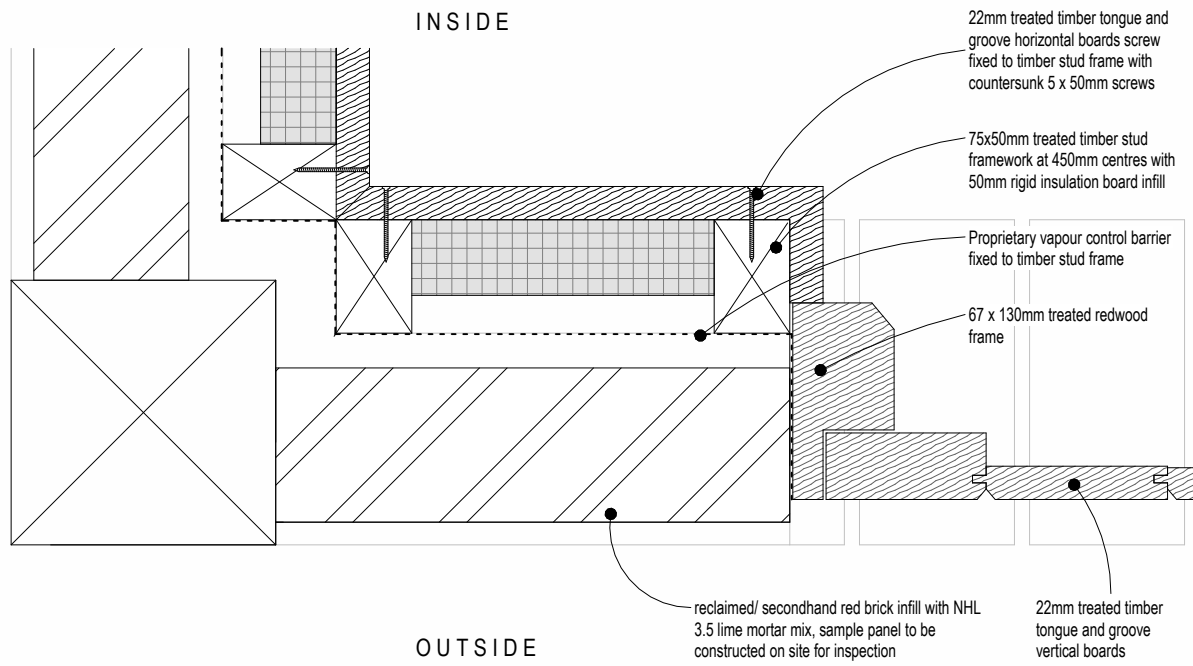


DETAIL 1 | DOOR JAMB | 1:5

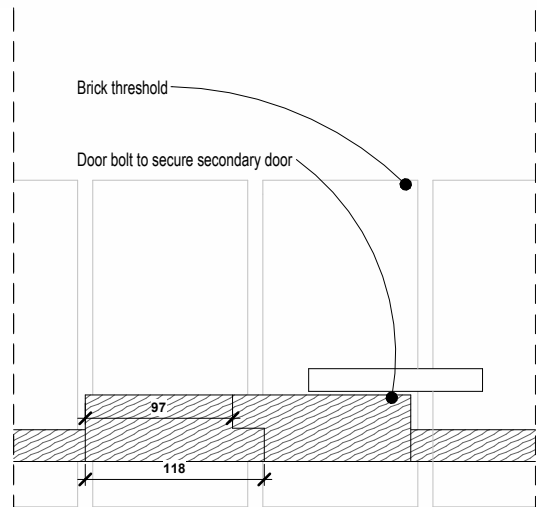


DETAIL 2 | MEETING STILES | 1:5

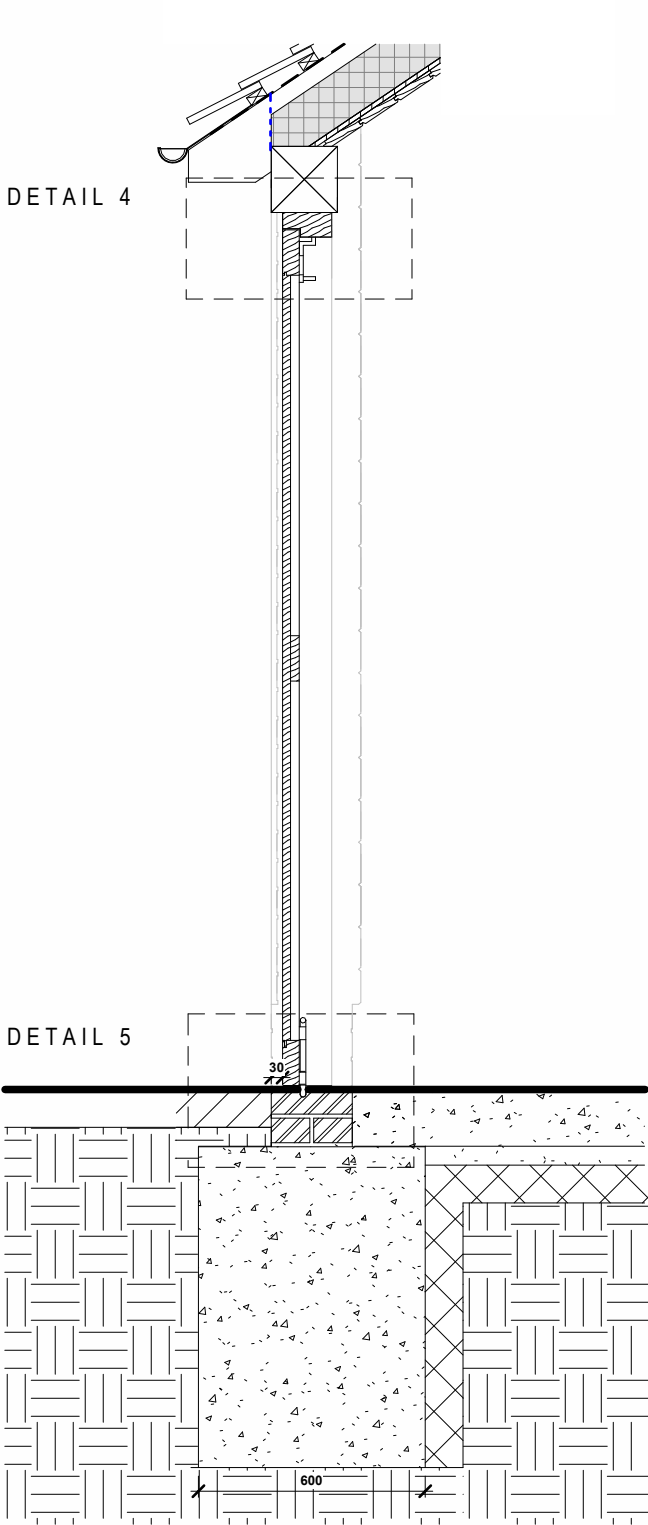


SECTION A:A | GARAGE DOORS | 1:20

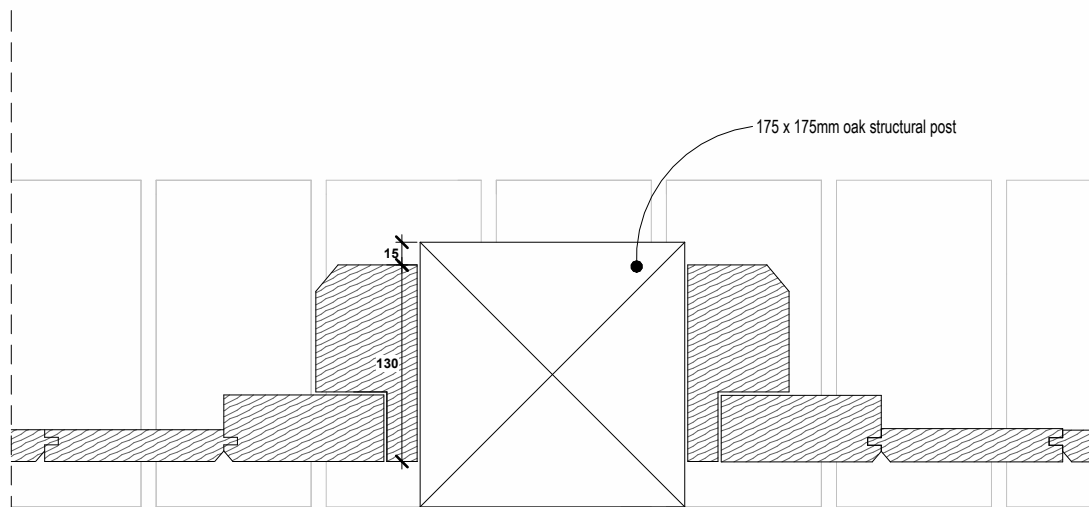


DETAIL 3 | DOOR JAMB | 1:5

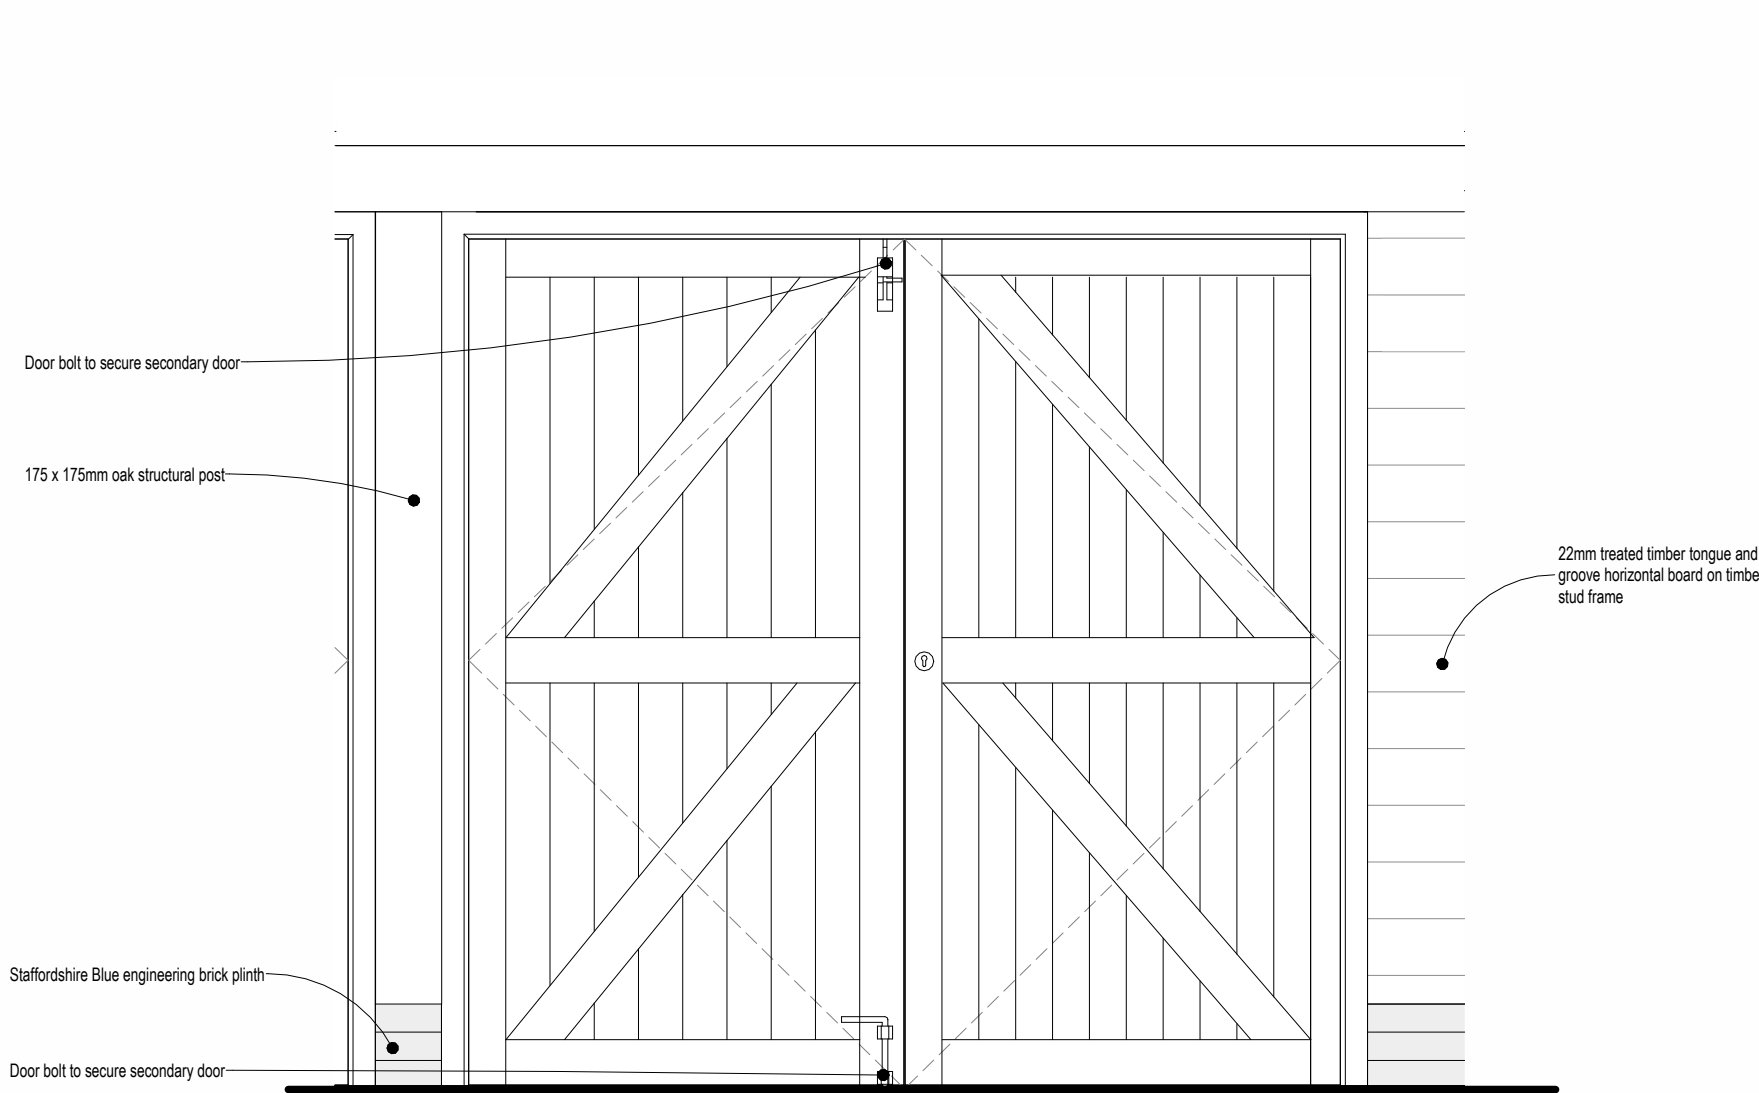

INTERNAL ELEVATION | GARAGE DOORS | 1:20

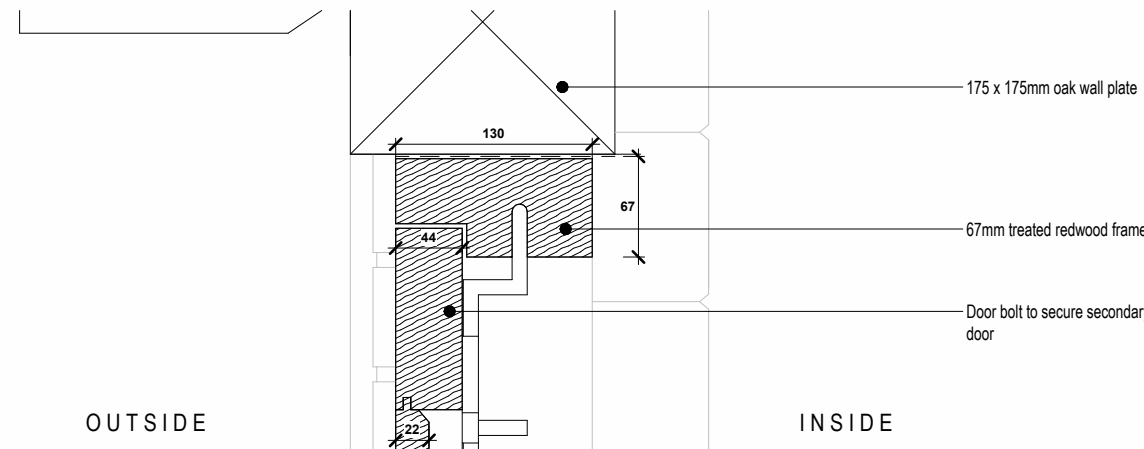

DETAIL 4 | HEAD DETAIL | 1:5

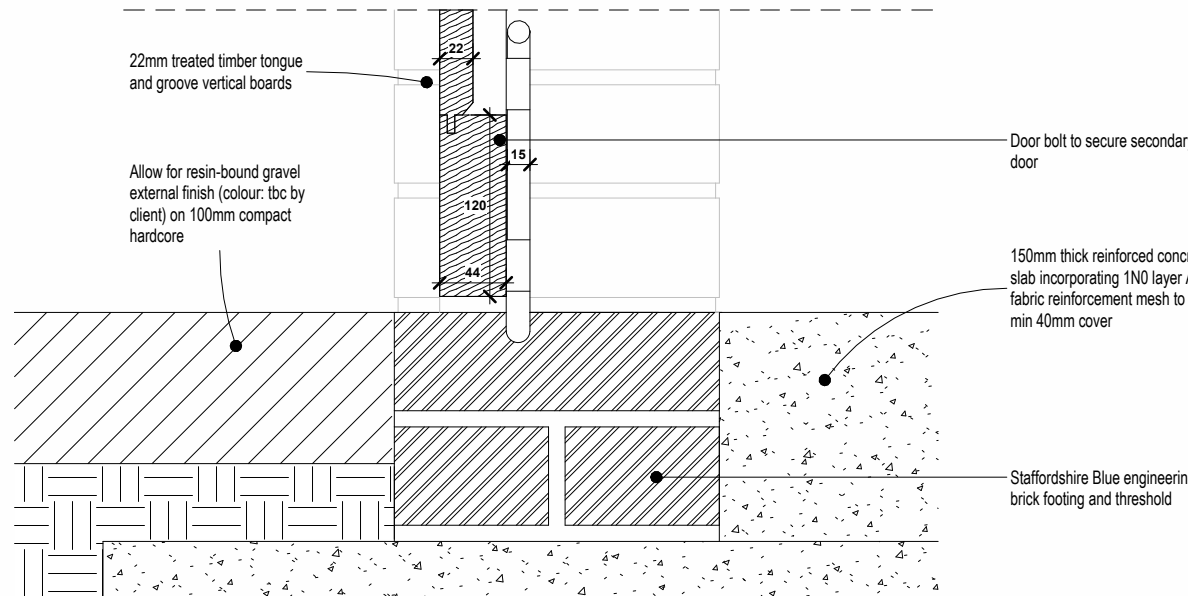

DETAIL 5 | THRESHOLD DETAIL | 1:5



A		25/06/26		AF		Planning Condition Discharge	
Rev		Date		Drawn		Description	
ctdarchitects				Clerk Bank House Clerk Bank LEEK Staffordshire ST13 5HE		ctd architects © 2025 This drawing is copyright. All dimensions to be checked on site before proceeding. Contractor must notify the architect of any discrepancies before proceeding. Contractor to check/adjust dimensions of new work to suit existing conditions. Do not assume existing structure or details are plumb, square or level. All drawings to be read in conjunction with all other consultants drawings and specs.	
Client				Project New Garage Manor Farm, Park Lane, ENDON. Stoke on Trent. ST9 9JA.		Scale 1:20,50 Size A2 Drawn AF Chk'd SJ Date 25/06/26	
Mr & Mrs Ball				Title New Garage Door Detail 'as proposed'		Status PLANNING CONDITION	
				Job No. 1541		Drawing No. AL134	
						Rev. A	

Mr & Mrs Ball