




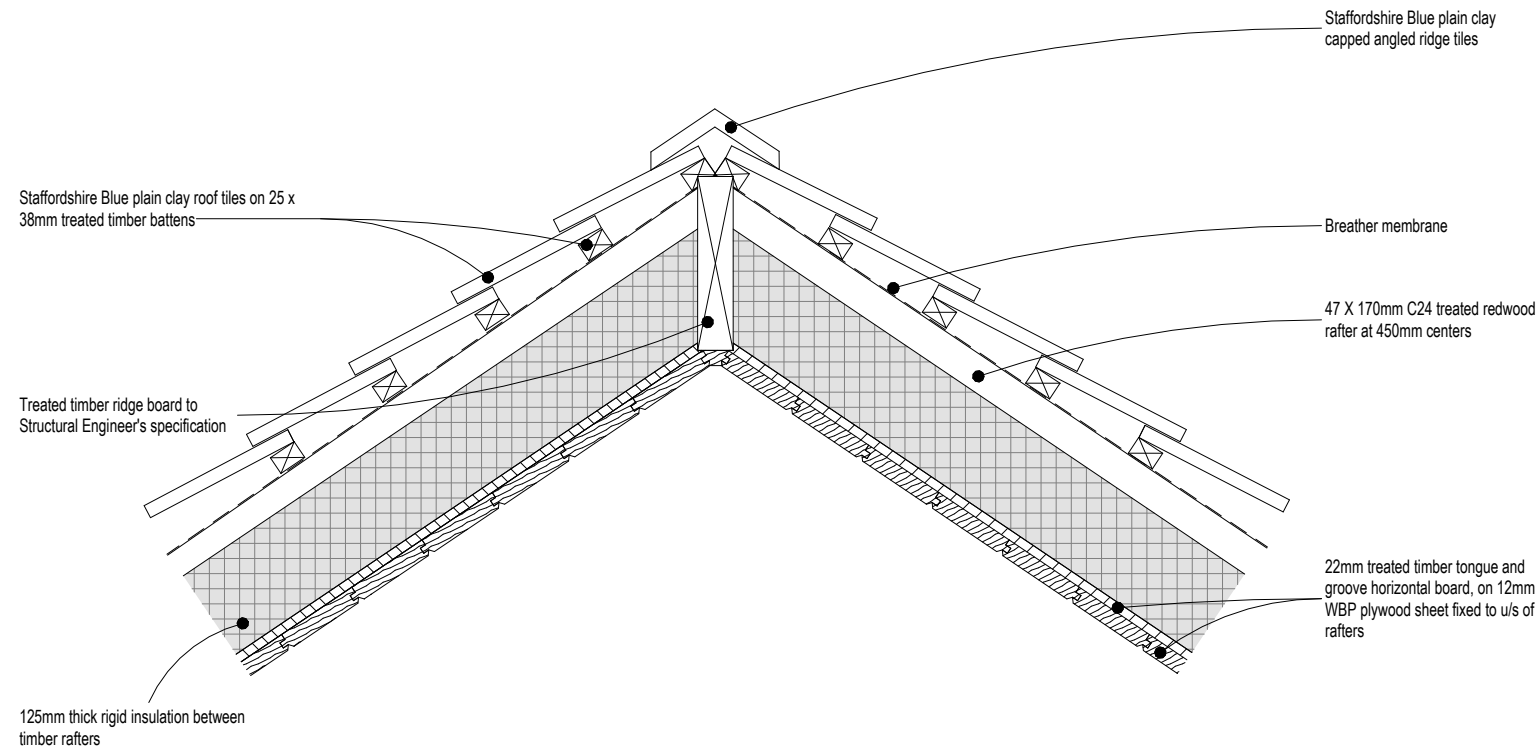


GARAGE ROOF | RIDGE DETAIL | 1:10

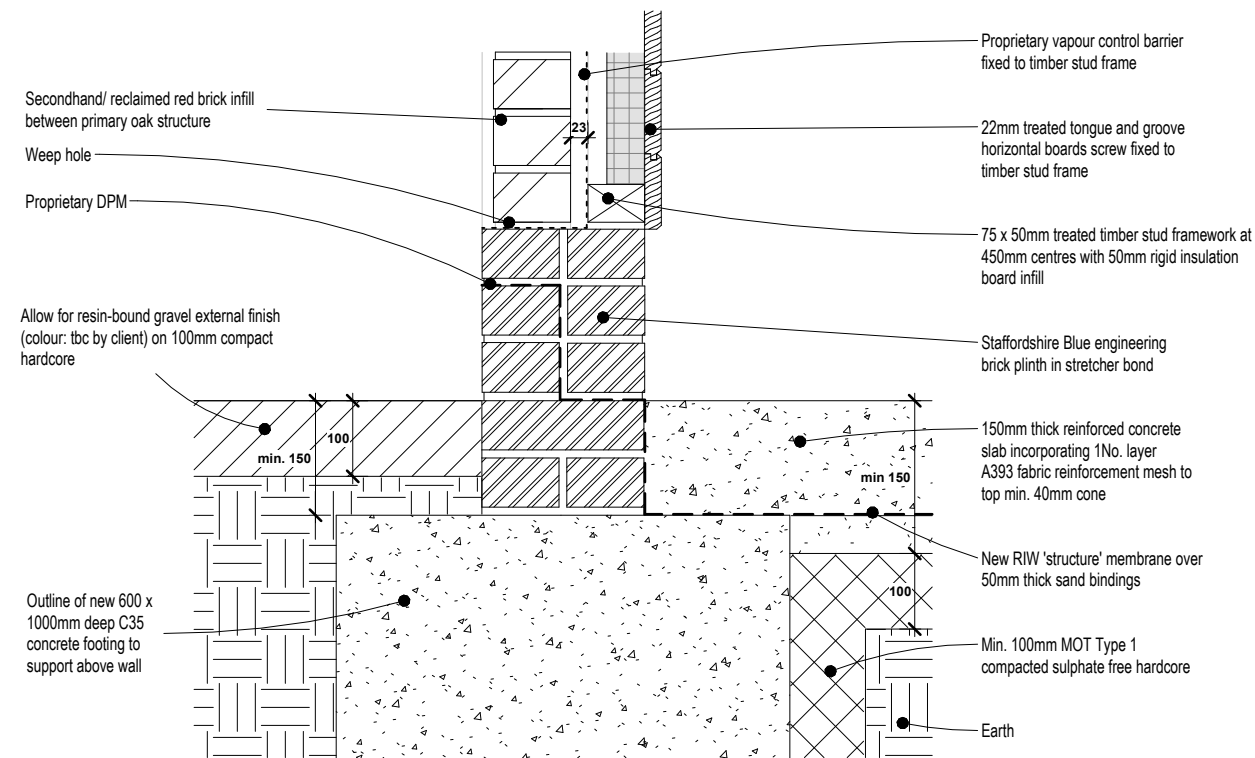

GARAGE FOUNDATION DETAIL | 1:10

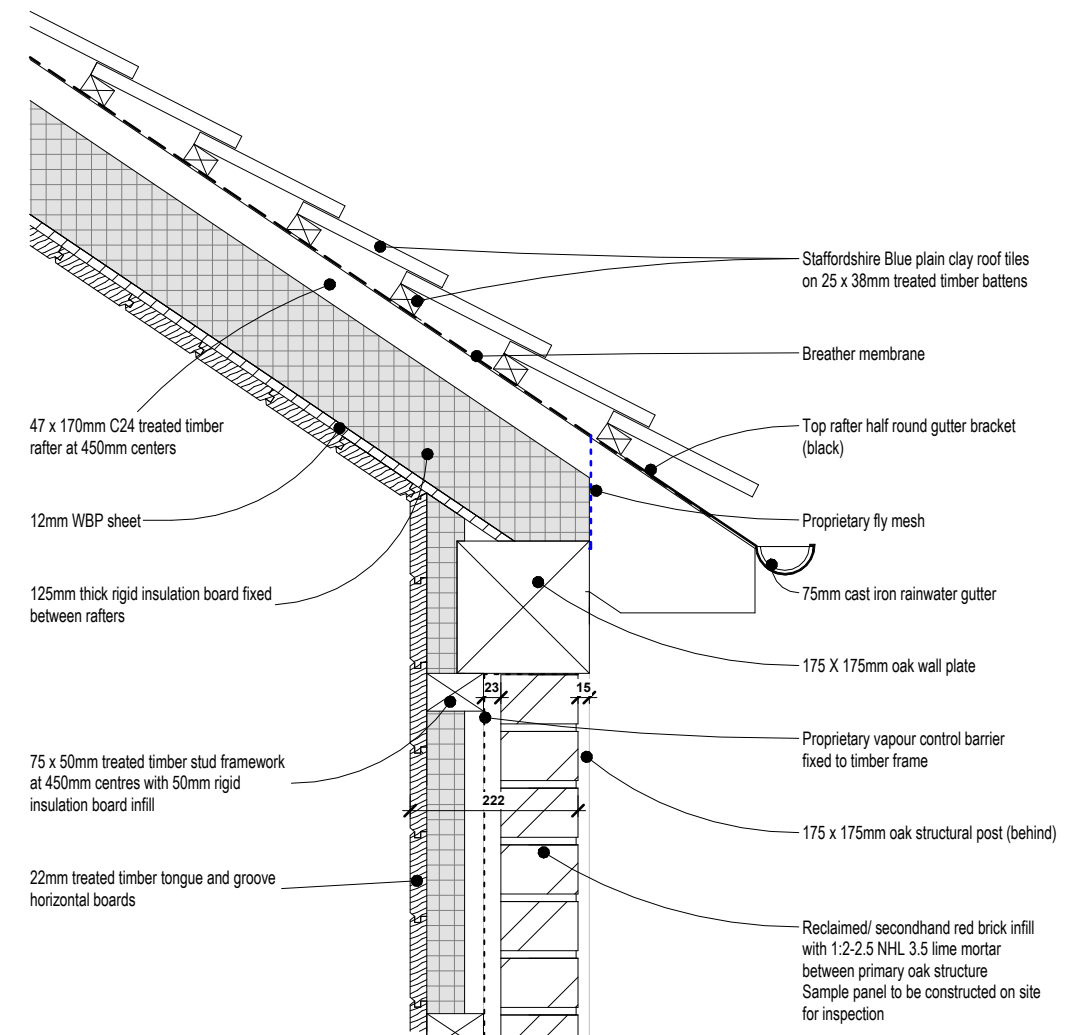

GARAGE ROOF | EAVES DETAIL | 1:10

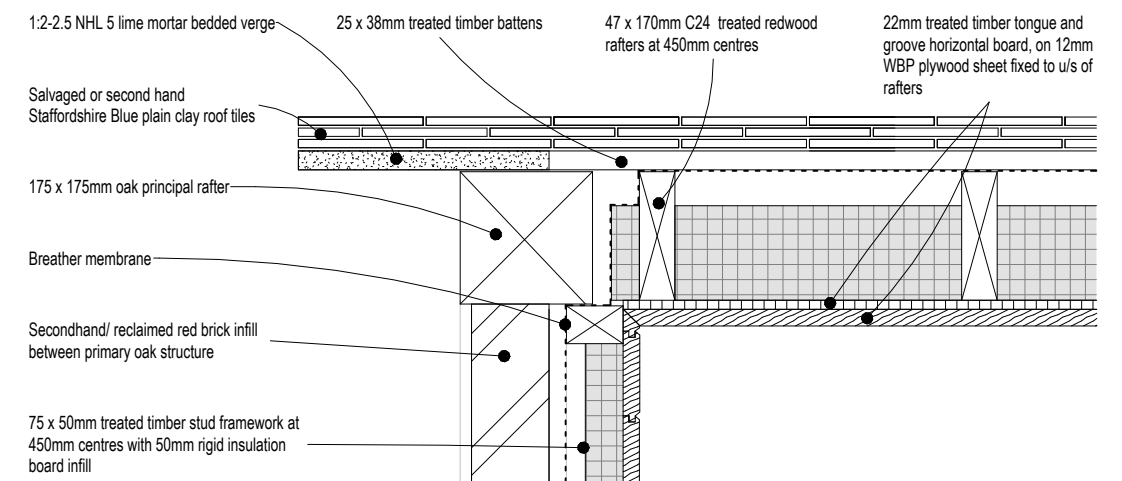

GARAGE ROOF | VERGE DETAIL | 1:10