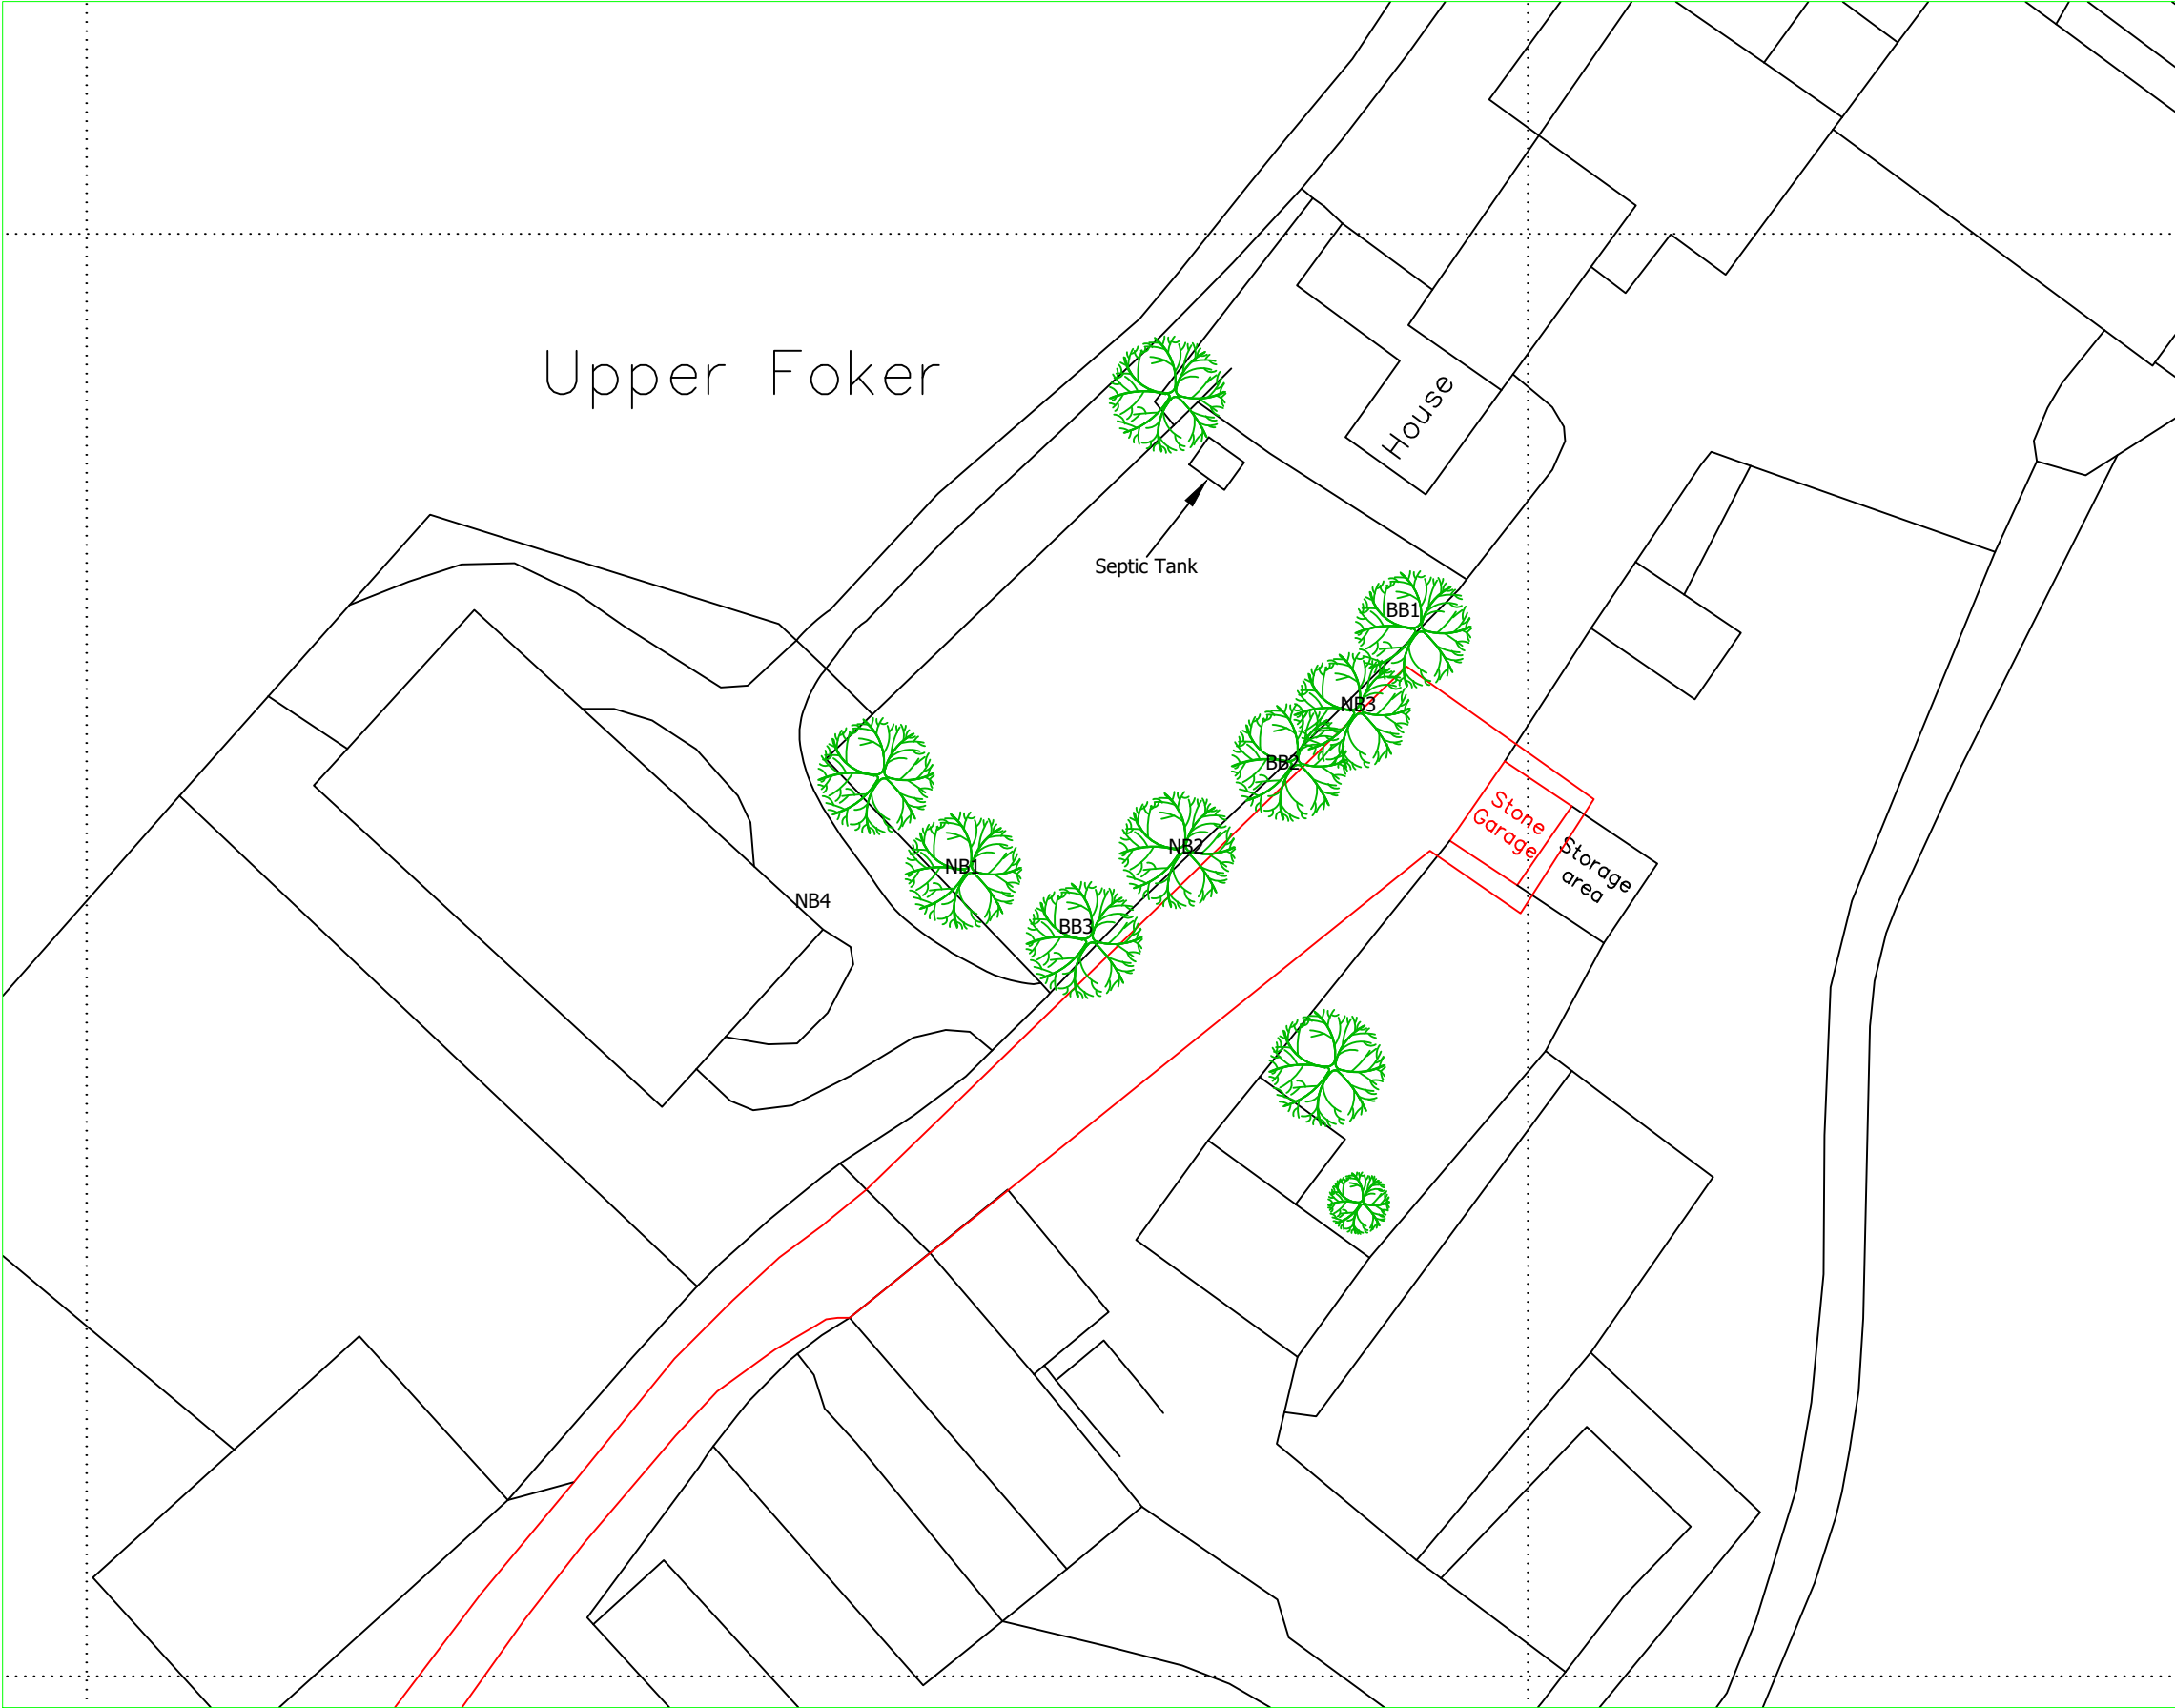


Reproduced from Ordnance Survey digital map data,
1:500 scale, by permission of Ordnance Survey on behalf
of The Controller of His Majesty's Stationery Office.
© Crown copyright. All rights reserved.

- Key:
- BB1 Universal Bat Roost Box*
 - BB2 Narrow Cavity Bat Roost Box*
 - BB3 Multi-purpose Bat Roost Box*
 - NB1 Open-fronted Nest Box (Robin/Wren)
 - NB2 32mm Nest Box (Blue/Great Tit)
 - NB3 32mm Nest Box (Blue/Great Tit)
 - NB4 Sparrow Terrace (at eaves height)

*or similar approved

The locations shown are indicative only.
Final fixing positions may be adjusted at the
time of installation to maximise ecological
benefit, having regard to the orientation of
the boxes, clear flight paths, and the
continued operation and management of
the agricultural holding.

The biodiversity enhancement features
shown form part of the proposed
development and are offered on a voluntary
basis to provide additional nesting and
roosting opportunities across the wider
farmstead.

© Copyright J C Harrison Planning Services jo@jcharrison.co.uk 07792 144155		
Client: Mrs C Sales Upper Foker Farm, Leekfirth, Leek, ST13 8SQ		
Project: Proposed Garage Conversion to Ancillary Accommodation for Generational Farming		
Title: Indicative Ecology & Biodiversity Enhancement Plan		
Drawn by: Joanne Harrison	Designed by:	Checked:
Date: 27.01.26	Index No.:	Approved:
Scales: 1:500 @ A3		
Drawing No: 1285 – 005		Revision