




NOTES

ALL DIMENSIONS TO BE VERIFIED ON SITE PRIOR TO THE COMMENCEMENT OF ANY WORK OR THE PRODUCTION OF ANY SHOP DRAWING. ALL DISCREPANCIES TO BE REPORTED TO THE ARCHITECT.

THIS DRAWING IS TO BE READ IN CONJUNCTION WITH ALL RELATED ARCHITECTS AND ENGINEER'S DRAWINGS AND ANY OTHER RELEVANT INFORMATION.

THIS DRAWING IS COPYRIGHT © OF DWA ARCHITECTS (LONDON) LTD.

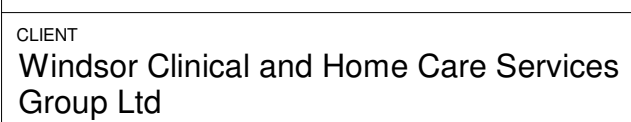

PROJECT
John Munroe Hospital - Proposed Internal
Alterations

DRAWING TITLE
First Floor Setting Out Plan

DRAWING STATUS
WIP

SCALE 1 : 50 @ A0	DATE 22.06.23	
DRAWN BY PC	CHECKED BY TE	
JOB NO. I1515	DWG NO. 122	REV A