




3
RH

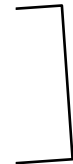

The
Shambles

Portobello

177.7m

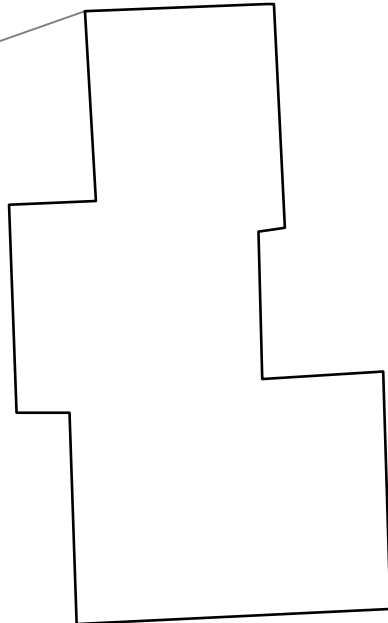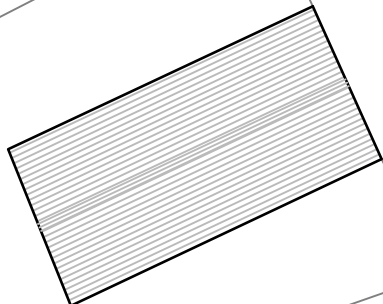

Sp



REV	description		date		initials
PlanningDesign PLANNING ARCHITECTURE HERITAGE Second Floor, Suite 3 Woburn House Vernon Gate Derby DE1 1UL Tel: 01332 347 371 E-mail: info@planningdesign.co.uk www.planningdesign.co.uk			PROJECT DESCRIPTION: The Shambles, Sugar Street, Rushton Spencer, SK11 0SH		
CLIENT: Barry Cundiff			DRAWING TITLE: Site Block Plan as Proposed		
			DRAWN: CH		CHECKED: DI
			SCALE: 1:200	PAPER: A3	DATE: June 2026
STATUS: PLANNING			DRAWING REF: 5958- 004		

© all information copyright planning design practice ltd. all rights reserved
DRAWINGS FOR ILLUSTRATION PURPOSES ONLY **NOT INTENDED FOR CONSTRUCTION**
No dimensions to be scaled from this drawing. All dimensions to be checked and confirmed on site