


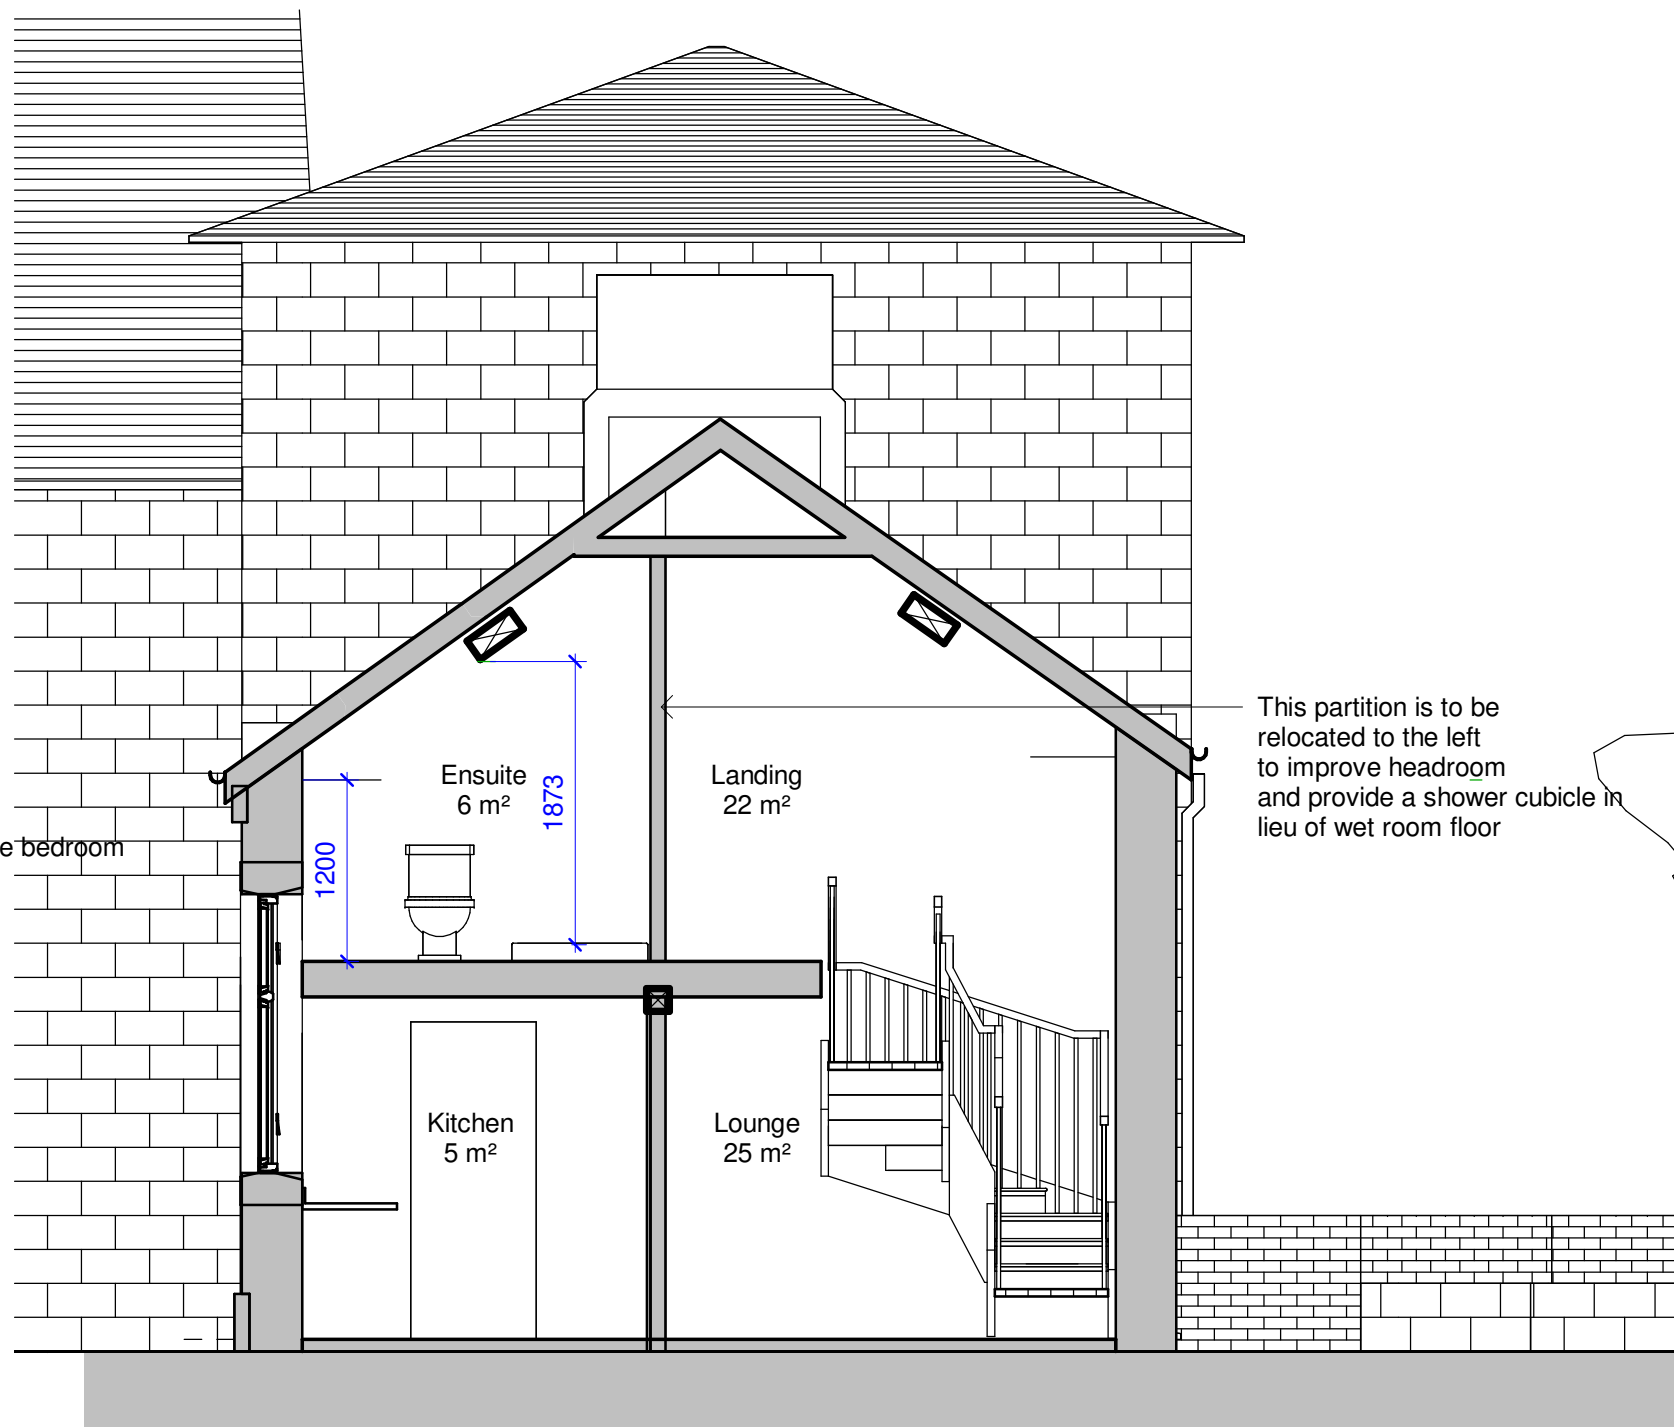


1 Existing Section

1 : 50



2 Exg Section 1 - bathroom

1 : 50

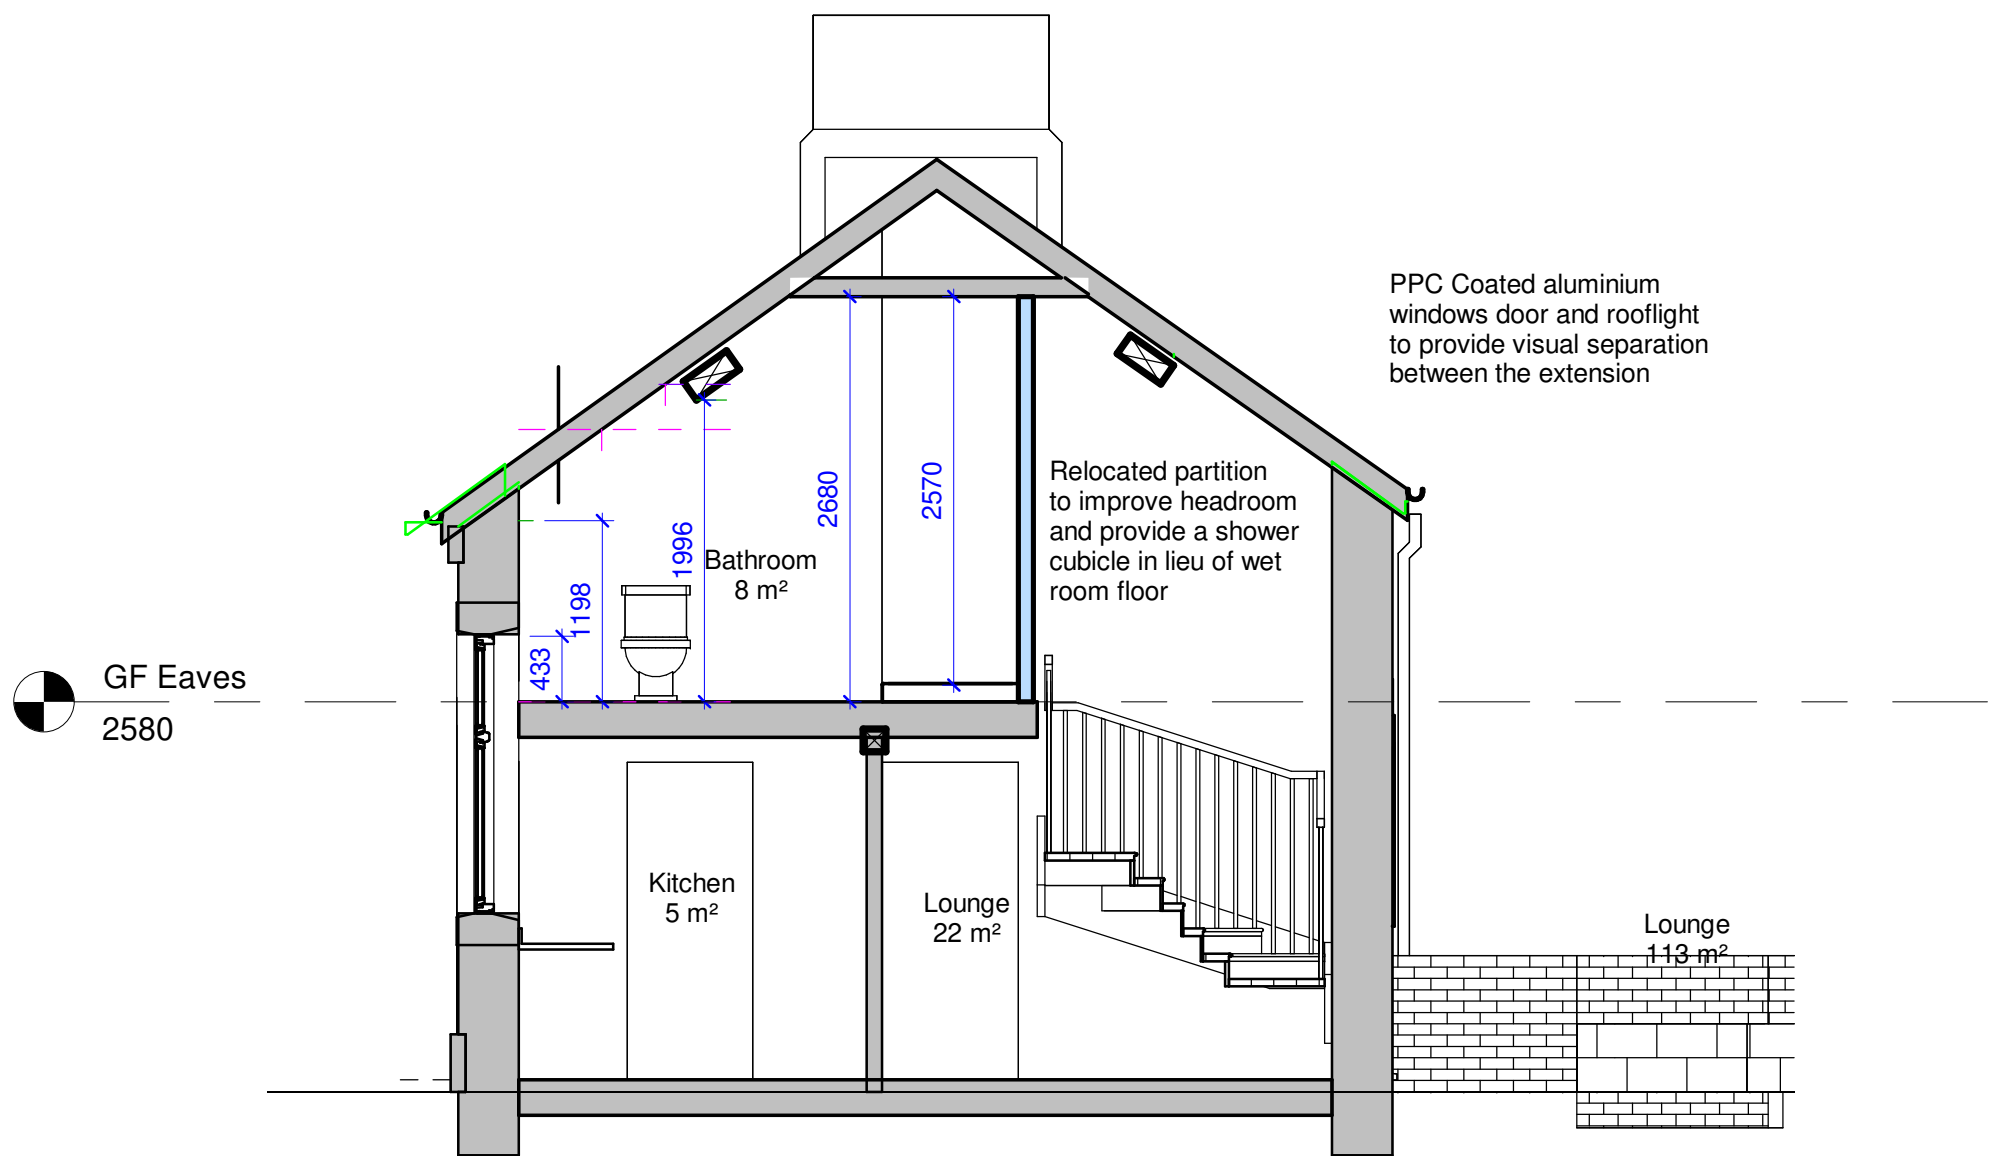

3 Proposed Section 1 - bathroom

1 : 50



4 Proposed Section 1 - Extension

1 : 50

Copyright: of this drawing is vested in the Architect and it must not be copied or reproduced without consent.
Prints: Please note that paper prints of this drawing may not be an accurate reproduction of the given scale. Figured dimensions only are to be taken from this drawing. A scale bar is shown for the purposes of scaling.
Purpose: This drawing is prepared for the purpose shown in the drawing status.
Approval: Where the drawing has been prepared solely for the purposes of obtaining either Planning Consent or Building Regulation Approval do not use for any other purpose.
Construction: Unless marked 'For Construction' and issued with a C status, the drawing should not be used for Construction purposes, as it may be necessary to augment/amend the drawing for this purpose. Detailed setting out drawings will need to be supplied for tender and construction purposes.
Dimensions and Levels: are to be checked on site, prior to commencement. All contractors are to be responsible for taking and checking all dimensions relative to their work. Dimensions are in millimetres unless otherwise stated.
Variations and Discrepancies: bpArchitecture are to be advised of any variation between drawings and site conditions.
CDM: Work must not start on site before a Construction Phase Health and Safety Plan is in place (if applicable). The Client is responsible for ensuring that a Principal Designer and/or Principal Contractor has been appointed and the Health and Safety executive have been notified (for projects which will involve more than 500 person days and/or will last more than 30 working days on site).
Building Safety Law: Do not make any changes to the layout or design without first agreeing this with the Architect, Structural, Civil Engineer or M&E Engineer so that changes can be verified against Design and/or Calcs. Any changes carried out by the Client or Contractor without notification will void design liability.
Co-ordination: This drawing is to be read in conjunction with all other consultant's drawings, specifications and schedules..... IF IN DOUBT ASK

Rev	Drawn	Comments	Date
1	DD	Scheme Design	Dec 2023
2	BSP	Issued to Client for Stage 3 comment	5 Apr 2024
3	BSP	Planning & Listed Building Application	4 Jun 2024
4	BSP	Notes added to respond to Conservation Officer Aug 2024	9 Aug 24
5	BSP	Existing roof angles added to Sections and Elevation	7 Jan 25
6	BSP	Extension walls reduced by 400 width, roof pitch changed to 45 degrees	7 Jan 25
7	BSP	Roof pitch to extension returned to 35.5 degrees to match the main roof, set subordinate to the main roof. Glazed link removed and replaced with rooflights at first floor and door with simple stone surround at ground floor	17 Jan 25
8	BSP	Rear Extension reduced to Single Storey	24 June 2025
9	BSP	Extension omitted. All other alterations Planners have no issue with - drawings reprinted for Approval paperwork	13 Jul 2025

Project No	Originator	Bldg	Drawing No.	Rev
23-053-	BPA-		A0-007_	P 8

Client
Mr P and Mrs G Weaver

Project/Address
**Alterations to The Workshop,
Harlech Drive, Knypersley, ST8 7AN.**

Title
Sections

Status
RIBA Stage 3 - Detail Design

Date **Dec 2023** Drawn **BSP**

Scale @A1 **1 : 50** Checked

Architects : Interior Architecture : Landscape : Principal Designers : Conservation

bpArchitecture
01782 515 555
enquiries@bpArchitecture.co.uk
www.bparchitecture.co.uk
Staffordshire : Cheshire : Shropshire : Derbyshire : West Midlands