


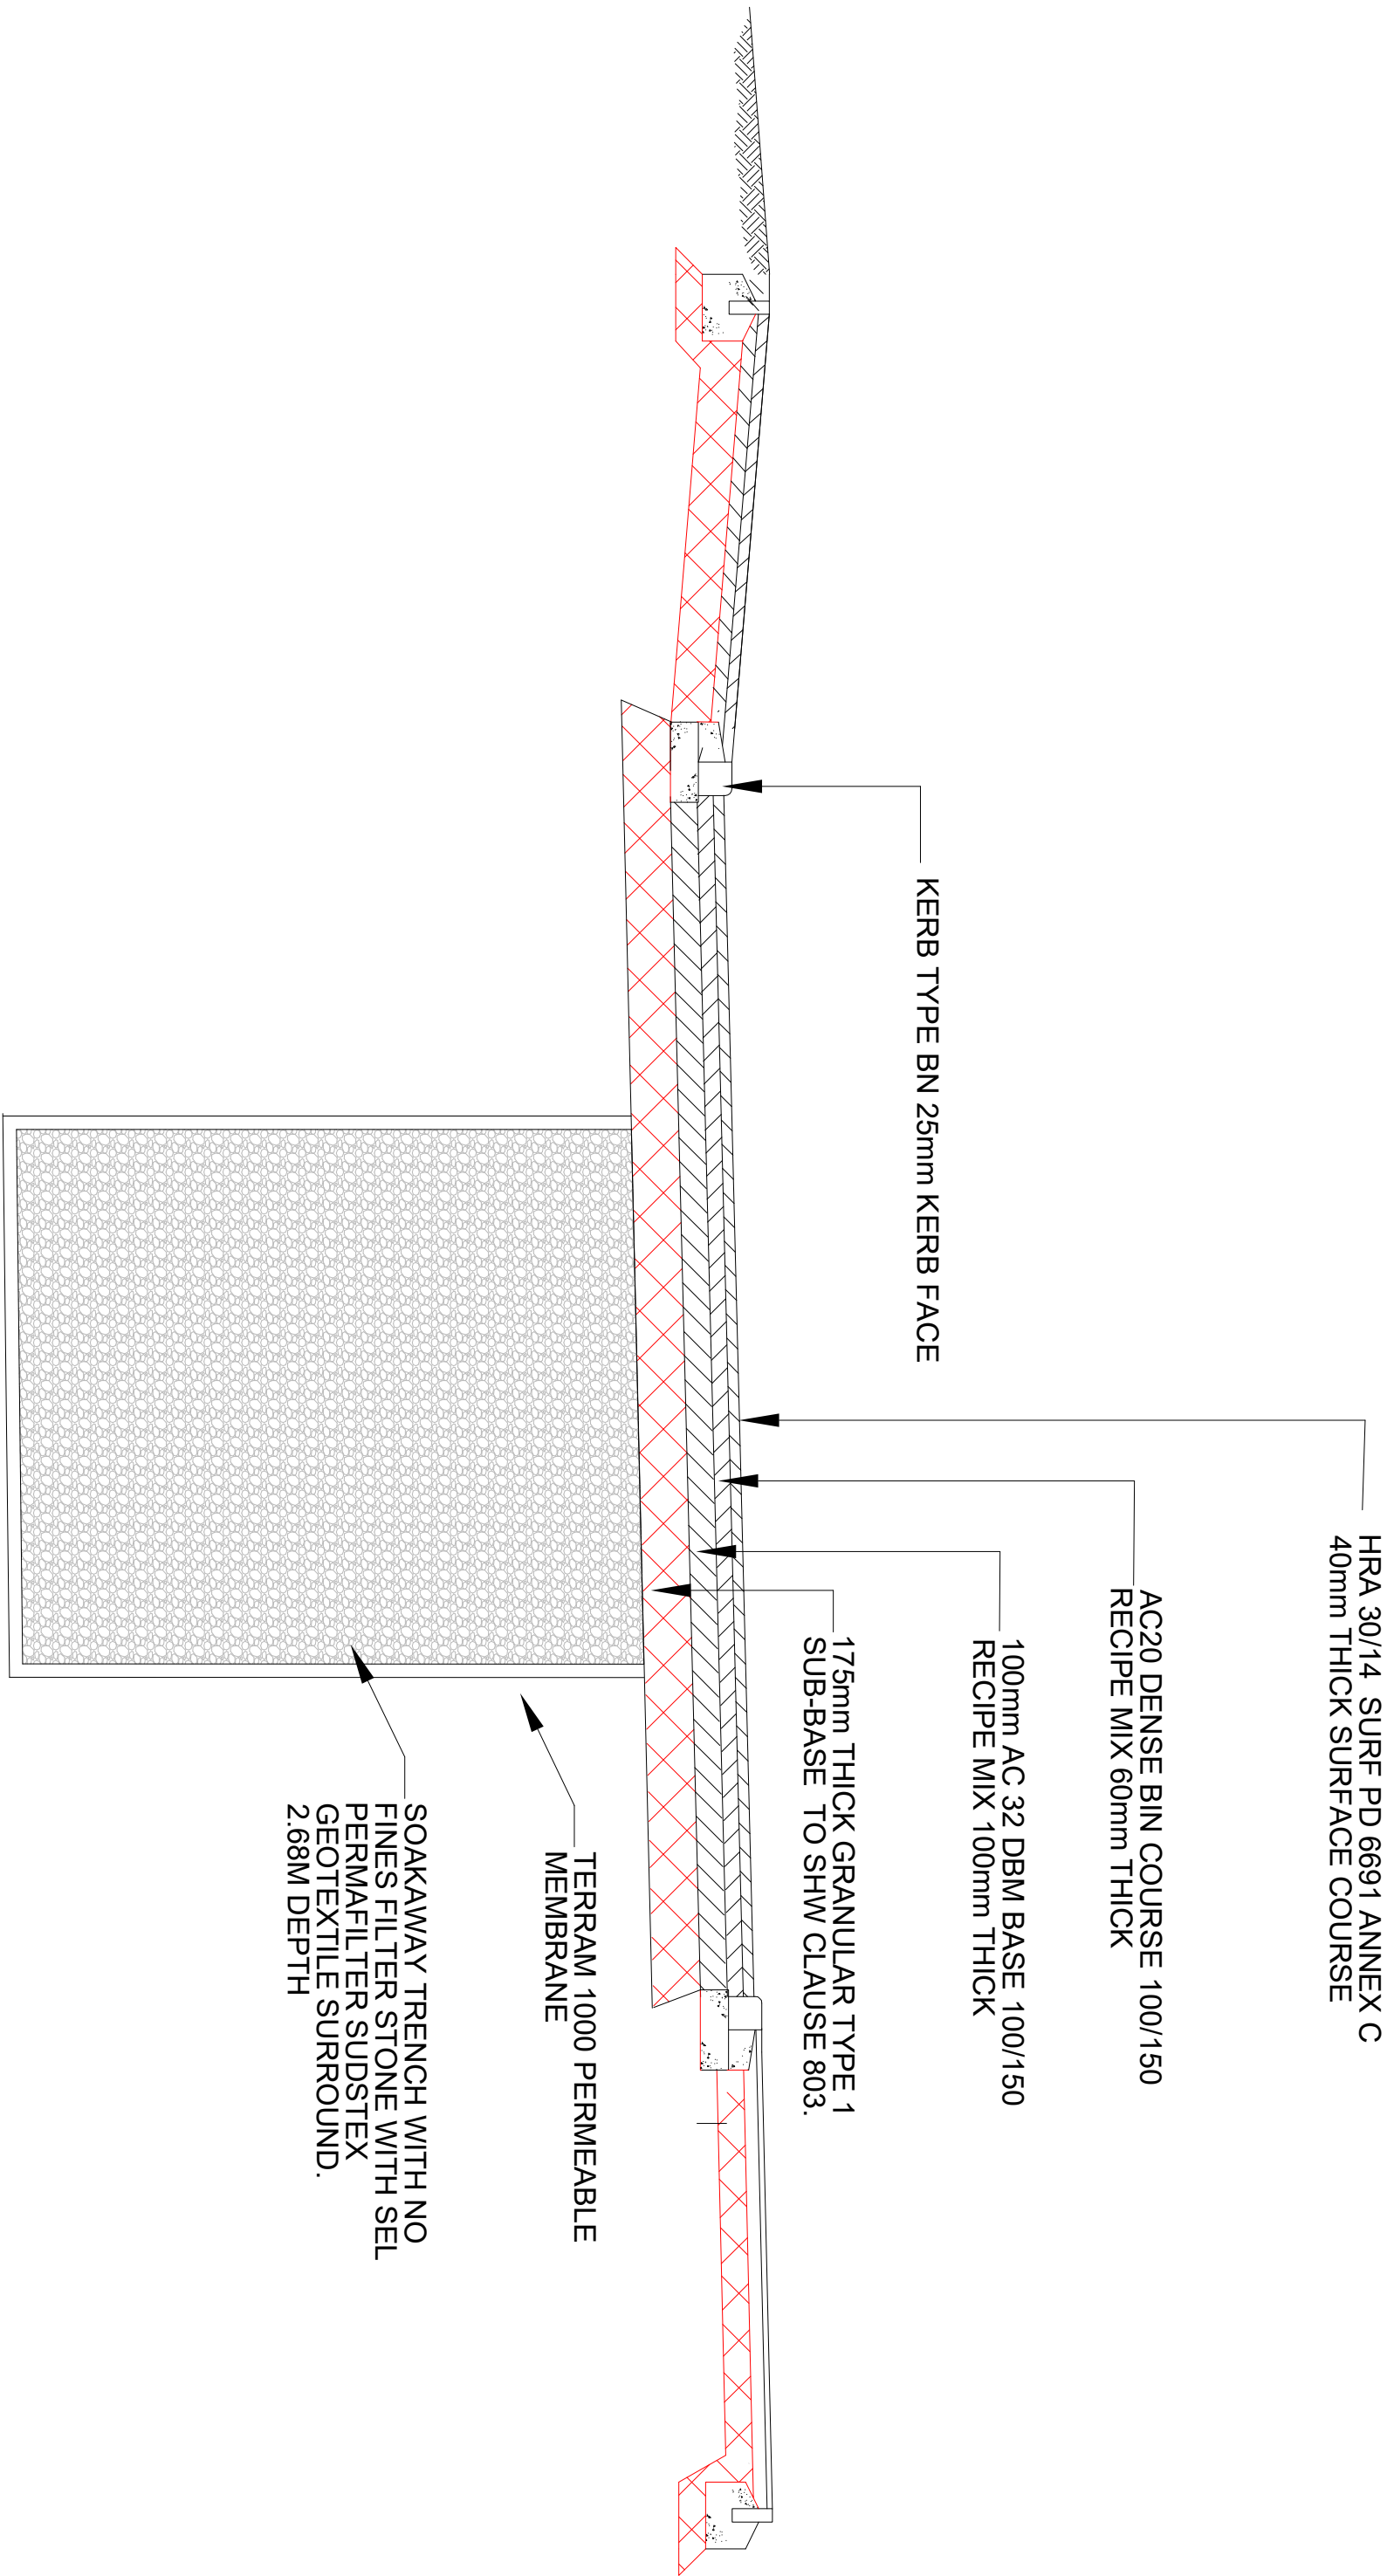

TYPICAL PRIVATE ROAD CROSS SECTION WITH SOAKAWAY TRENCH

Rev	Description	Chk'd	App'd	Date
-----	-------------	-------	-------	------

PRELIMINARY				
-------------	--	--	--	--

Client/Architect MARKDEN HOMES				
-----------------------------------	--	--	--	--

Contract TENFORD LAND UPPER TEAN				
--	--	--	--	--

Title ADOPTABLE ROAD CONSTRUCTION DETAILS				
---	--	--	--	--



KEYTECH
DEVELOPMENT
DESIGN LTD

RIVERSIDE, MOUNTAINVIEW WAY, CONGLINGTON, CHESTER, CH12 1DY
MOBILE: 07925231735 EMAIL: gareth@keytechdesign.co.uk

Date	SEP 23	Scale	NTS
Original size	A1		
Drawn	HB		
Checked		Approved	

Drawing No.	Revision
K23-013-207	