
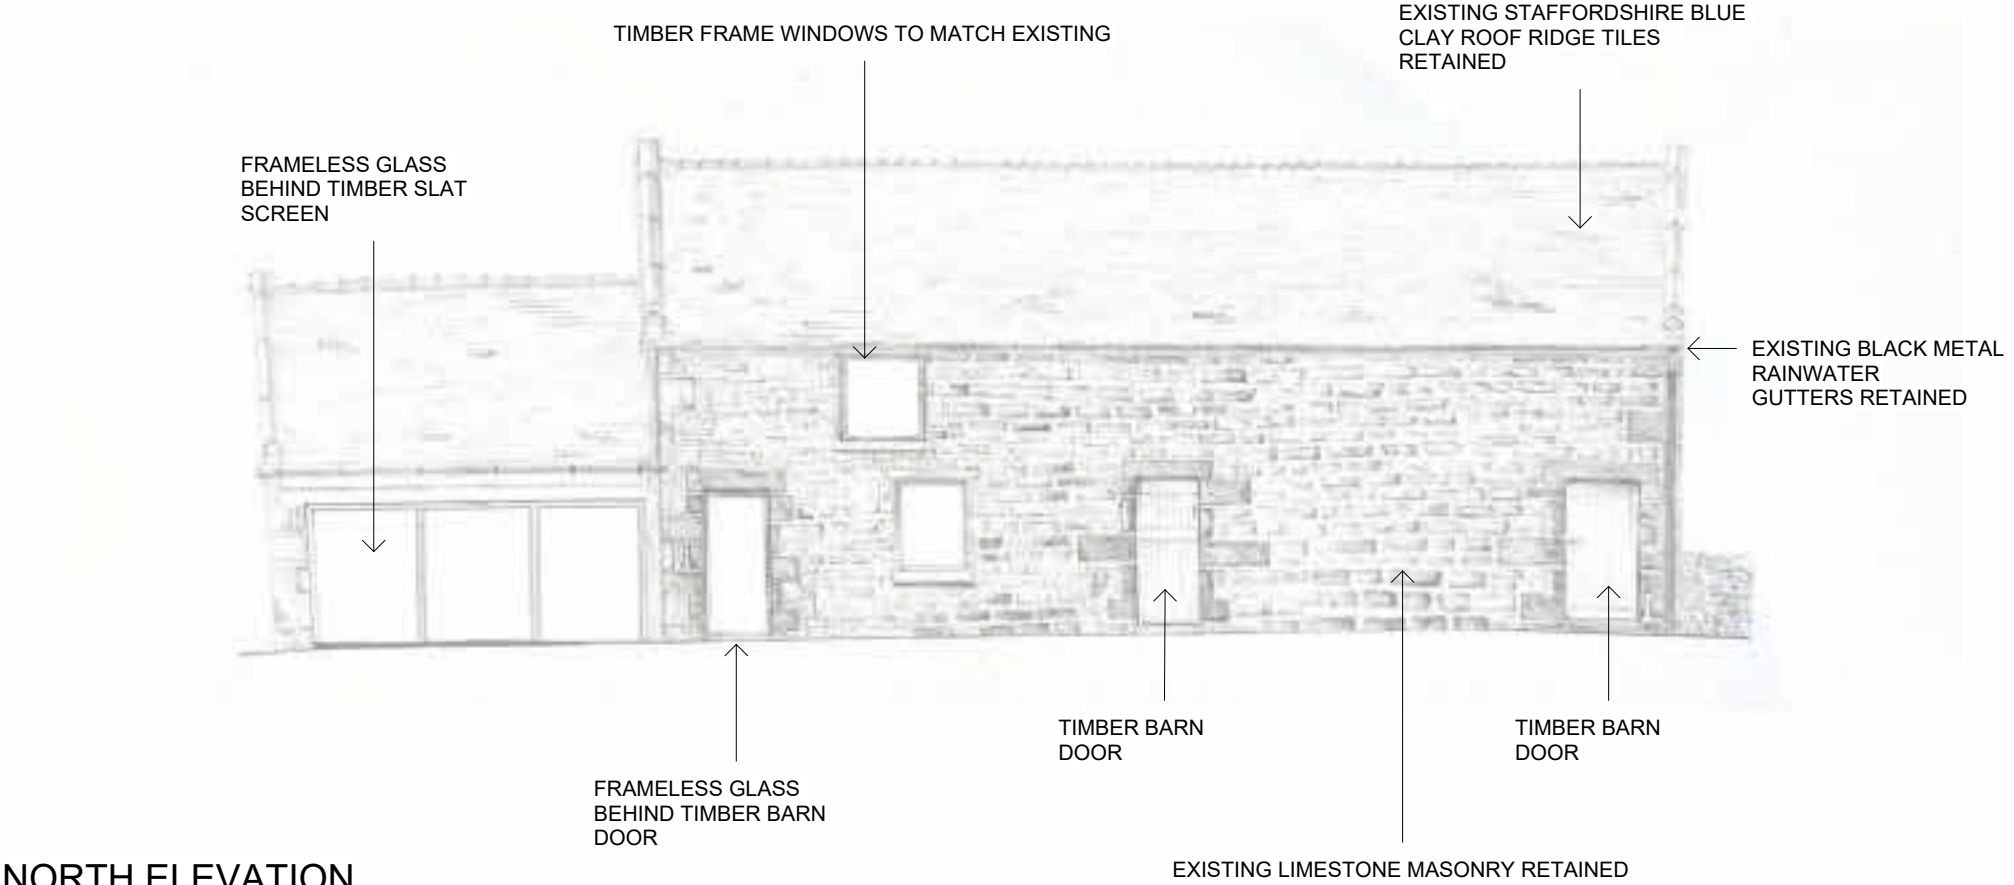


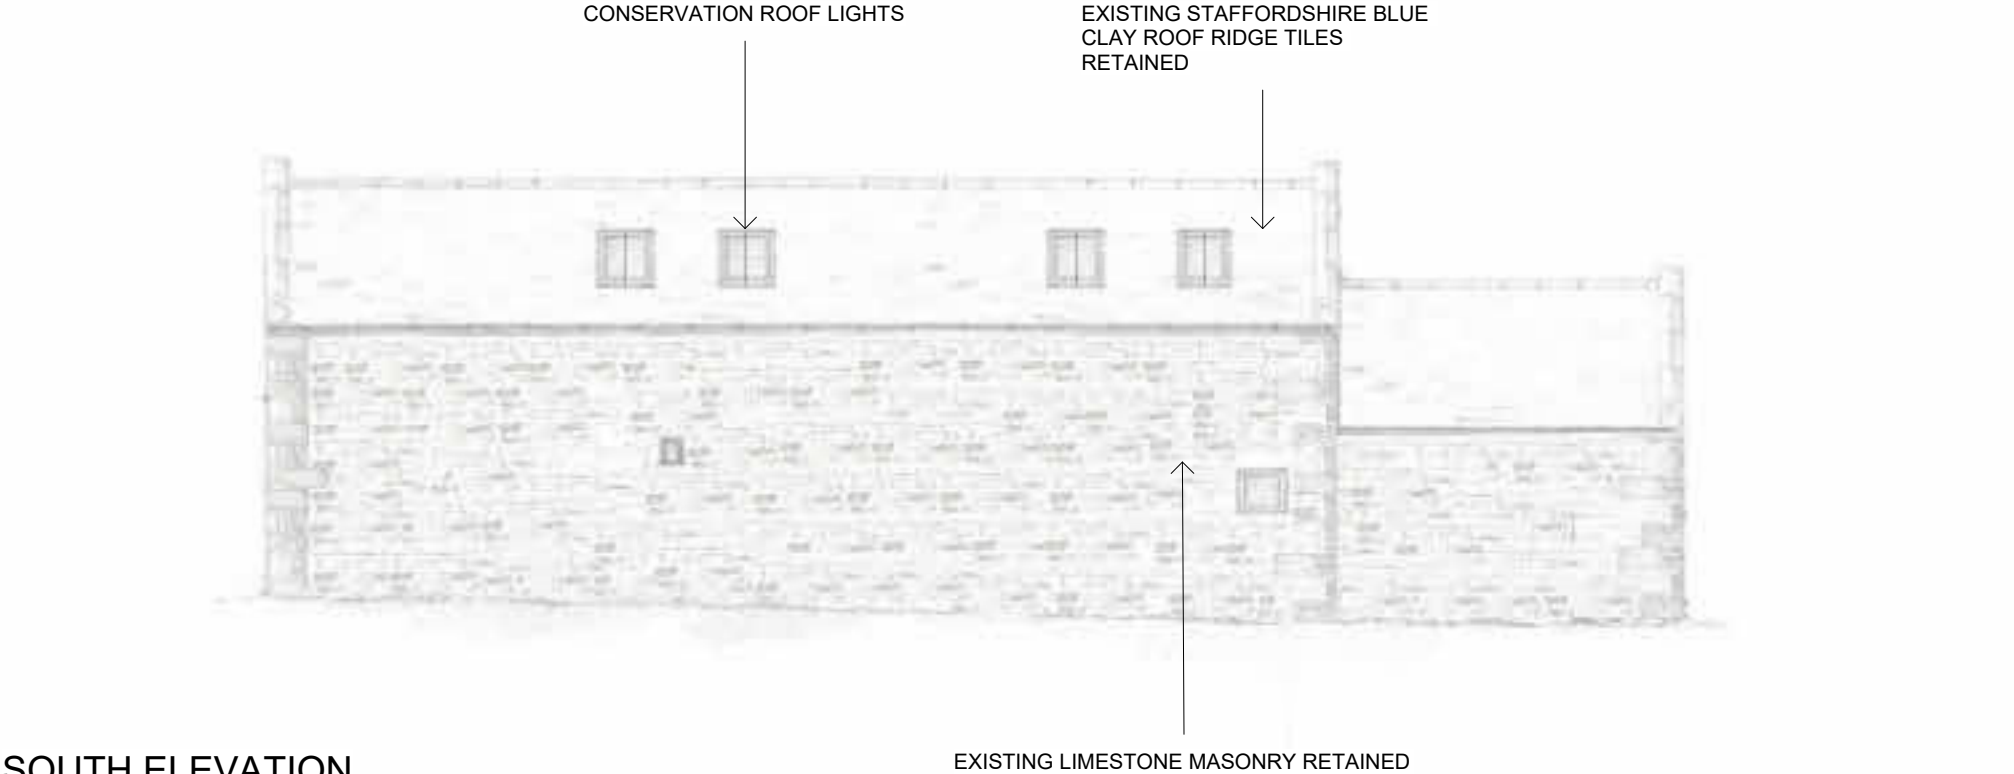

Notes: All discrepancies on this drawing are to be reported to the Architect. This drawing and design is copyright of ARKHI Architects Ltd and must not be copied or reproduced without prior consent. This drawing must not be modified. This drawing must only be used for the purpose it was issue for.	1012345
--	---