

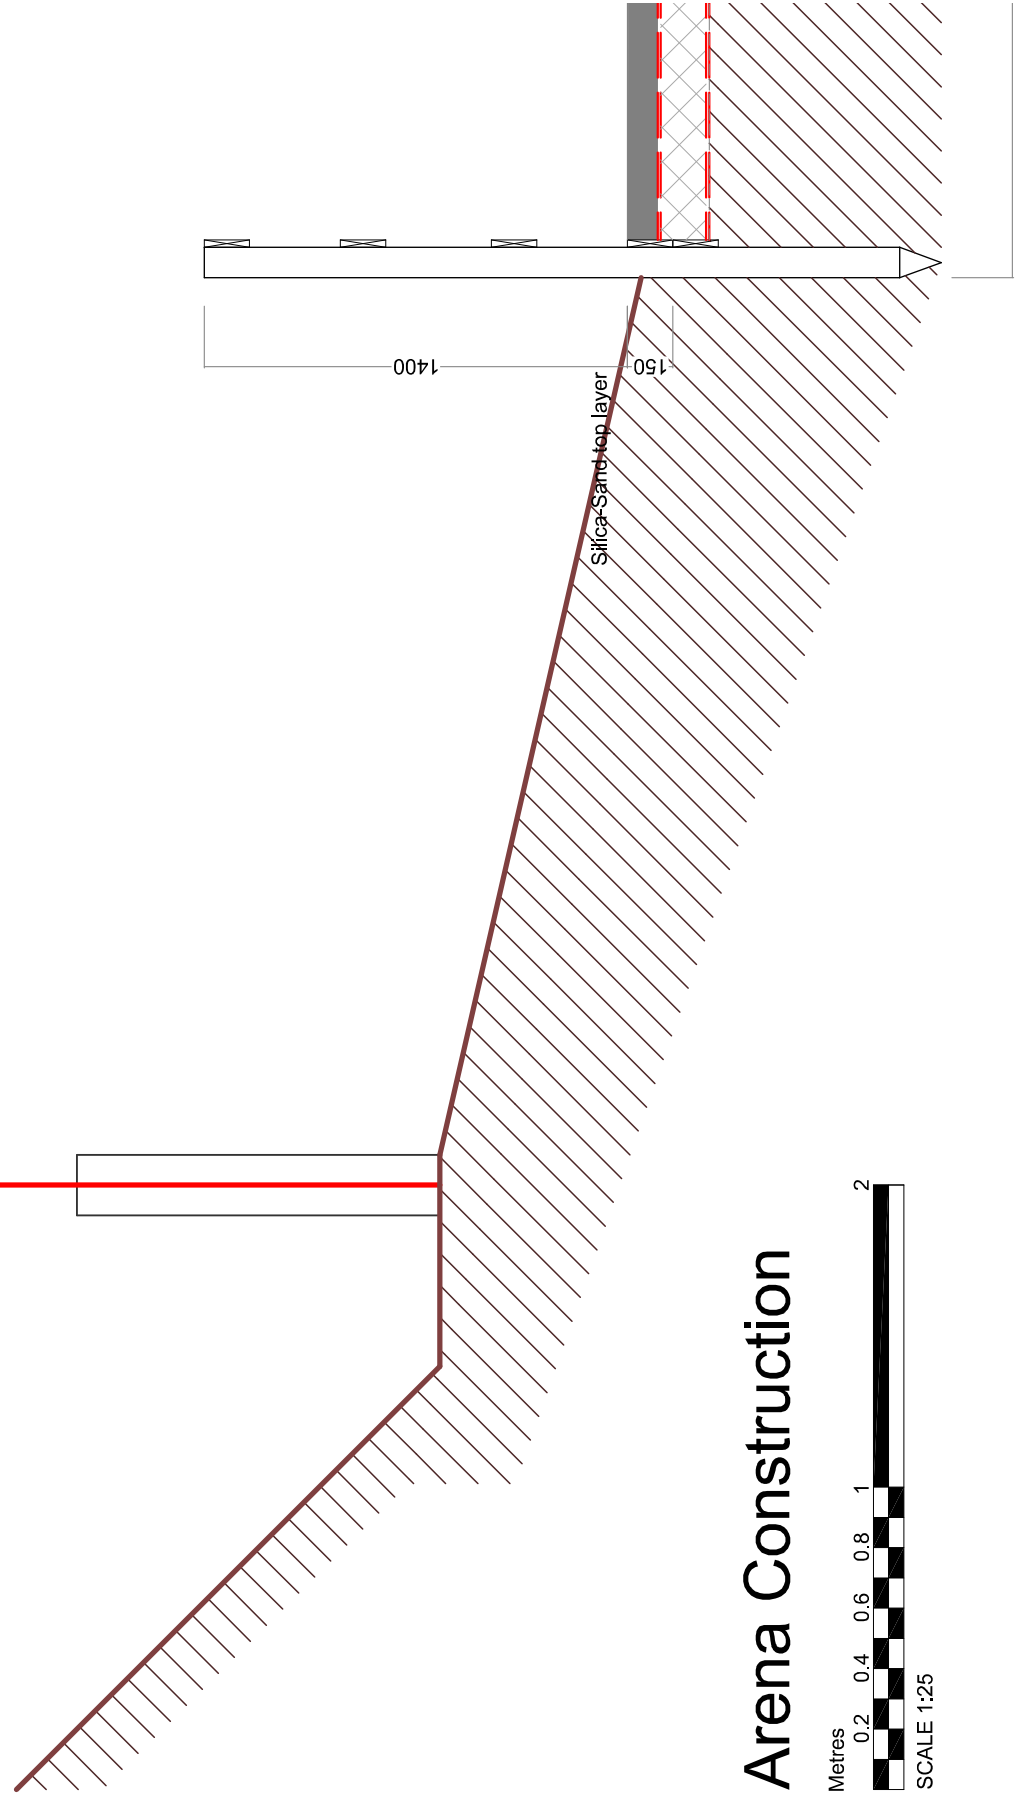
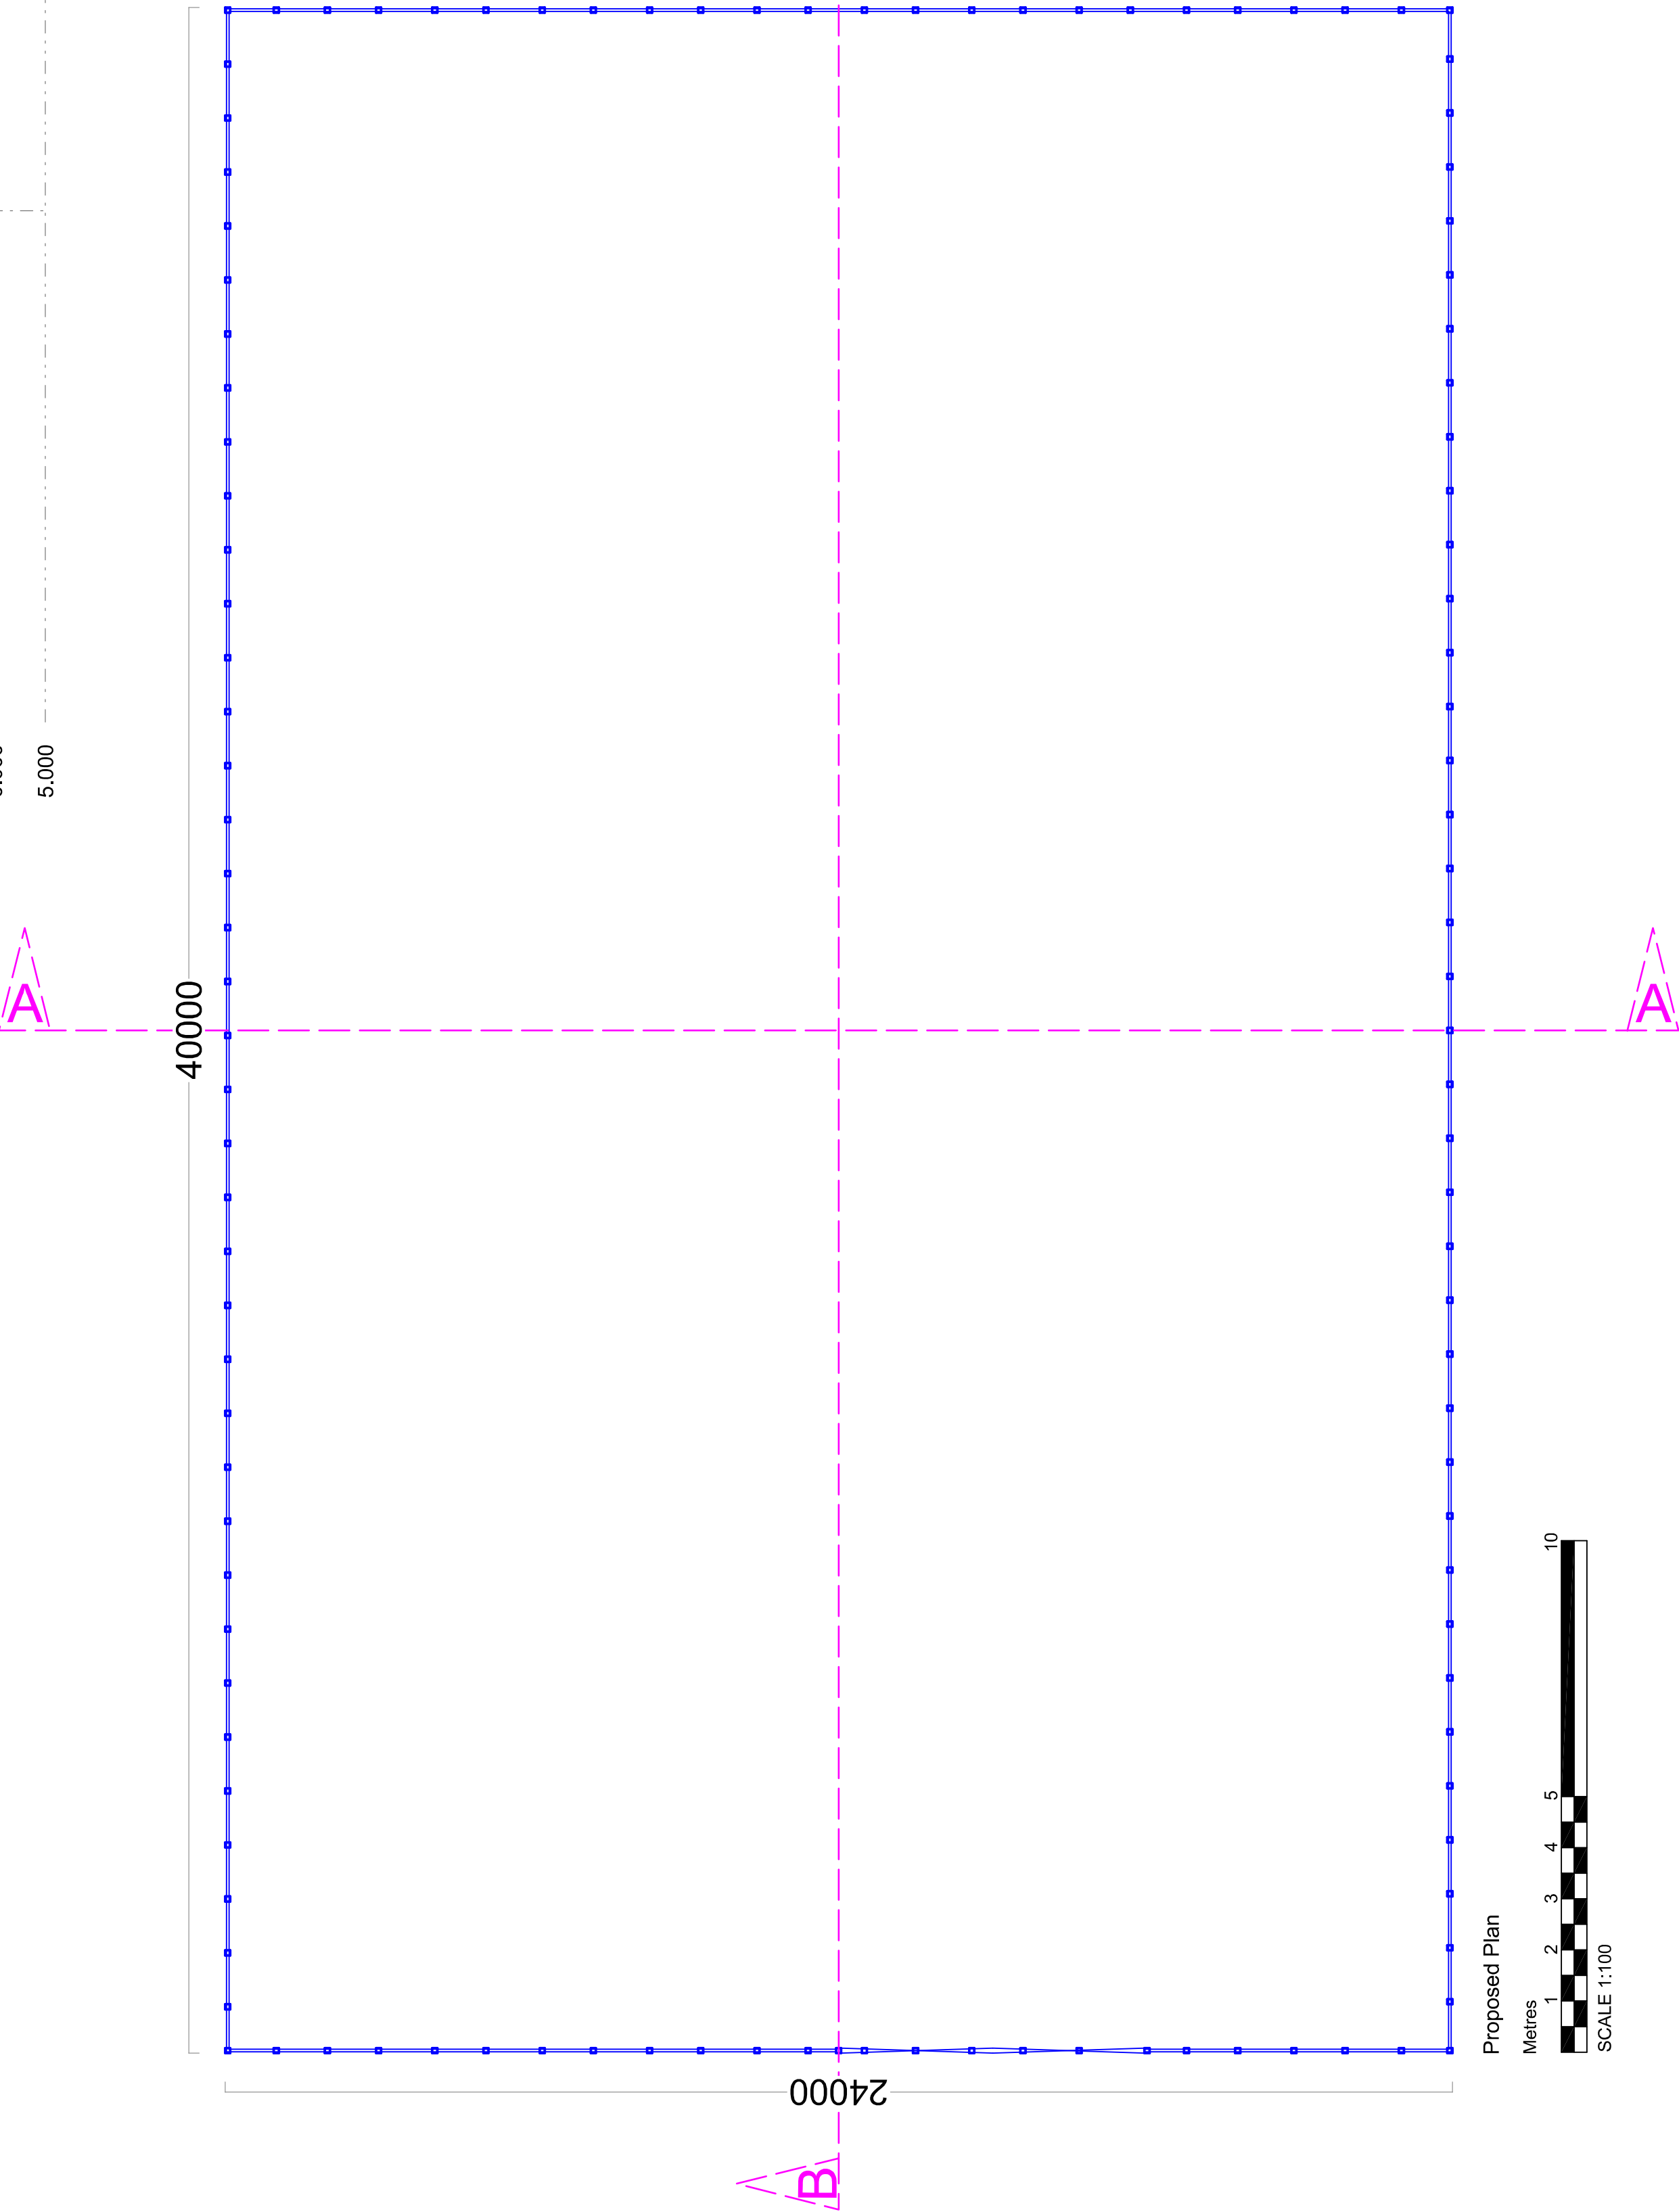


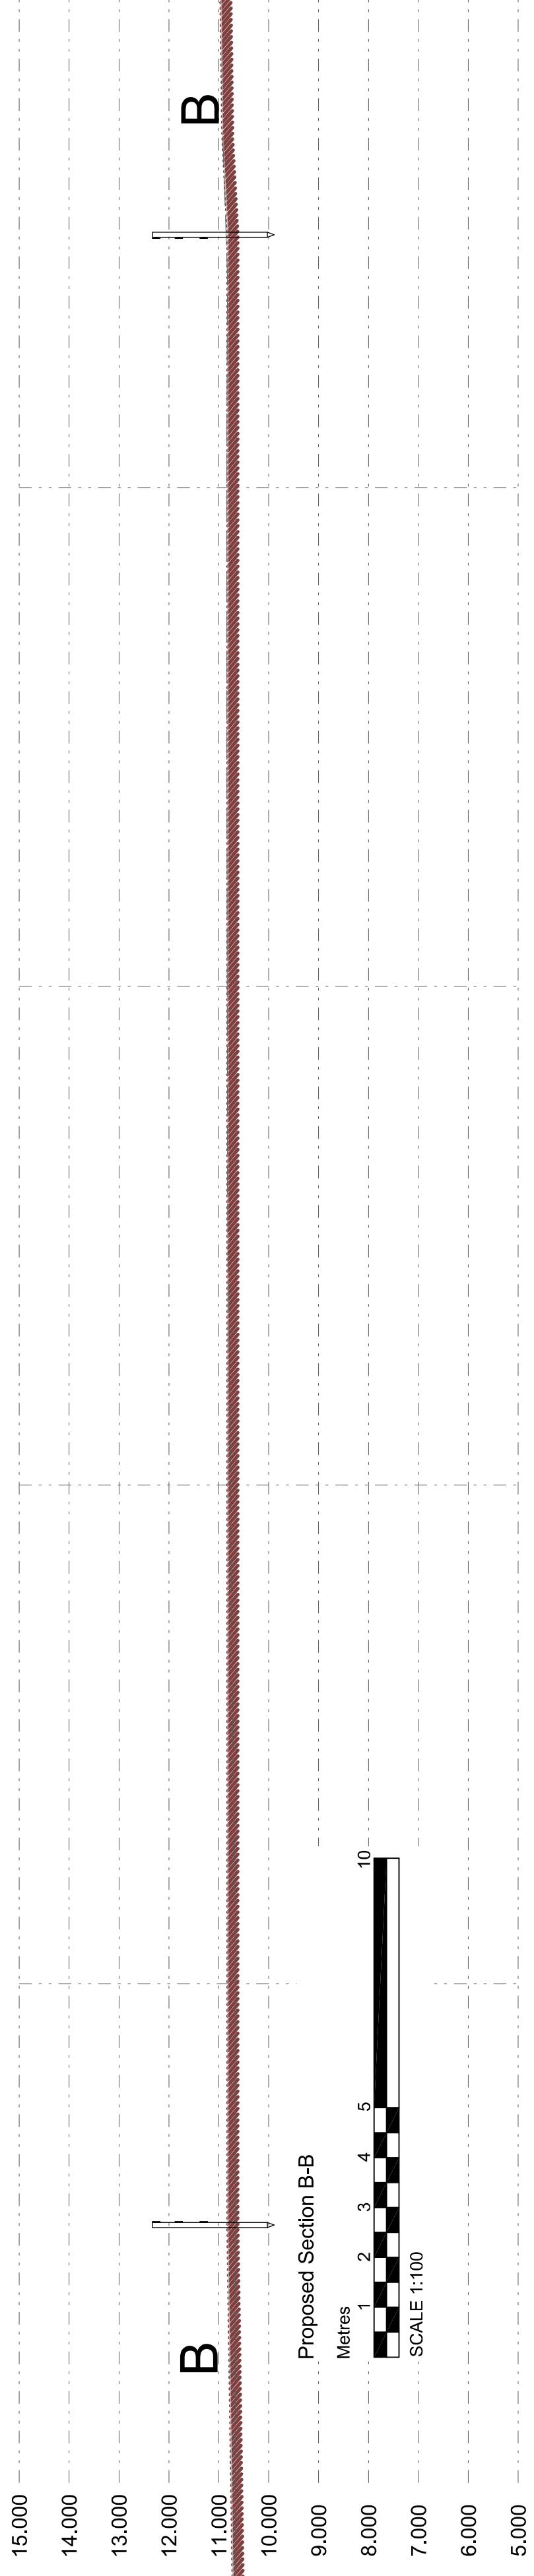

DBD Architectural
Consultancy Ltd ©2026

1. Copyright is vested with DBD Architectural Consultancy Ltd.
2. All drawings are to be created on site before production.
3. Contractors to check all dimensions of new work at all stages of construction.
4. All drawings are to be checked by the architect or any other person before proceeding.
5. All drawings to be kept in conjunction with all other construction drawings and notes.

Rev	By	Date	Description
1	DBD	2026-01-01	Initial Design
2	DBD	2026-01-01	Final Design
3	DBD	2026-01-01	Final Design

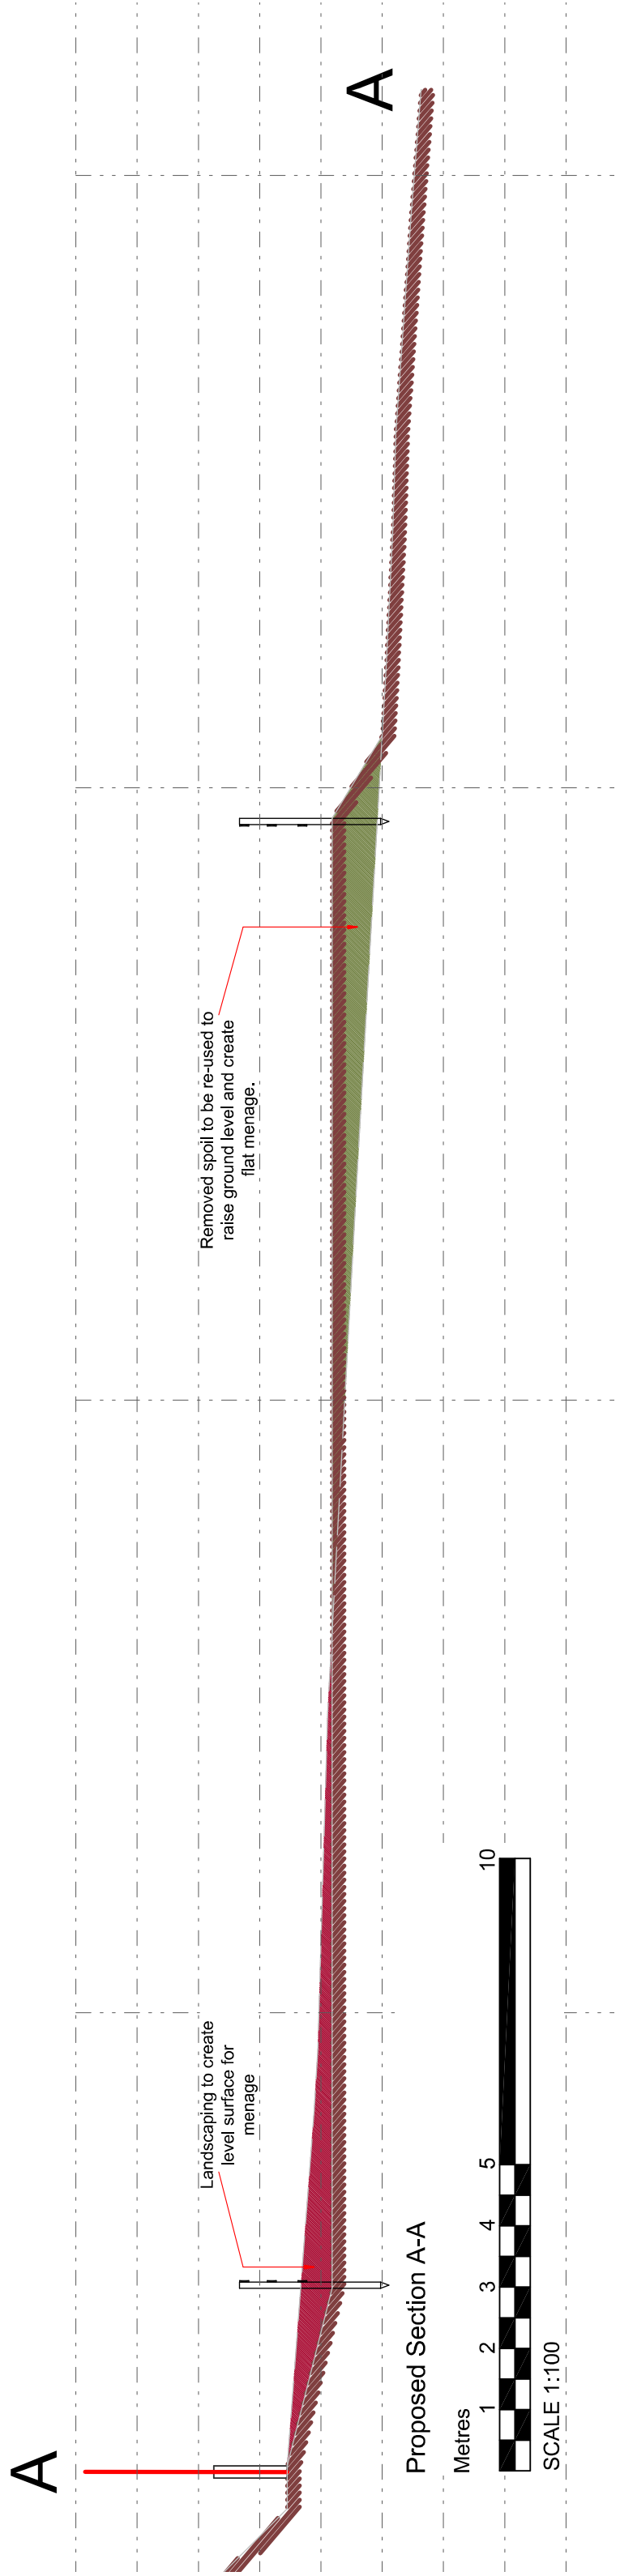

Mr and Mrs White
The Barn, Colson Grange Farm
Colson Grange Farm
ST13 7DZ

Construction of Horse Exercise Arena

Plans as Proposed

Rev

1

2

