


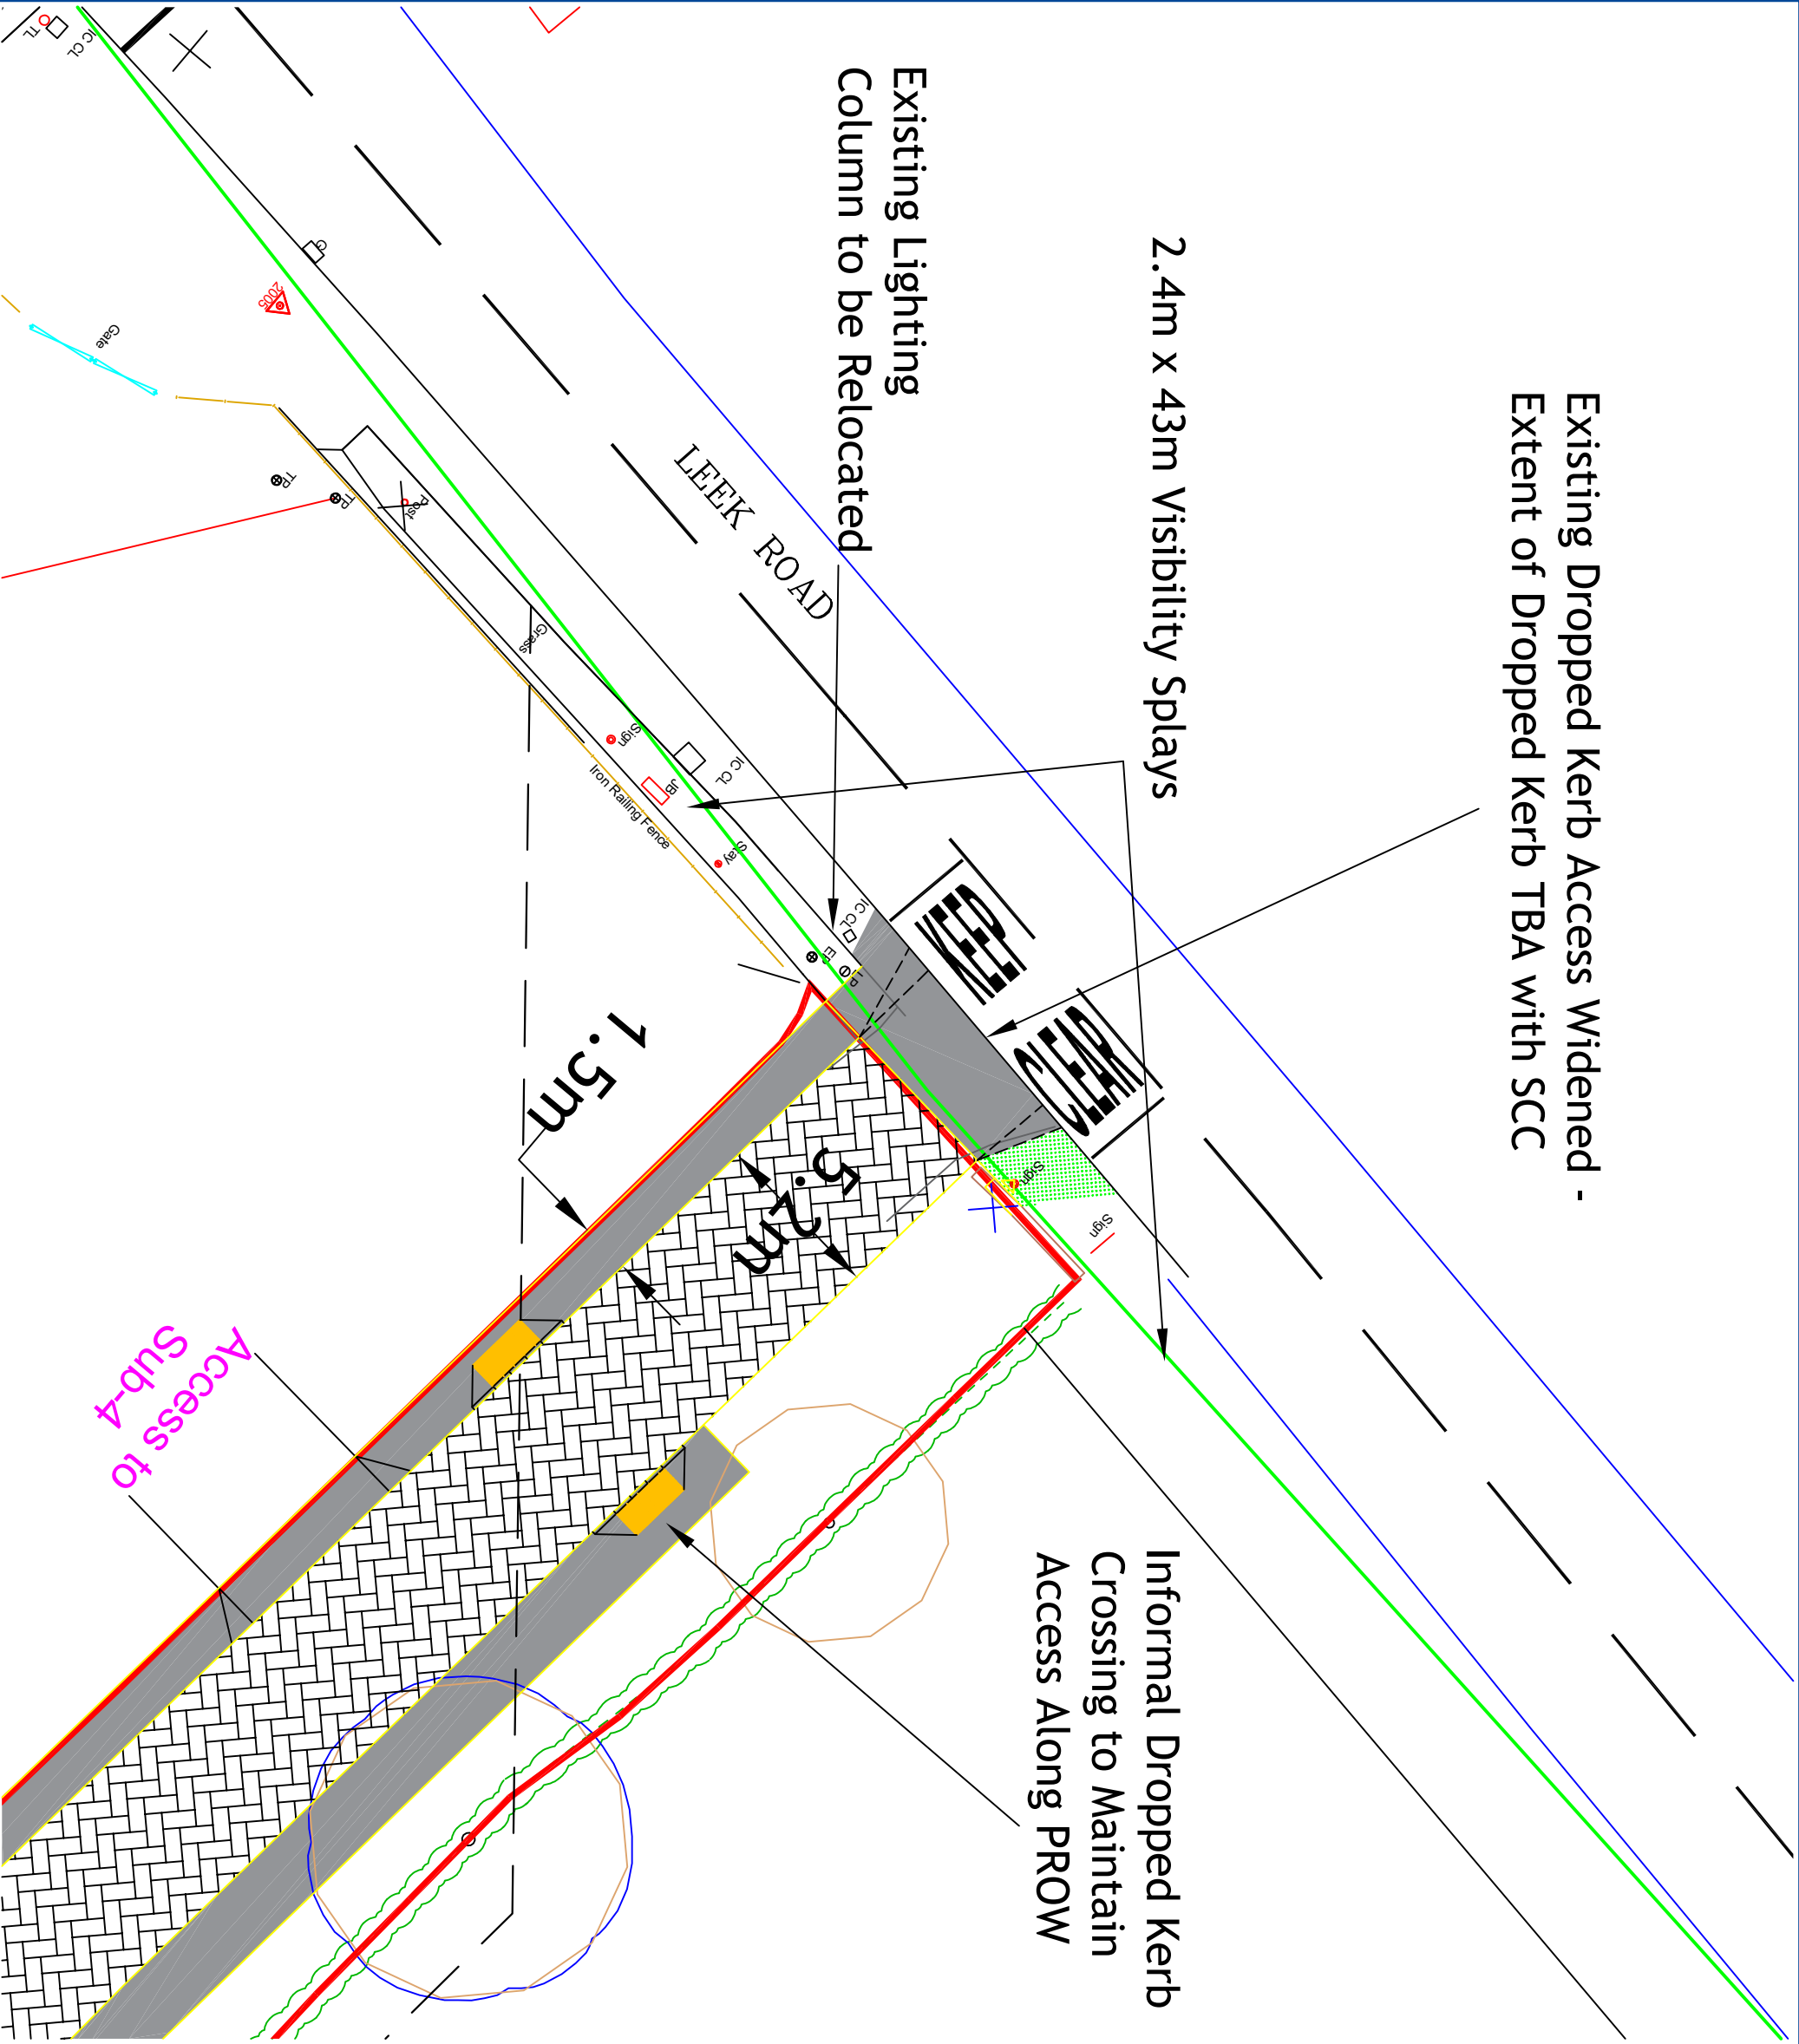

Revision:	
A Access Road to Bellmouth Revised	19.10.23
B Access Revised to Suit SCC Comments	06.07.26
C Access Geometry Further Revised	07.07.26
D Drawing Scale Revised	

Client: Bagnall Heights Ltd.	
Project: Proposed Over 55s Residential Dev't - The Old Bowling Green, Cellarhead, Stoke-on-Trent	
Drawing Title: Proposed Site Access Junction with A520 Leek Road, Including Visibility Splays at 2.4m X-Distance x 59m Y-Distance	
Drawing Number: J000454-GA001	Revision: D
Date: 26.09.23	Scale: 1:200 (A3)
Drawn By: MH	Checked By: MH
Status: Planning	

This drawing is the copyright of Focus Transport Planning Ltd. and may not be loaned, copied or reproduced in any way, or used for any other, quote, tender or construction purposes without prior written consent of the company.

Strictly for planning purposes only. Not for construction purposes. Follow any figured dimensions.

This drawing has been prepared for feasibility purposes and does not represent a construction plan. All design aspects to be confirmed at the appropriate detailed design stage.