


Existing concrete post and timber panel fence to all rear boundary walls

2no new inspection chambers.


Existing drainage run diverted and ex IC removed

single storey flat roof extension

Two storey side extension with flat roofed dormers

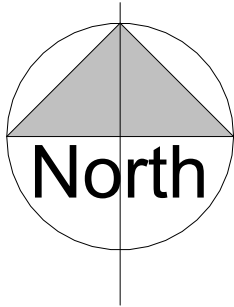


Scale 1 : 200

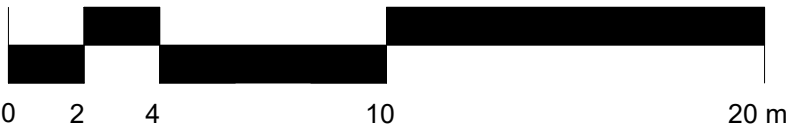


Block Plan
1 : 200

Site Boundary Edged Red
180sq.m

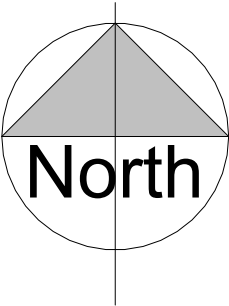

Scale 1 : 1250

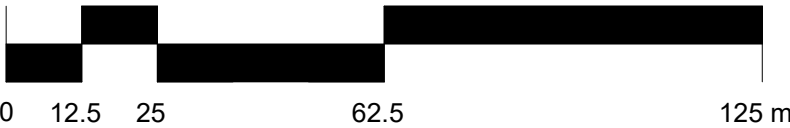

Site Location Plan
1 : 1250

All heights, sizes and dimensions should be checked on site by the contractor before any work is put in hand.

Figured dimensions should be taken in preference to scaling and any errors or omissions reported to the architect at once.

This drawing has been prepared in accordance with the CDM (Construction Design and Management) and all foreseeable design risks to those involved or affected by construction have been avoided wherever possible.

P1 13-07-26 Planning Issue

Rev	Date	By	Detail
-----	------	----	--------

Drawing status

Planning Issue

Client

Mr S Runnett

Project/Location

73 Elmwood Drive
Blythe Bridge
Stoke on Trent
Staffs
ST11 9NX

Drawing title
Location and Block Plan

Date	Drawn	Checked	Job No.
12/20/23	JCS		3351

Scale(s)

As indicated @A2

Drawing number

SRED-SA-XX-XX-DR-A-0101

Revision

P1



12 High Street, Tean,
Stoke-on-Trent
ST10 4DZ

T: +44 (0)1538 722097
E: mail@smytheman.co.uk
W: www.smytheman.co.uk

