




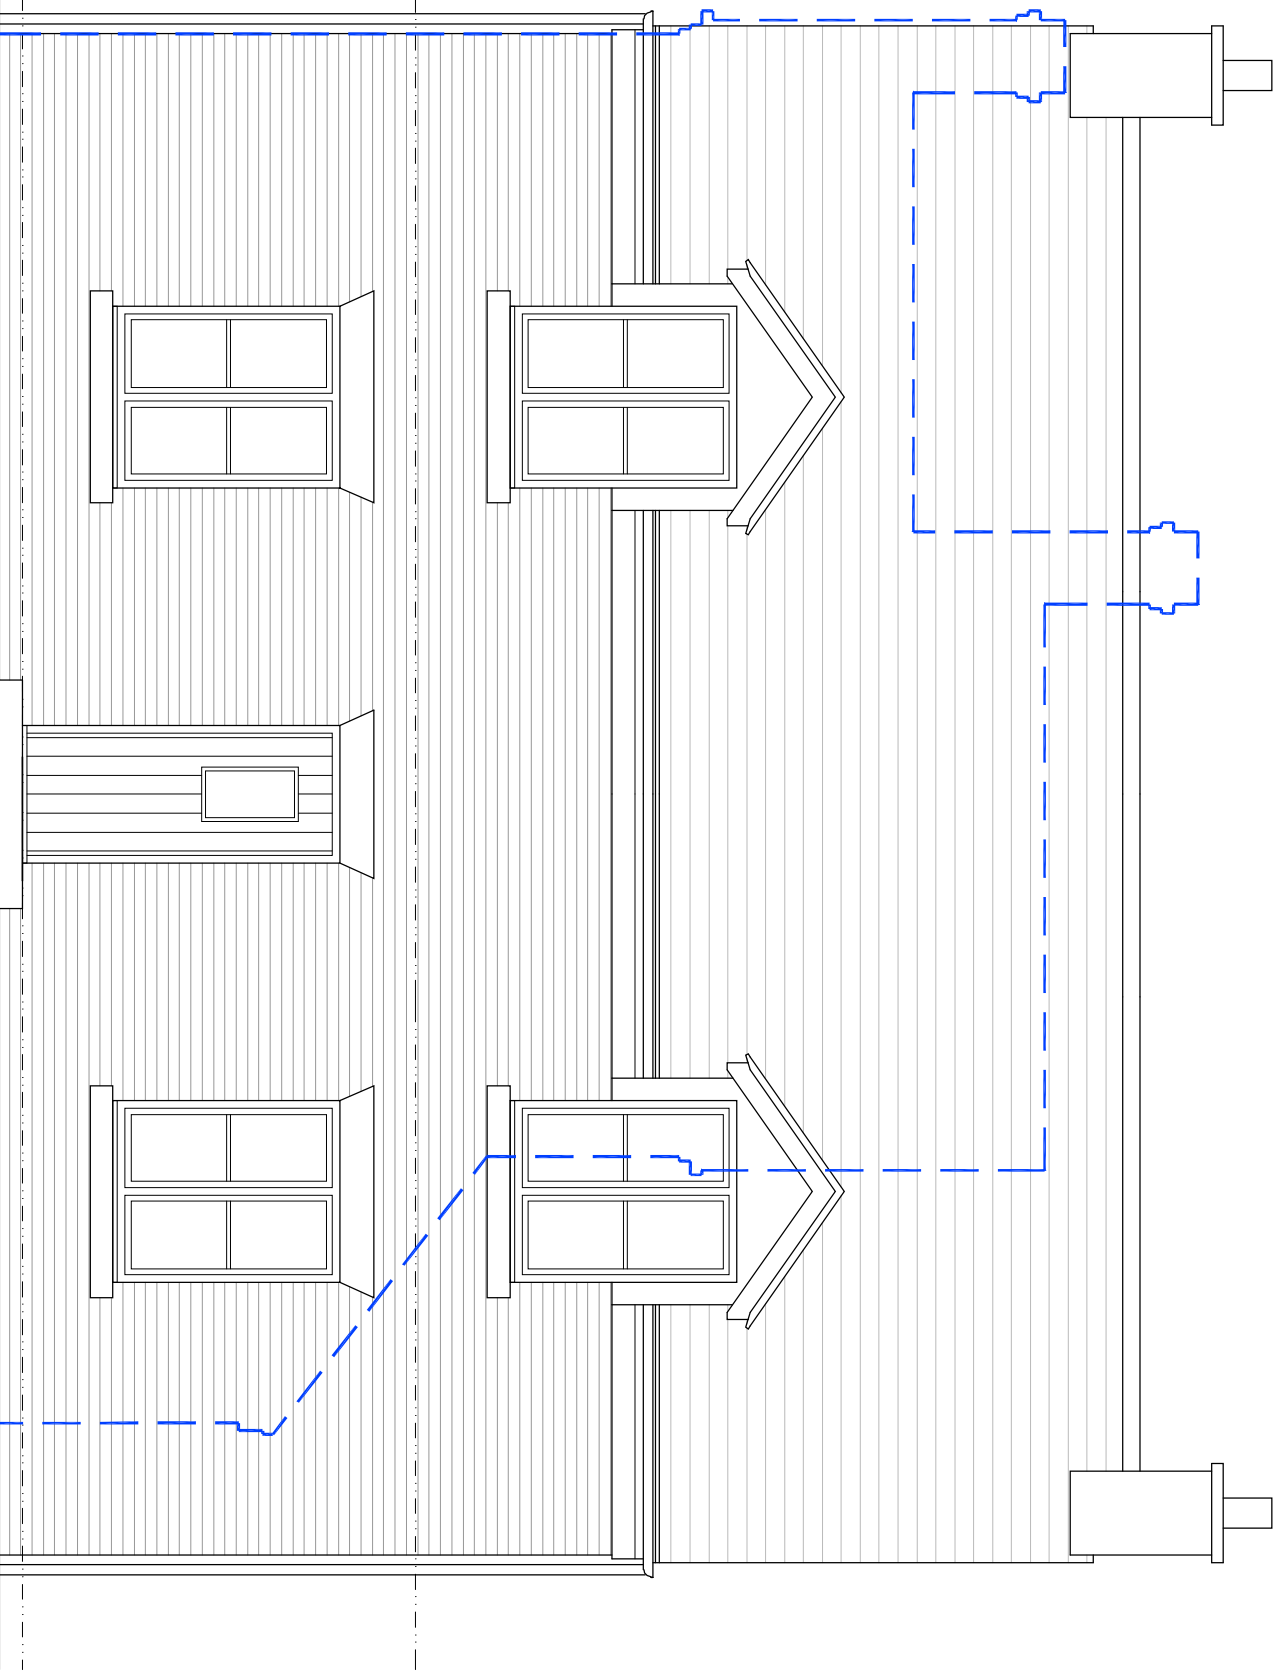


Front Elevation 1:50
Blue Line denotes outline of existing cottage

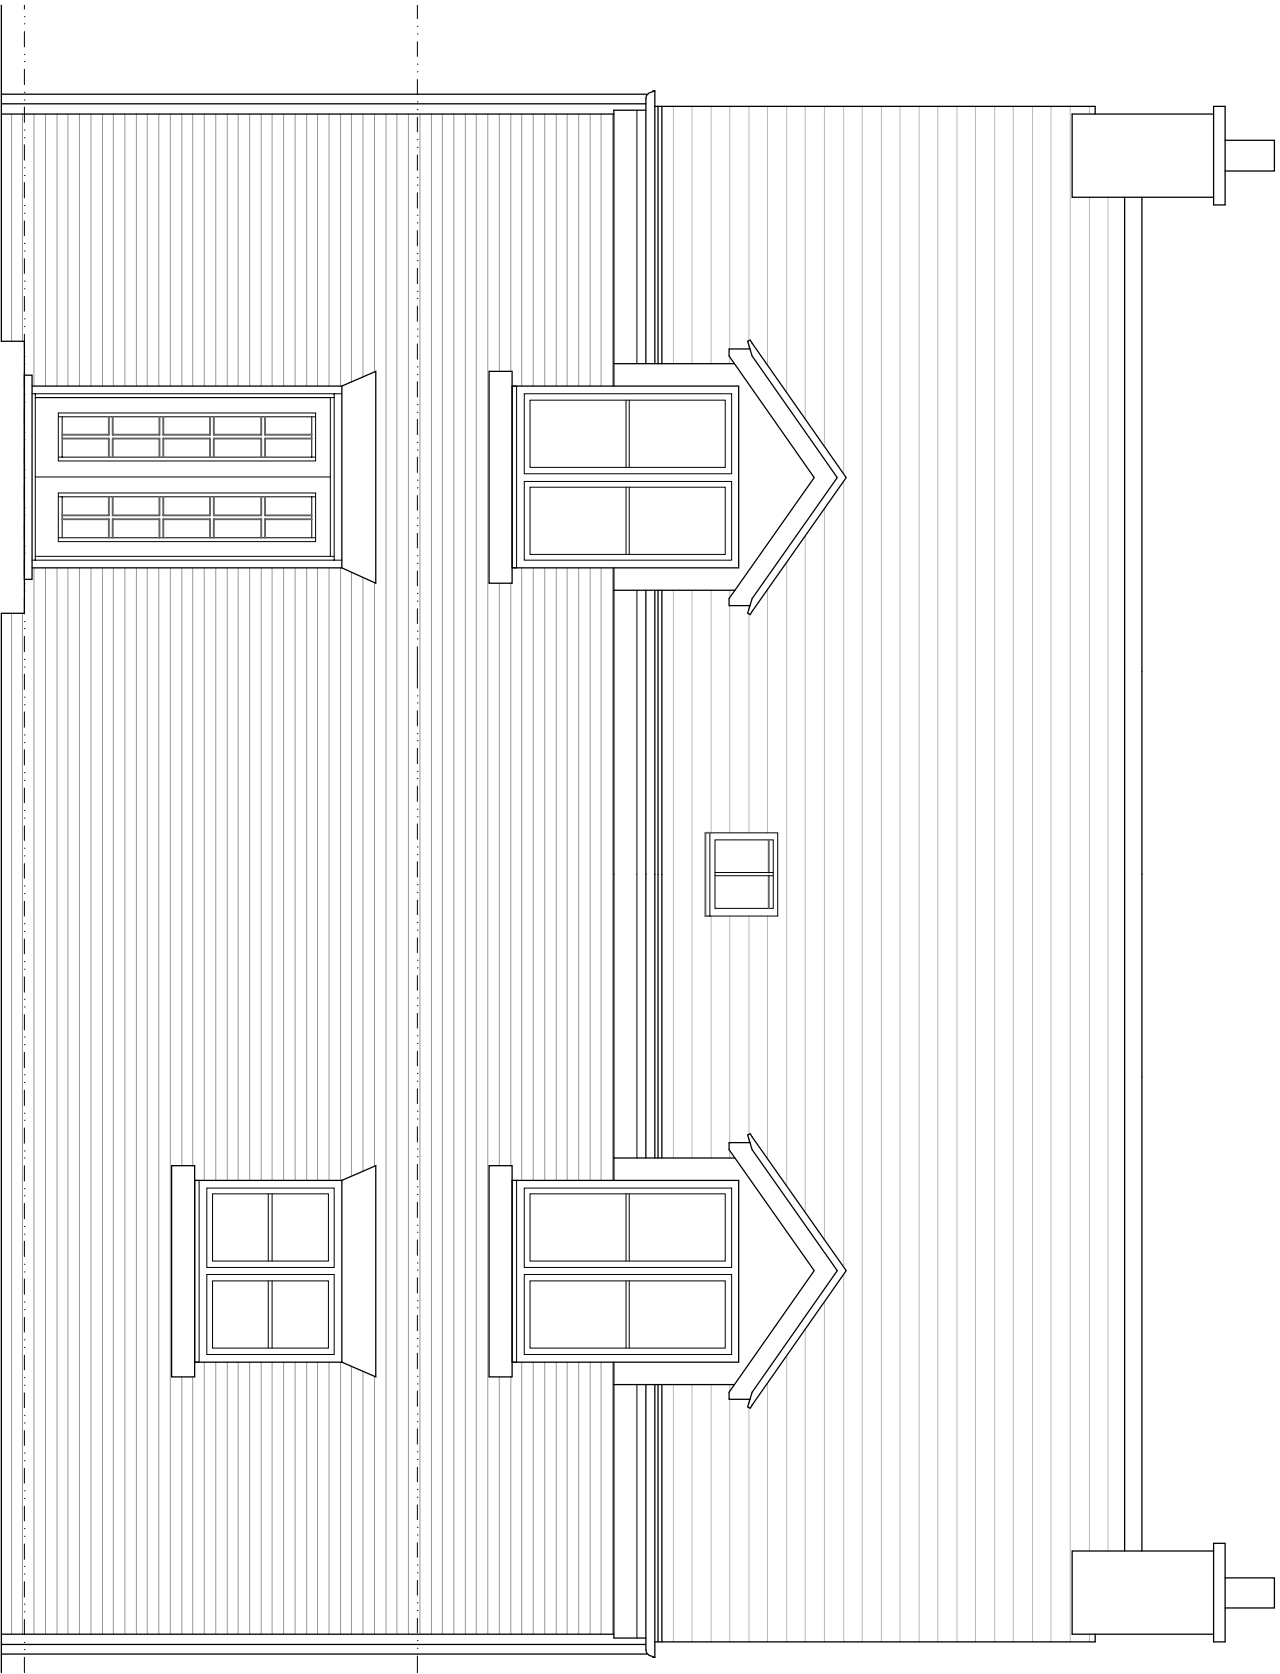


Rear Elevation 1:50

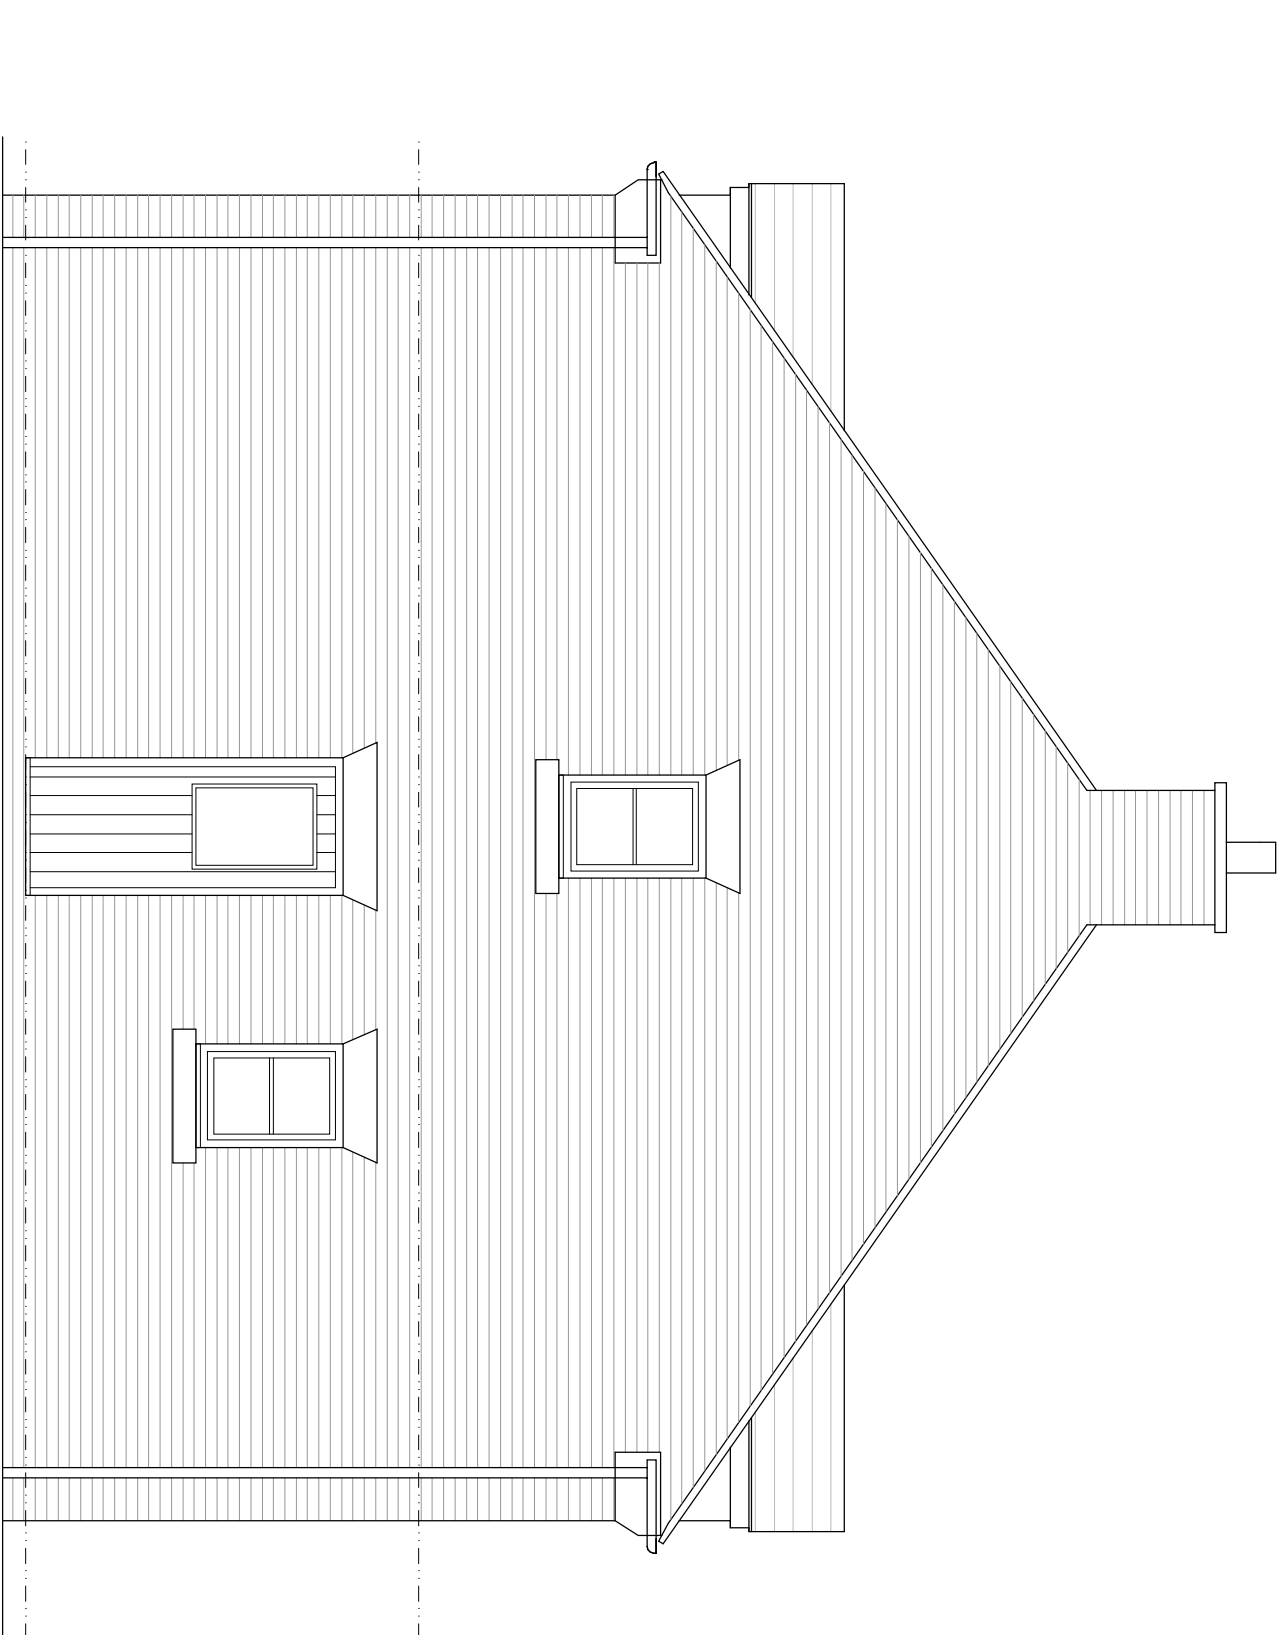


Side Elevation 1:50

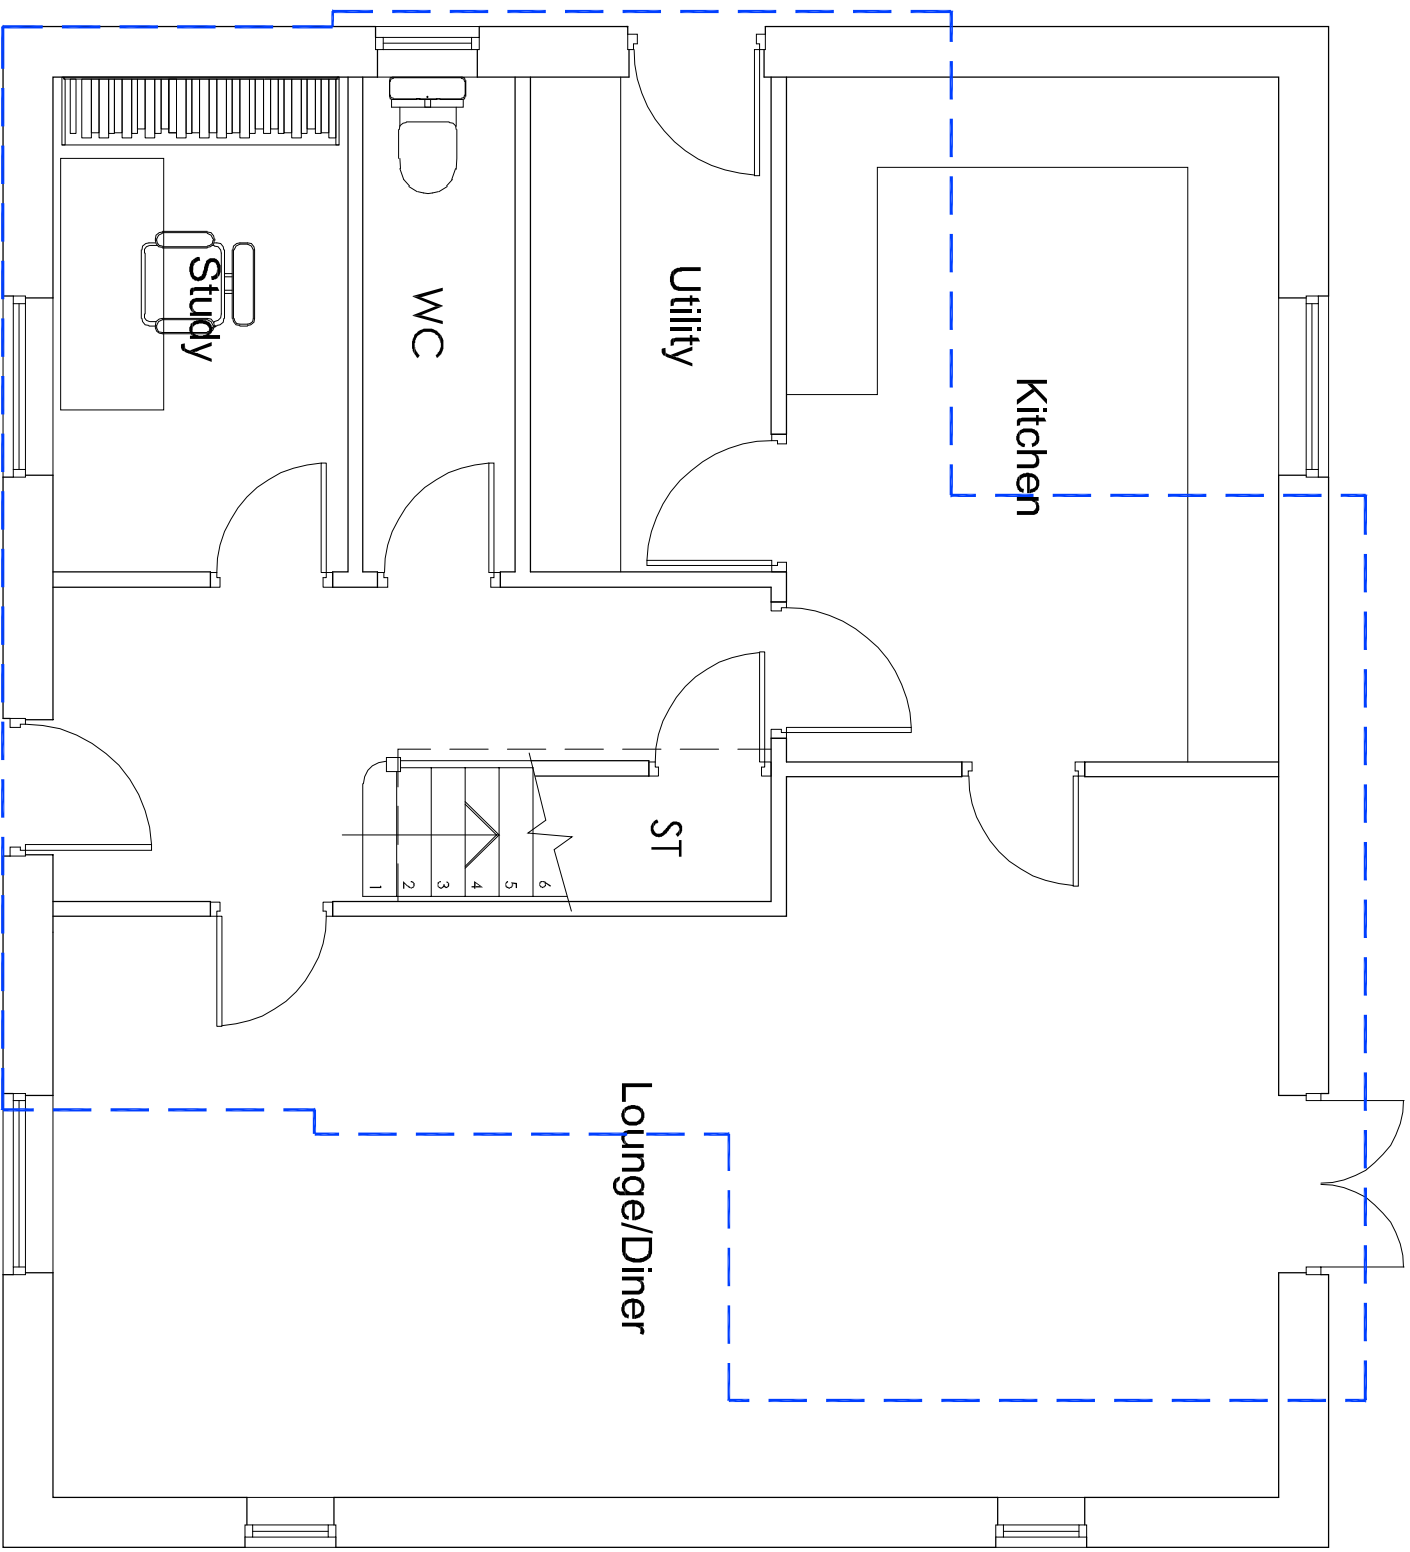

Ground Floor Plan 1:50
Blue Line denotes outline of existing cottage

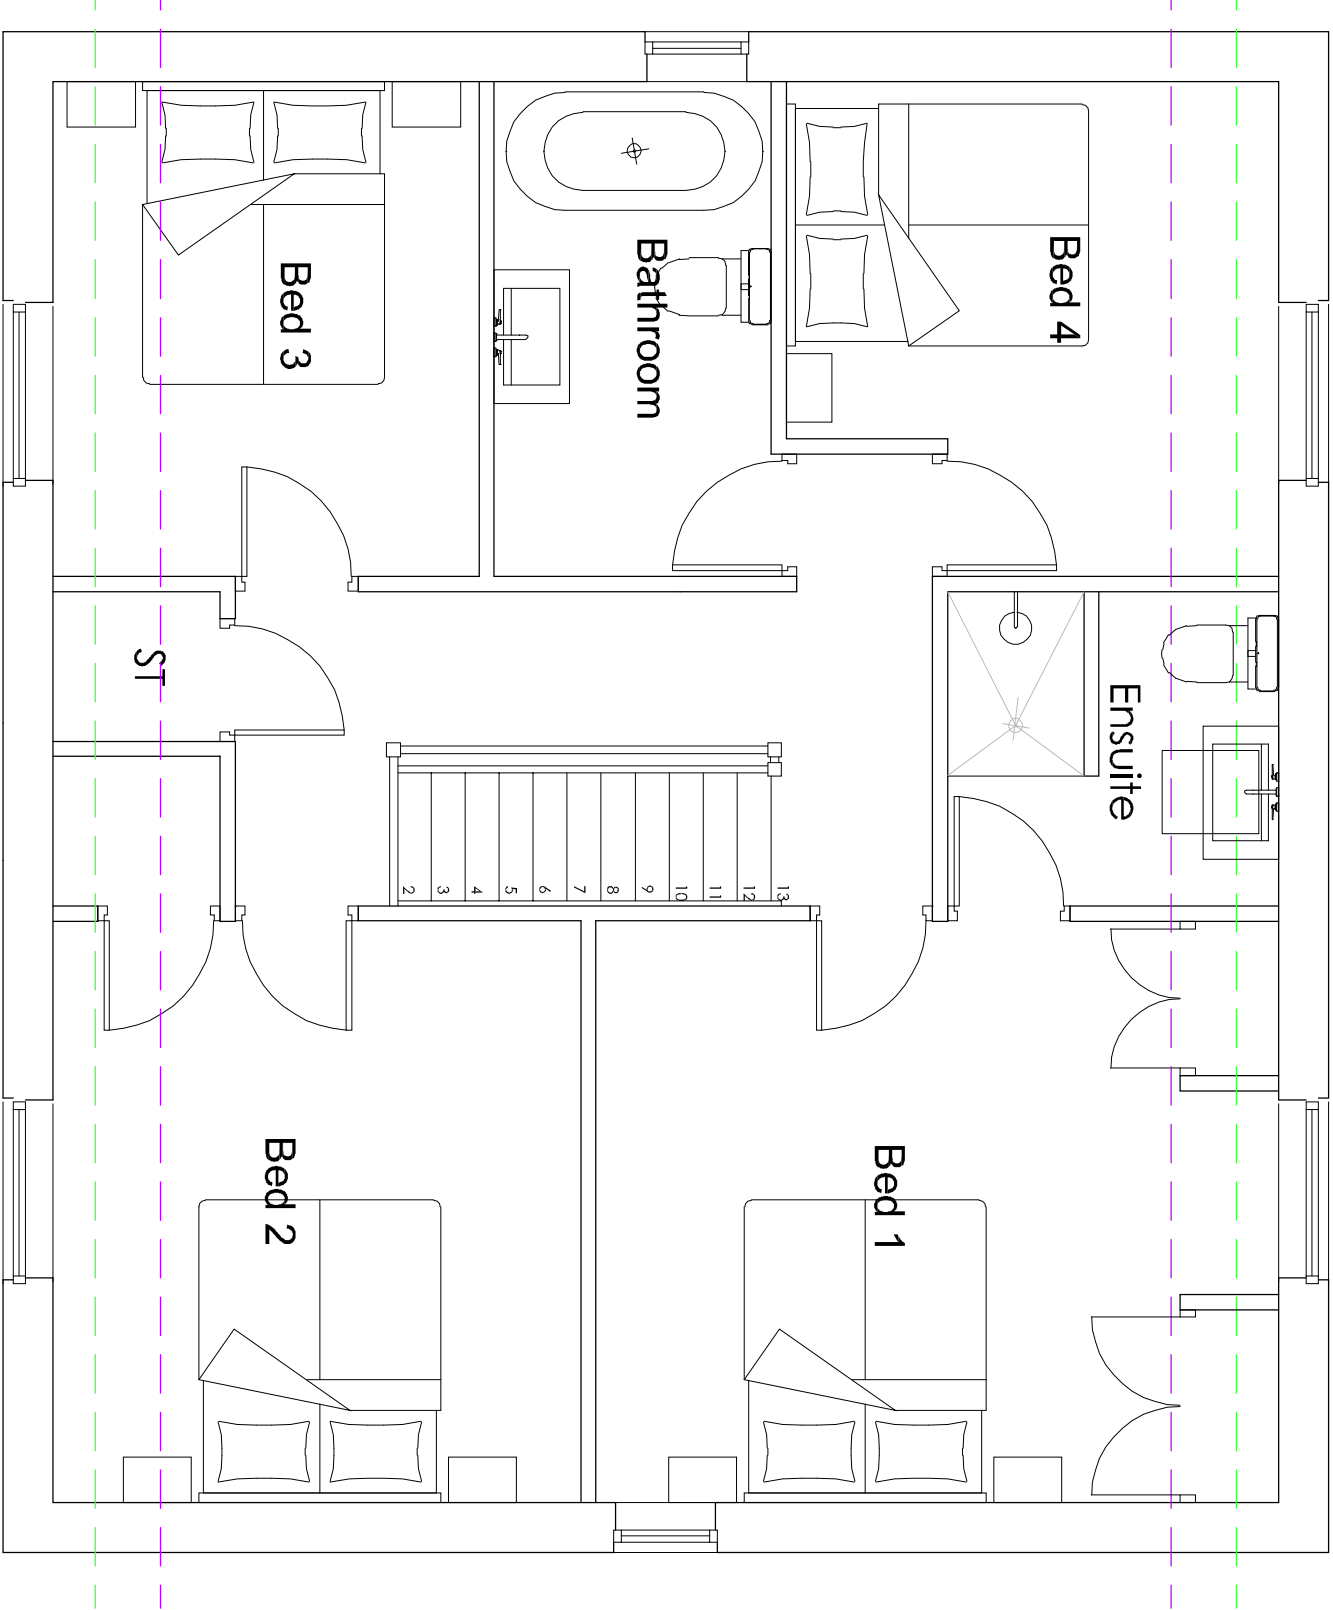

First Floor Plan 1:50

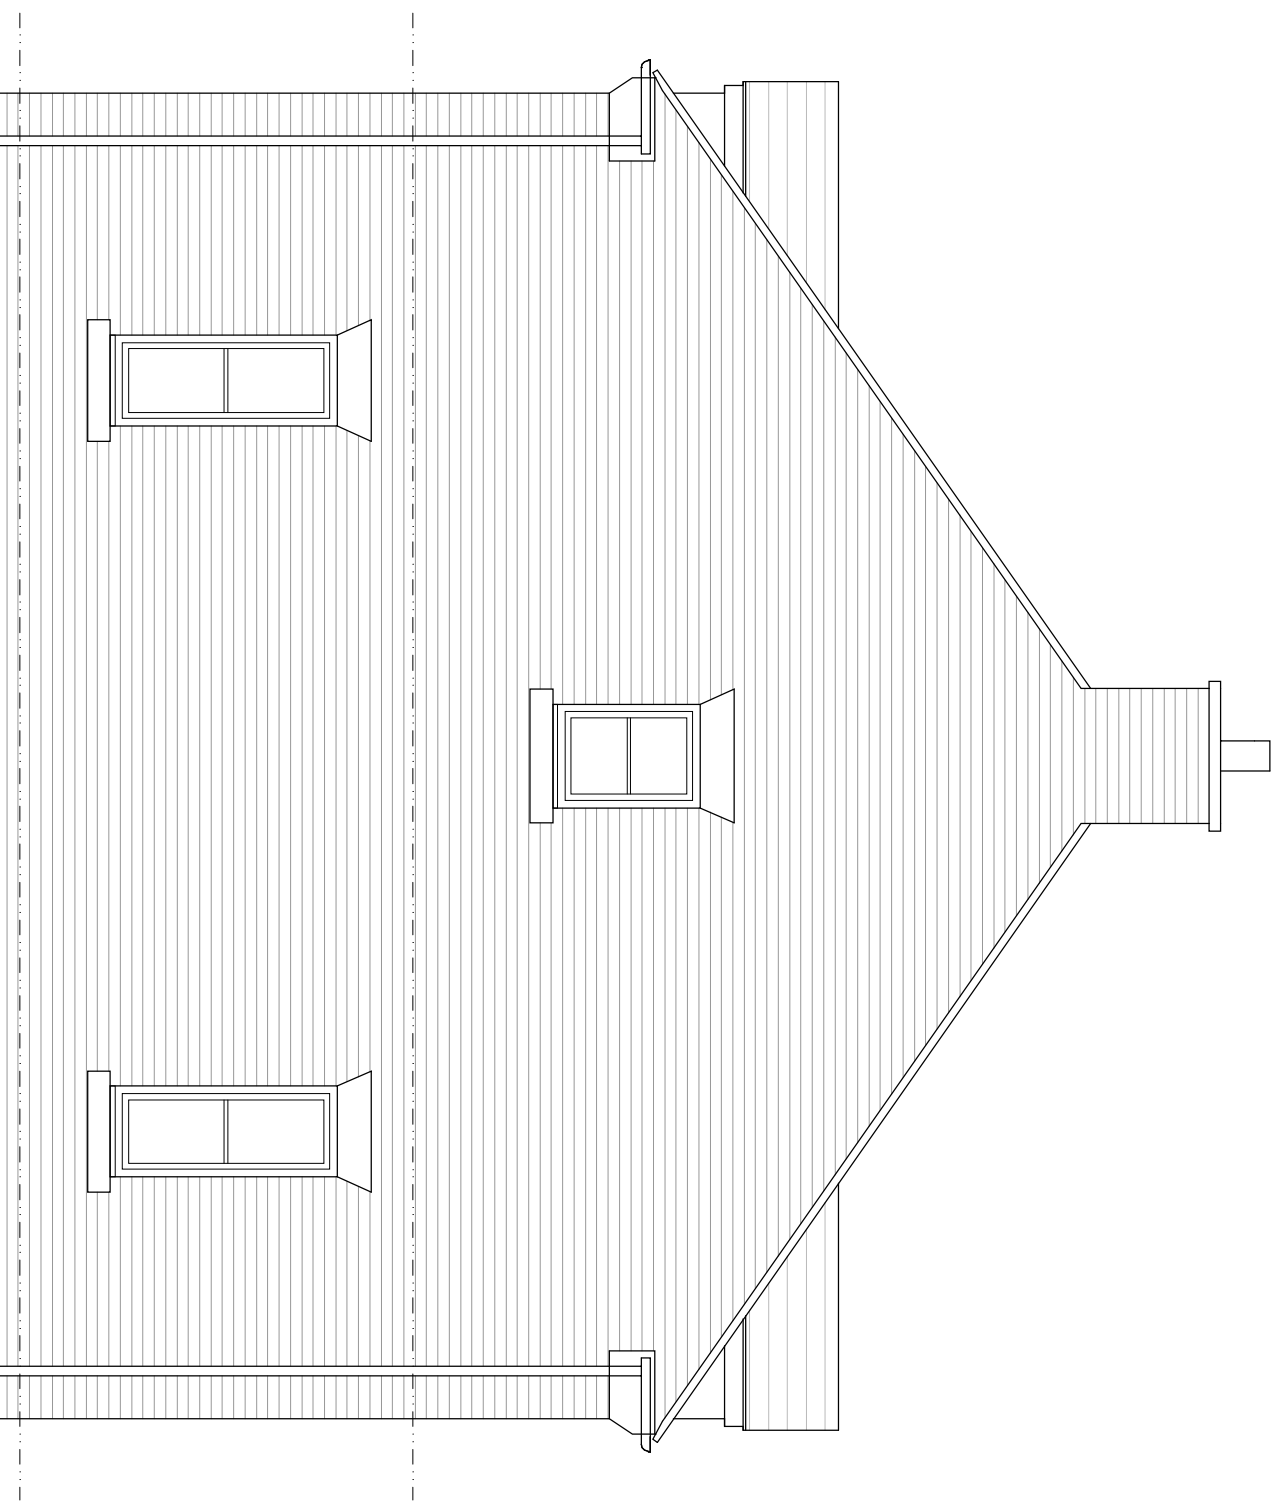

Side Elevation 1:50