




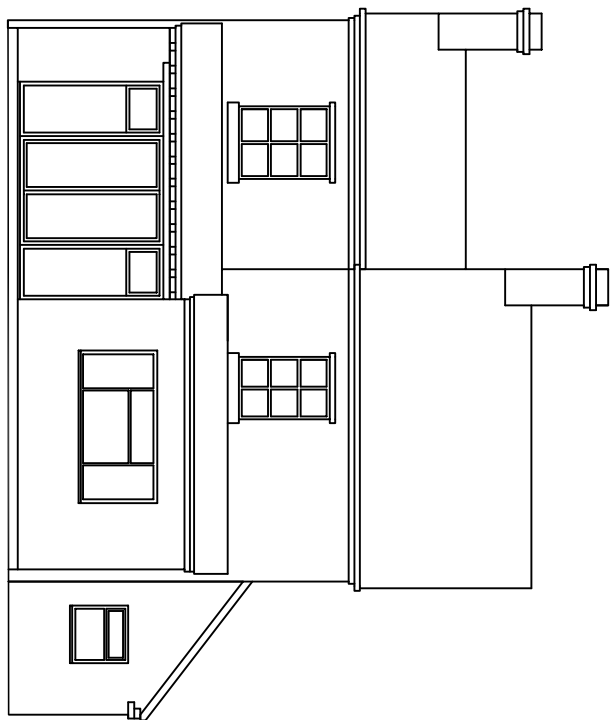


Farmhouse Front Elevation 1:100

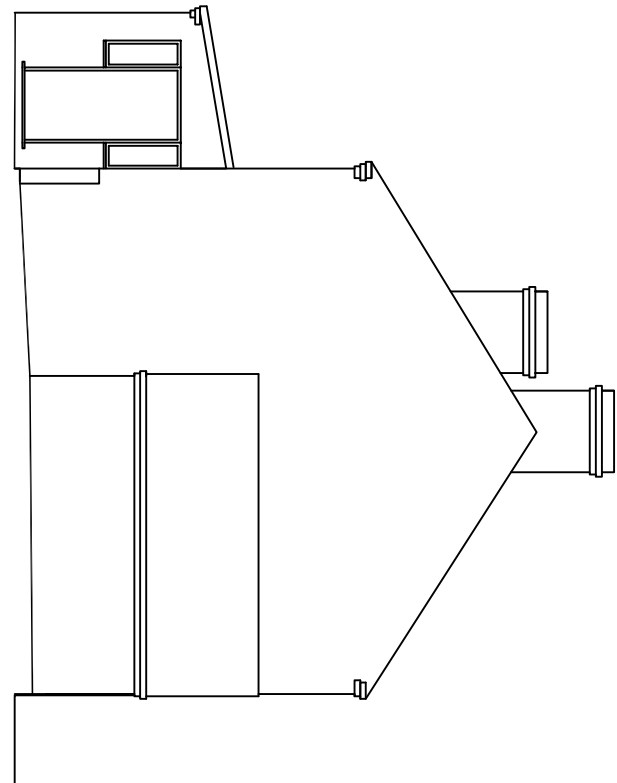


Farmhouse Side Elevation 1:100

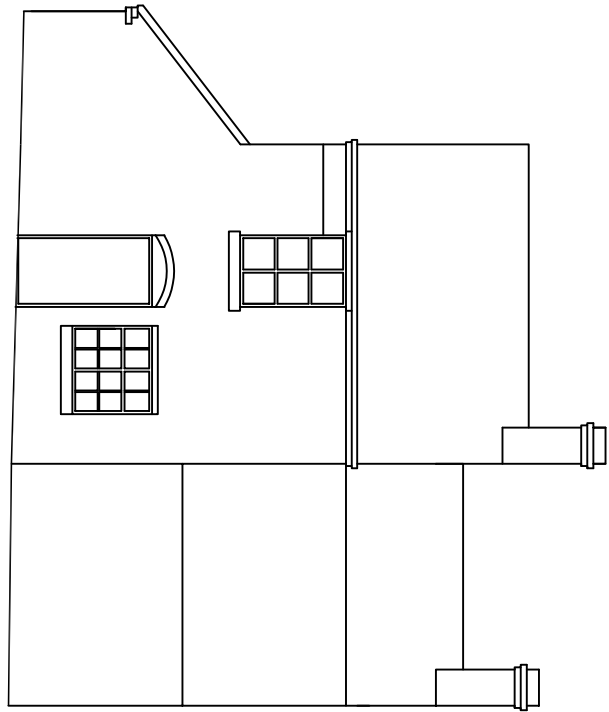


Farmhouse Rear Elevation 1:100

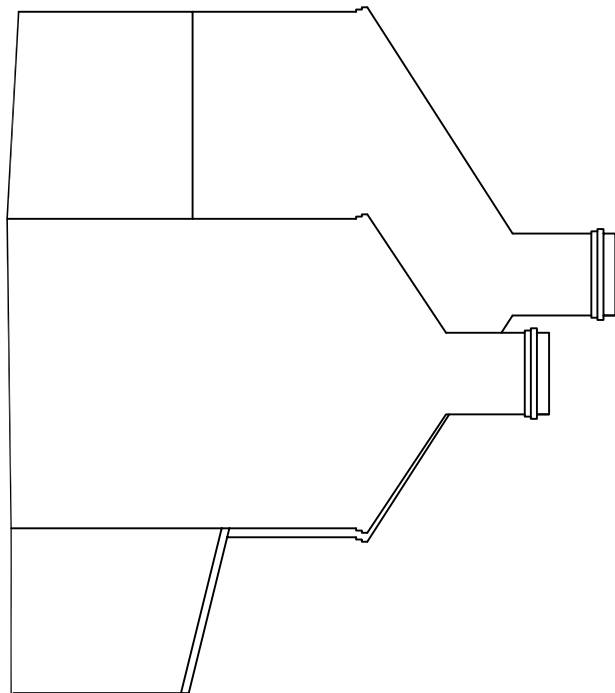


Farmhouse Side Elevation 1:100

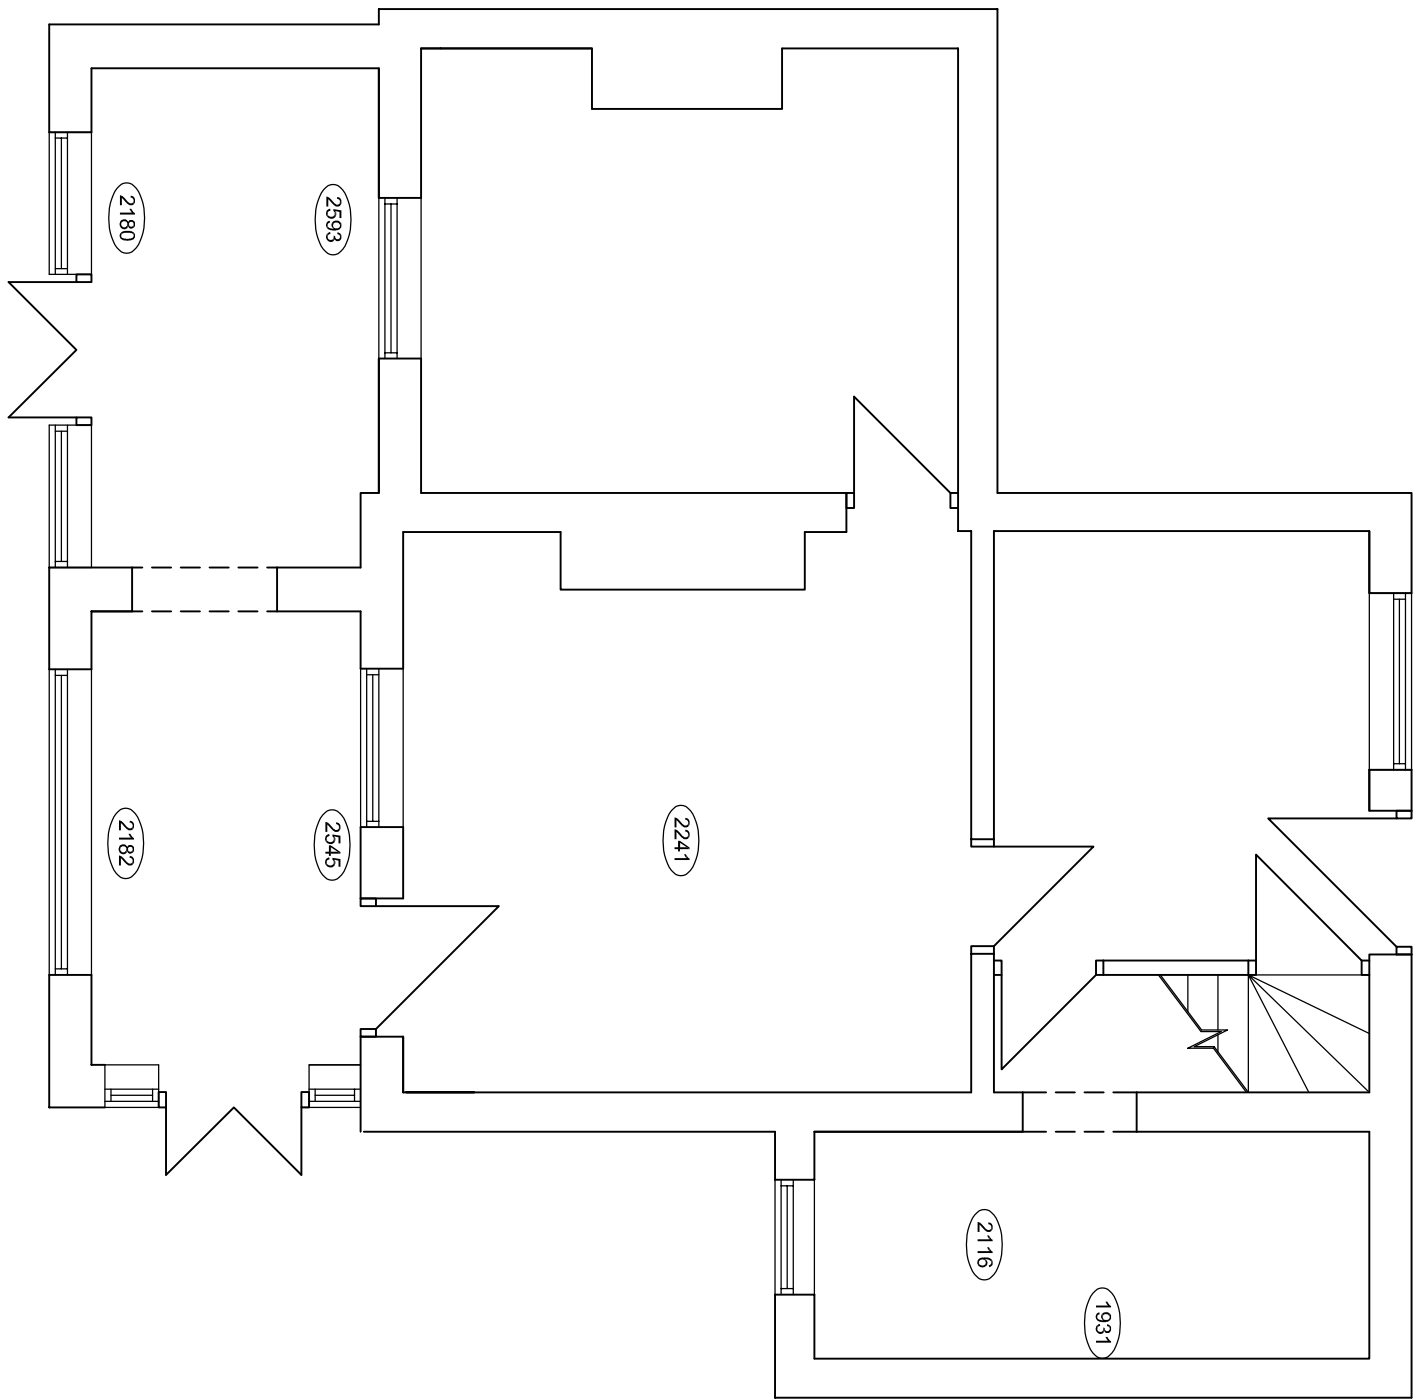

Farmhouse Ground Floor Plan 1:50

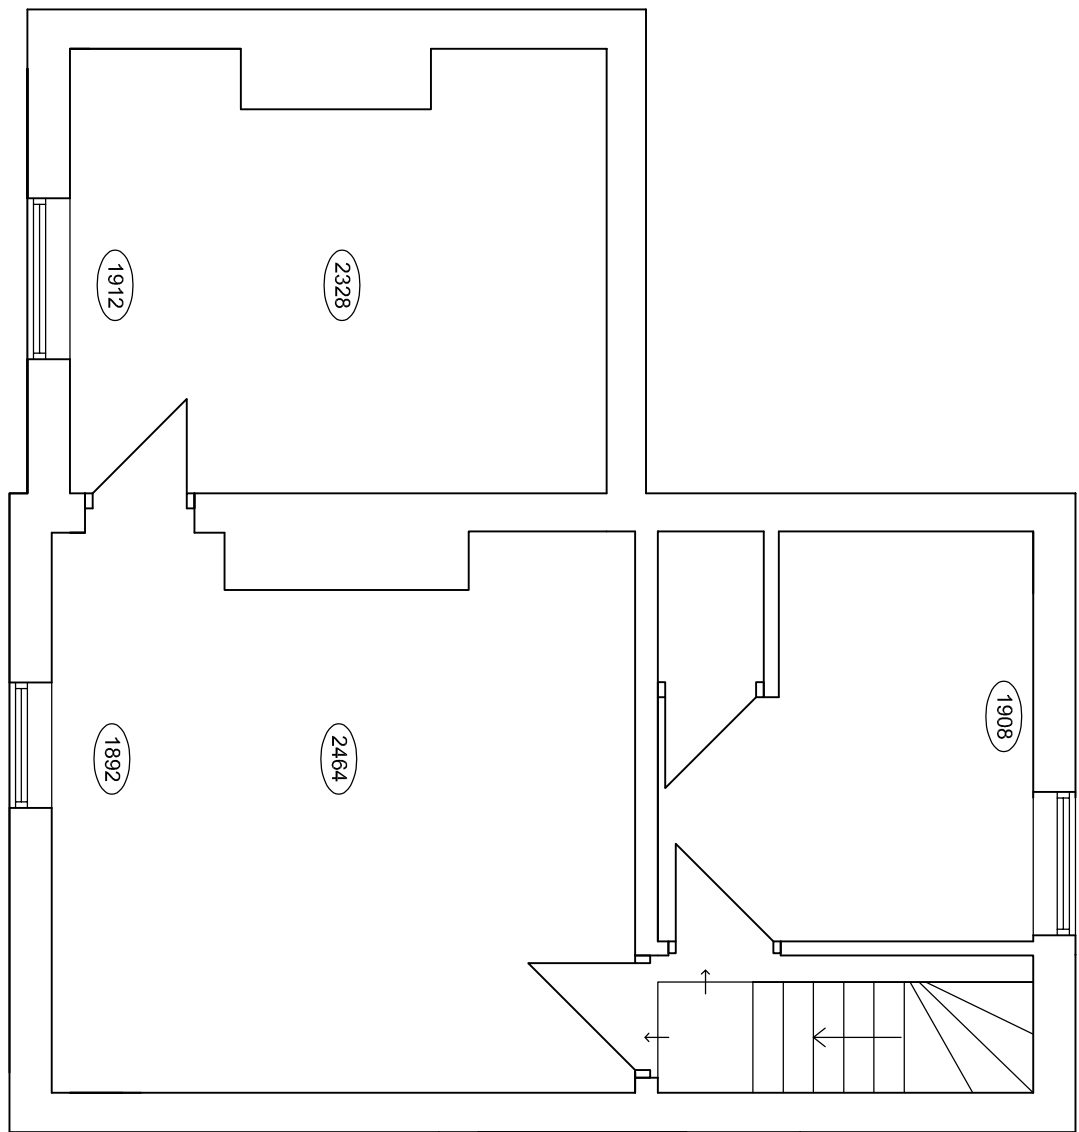

Farmhouse First Floor Plan 1:50

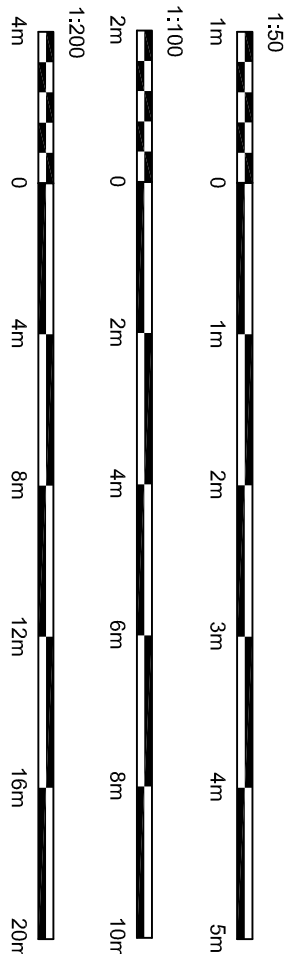


Hewitt&Carr Architects
A. 2-4 Cross Street | Cheddle | Staffordshire ST10 1NP
T. 01539 735888
E. enquiries@hccarchitects.co.uk
W. www.hccarchitects.co.uk

Client
Lee Bagnall Esq.

Project
Phase 2 New Dwelling
Bracks Farm, School Lane,
Cheddle, Staffordshire. ST10 1TS
Title
Existing plans and elevations

Drawn
SV
Date
October 2025
Scale
As Shown
Project No.
01507 PL0/04
Rev

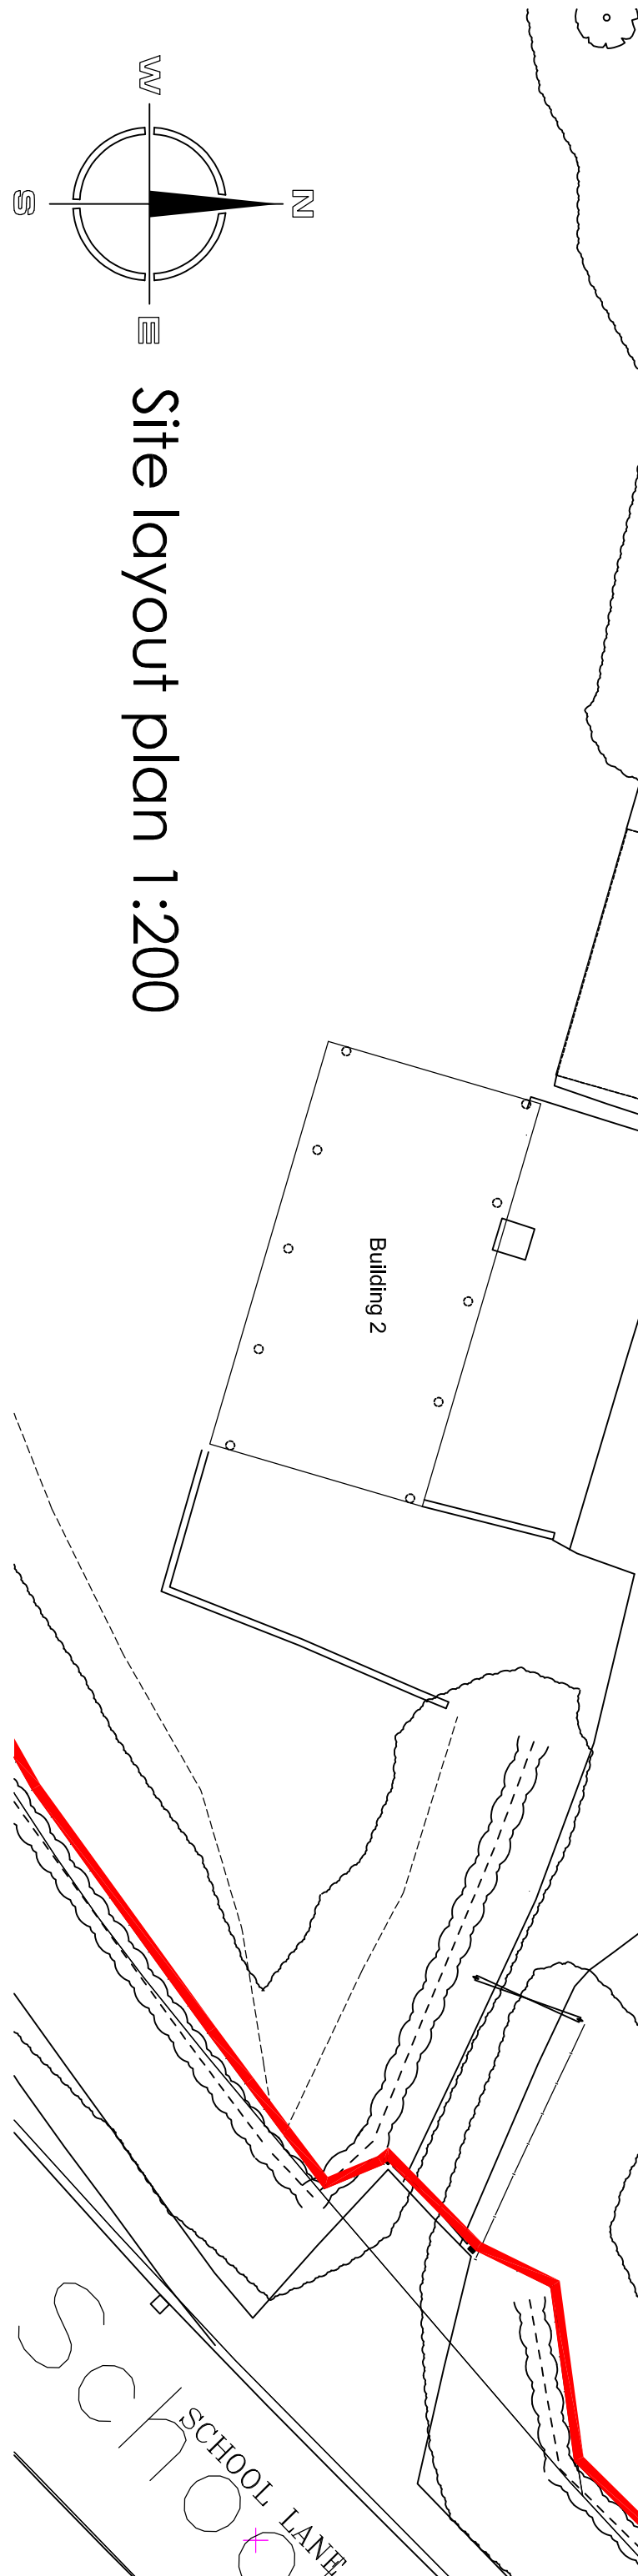

Site layout plan 1:200

