


1 METRE X 5 METRES AT 1:100 SCALE

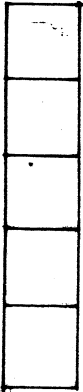


ROBERT L FORD


private architectural practitioner and rural development consultant

PARKSIDE PARK ROAD LEEK STAFFORDSHIRE ST13 8JT

robertford@phonecoop.coop 01538 389290 / 07969 68 68 86

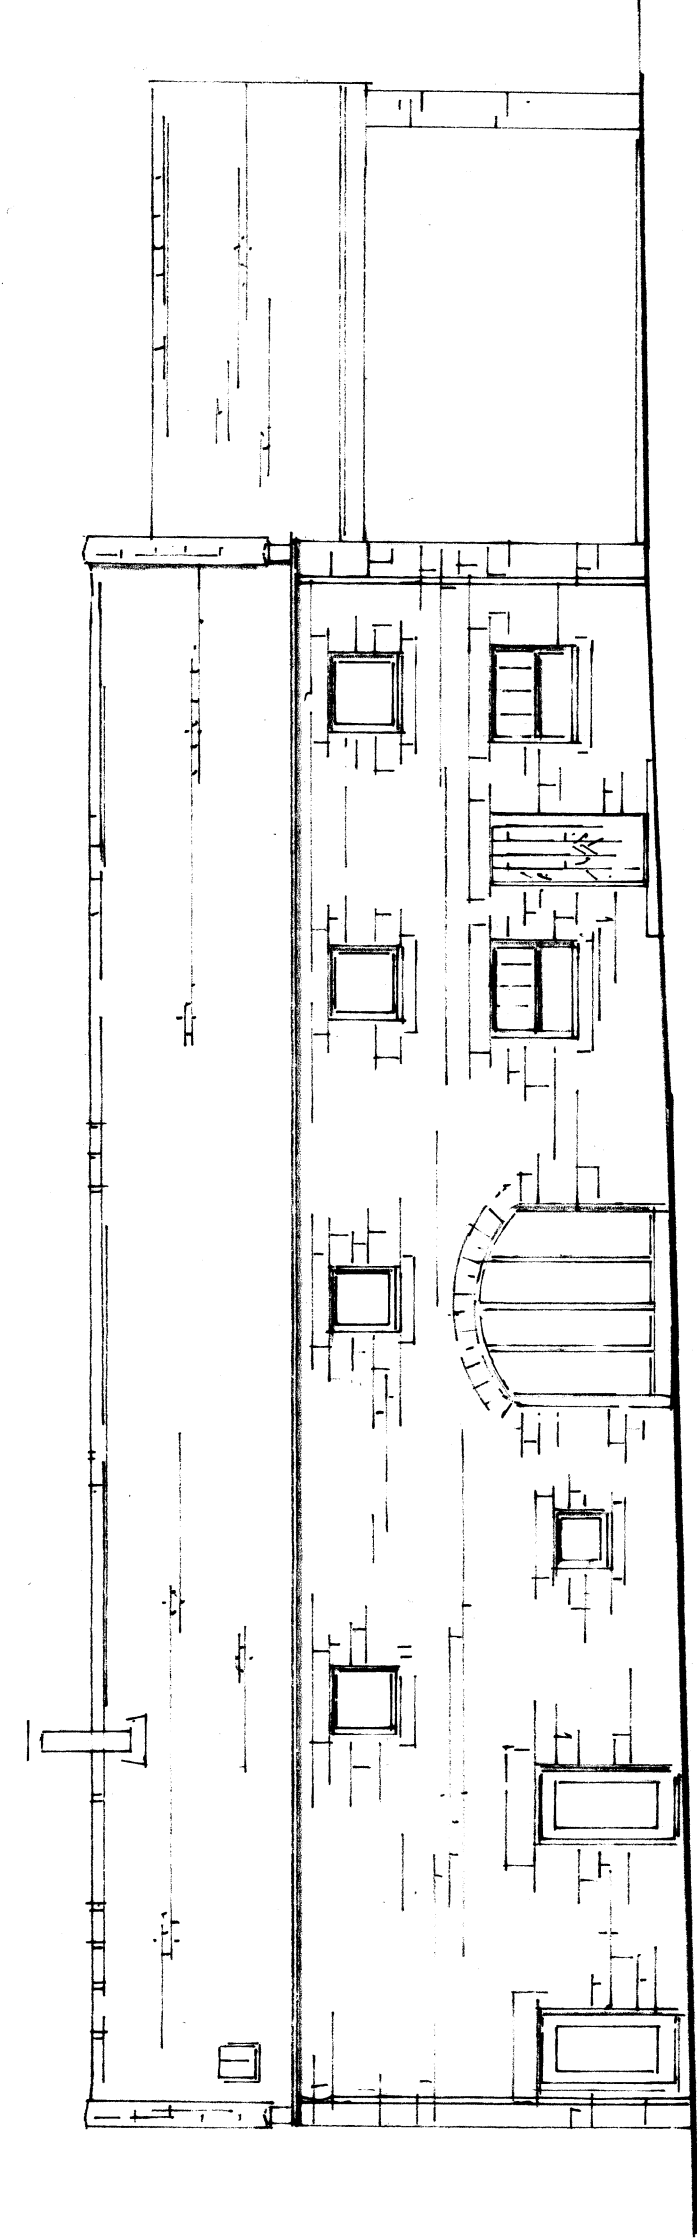

NORTH

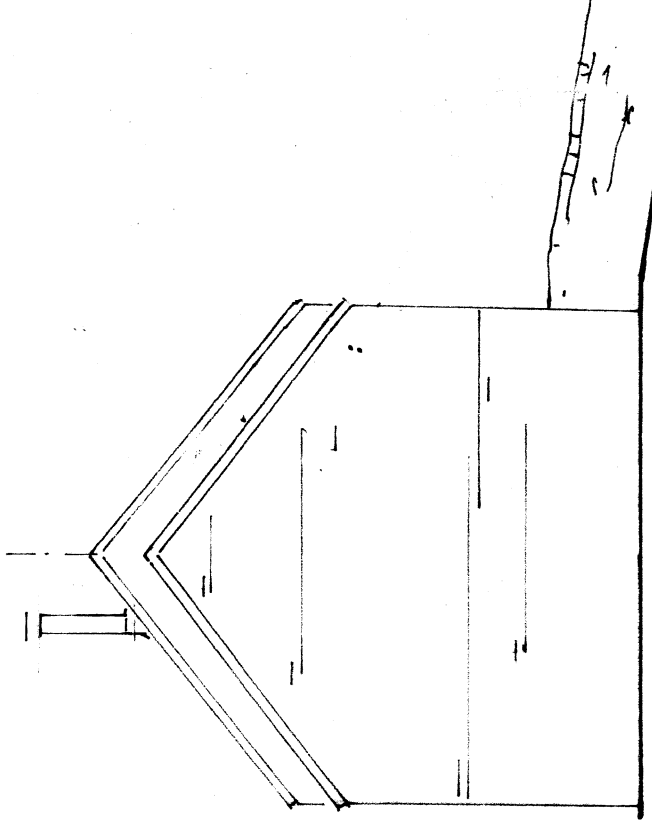


WEST

NORTH


DRAWING NO. THB 05 ELEVATIONS AS PROPOSED SCALE AT A3 1:100

PROPOSED CONVERSION OF A TRADITIONALLY BUILT AGRICULTURAL BUILDING
TO PROVIDE A TWO STOREY DETACHED DWELLING HOUSE (GPDO CLASS Q) AT
TALL ASH FARM HORTON STAFFORDSHIRE ST13 8QX

07 2026

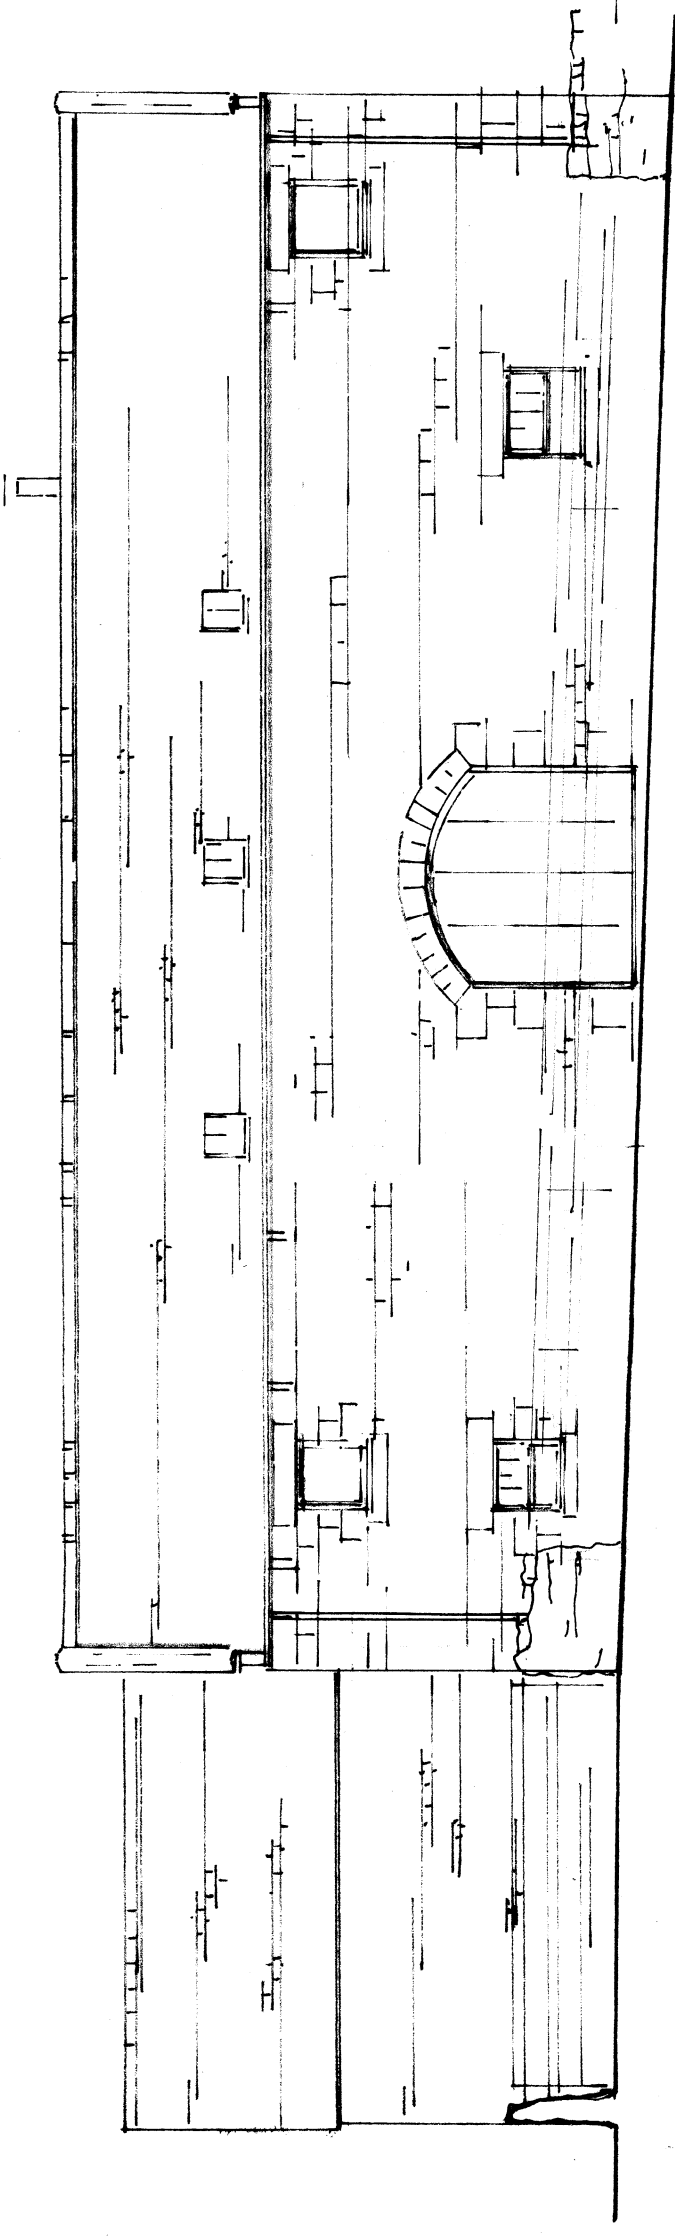

SOUTH

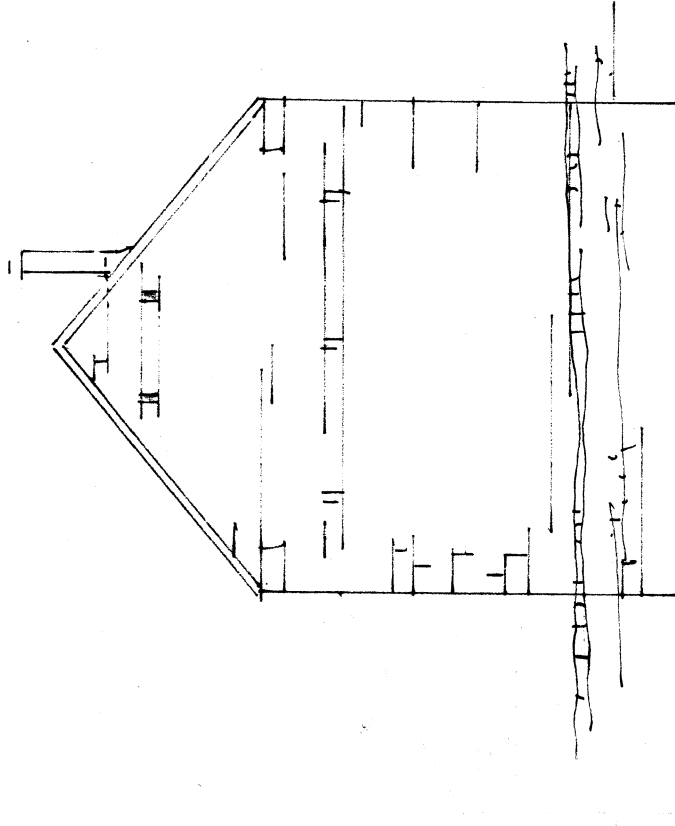

EAST