


0 5 10 m

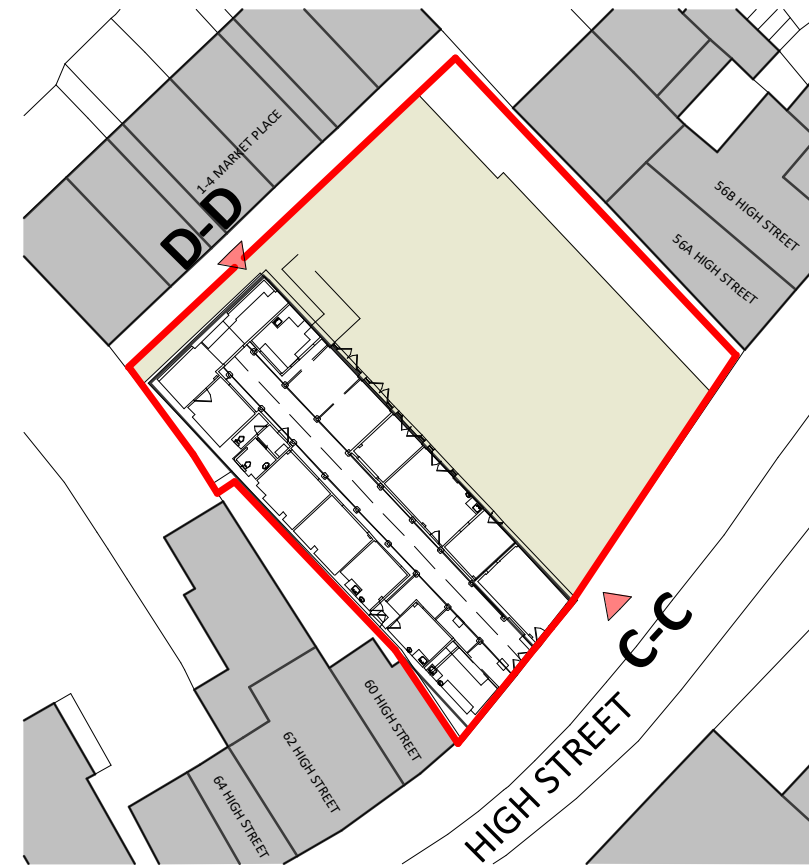


Material Key

- 1 - Dark Red PPC fretted panel
- 2 - Dark gold PPC punctured panel
- 3 - Stack-bonded buff-brickwork to planters
- 4 - Dark gold bespoke Handrails/ railings
- 5 - Painted brickwork - Grey
- 6 - Glazed doors & windows



Existing Site Elevation C-C
1 : 100

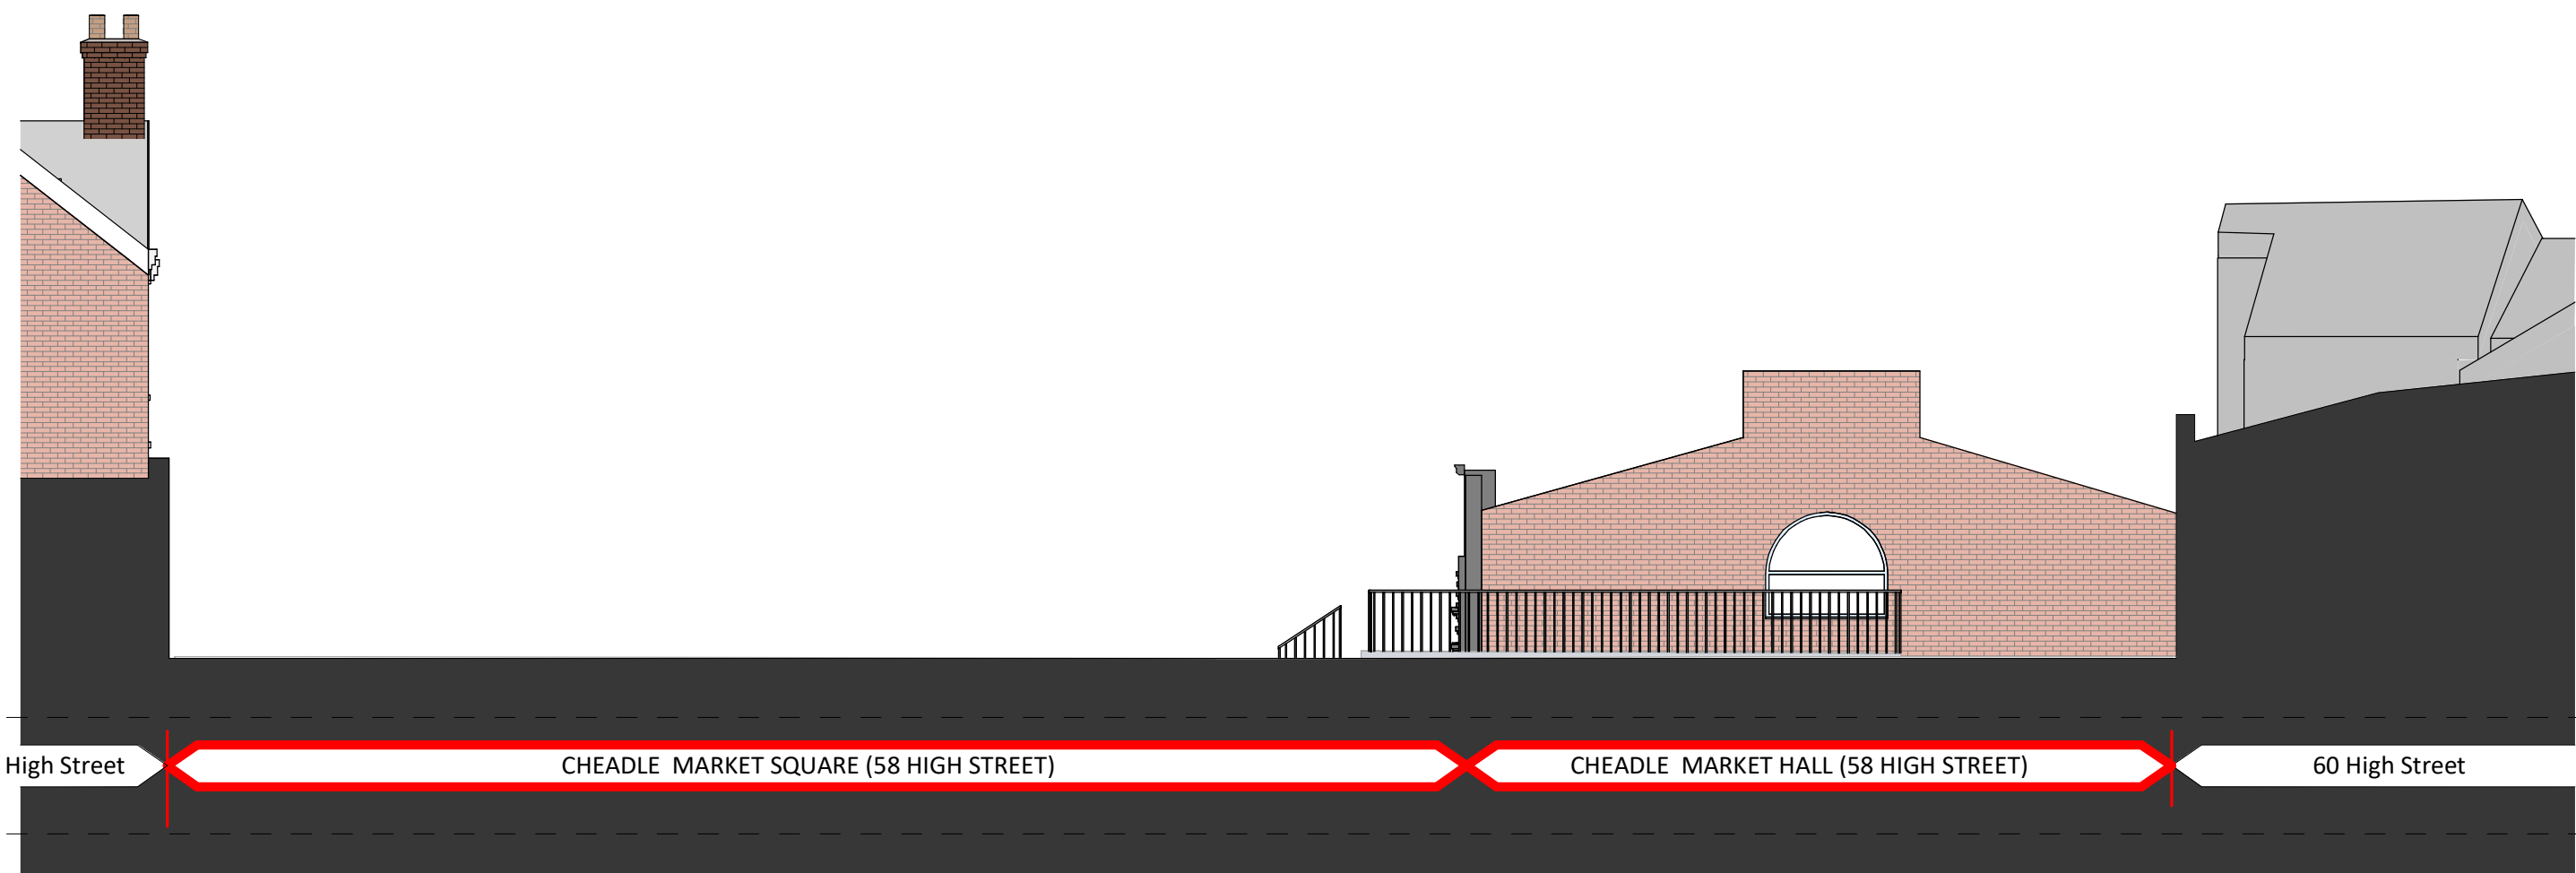

Existing Site Elevation D-D
1 : 100

PL	P23	22/07/26	Elevation Updates
PL	P22	06/07/26	Full Planning Drawing Pack
PL	P19	26/06/26	Full Planning (DRAFT)
S2	P07	17/02/26	Issue for Planning Pre-Application

STATUS	REV	DATE	DESCRIPTION	REVISED BY
CLIENT				MW
STAFFORDSHIRE MOORLANDS DISTRICT COUNCIL				GM
ORIGINATOR NO				156967

CONSULTANT
STRIDE TREGLOWN
www.stridetreglown.com

PROJECT
Cheadle Market
8 High St, Cheadle, Stoke-on-Trent ST10 1AF, UK

DRAWING TITLE
Planning - Exsting Site Elevations

SUITABILITY STATUS	SCALE
PL : PLANNING	As indicated @A2
PROJECT - ORIGINATOR - VOLUME - LEVEL - TYPE - ROLE - NUMBER	STATUS, REVISION, CLASS
156967-STL-XX-ZZ-DR-A-02003	PL_P23_ZZ