


Responsibility is not accepted for errors made by others in scaling from this drawing.
All construction information should be taken from figured dimensions only.


0mm 50mm 100mm



Planning Section A-A - Existing Site Section
1 : 100

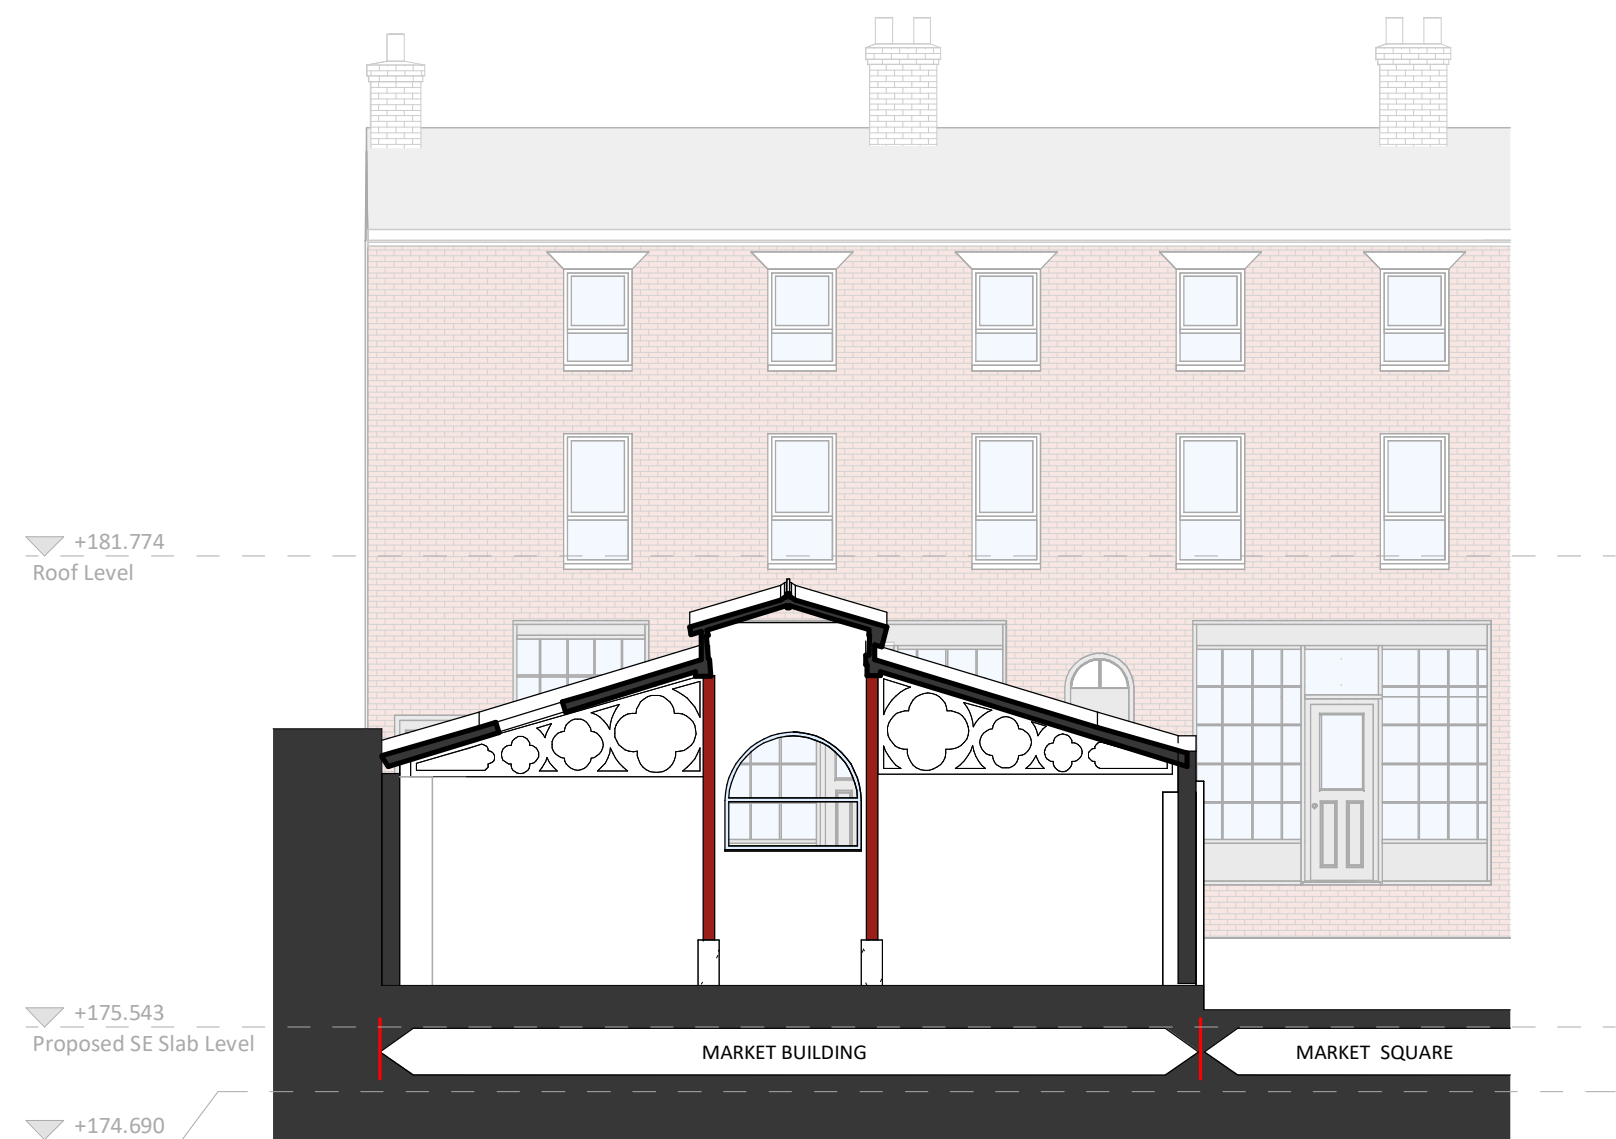

Planning Section D-D - Existing Cross Section
1 : 100

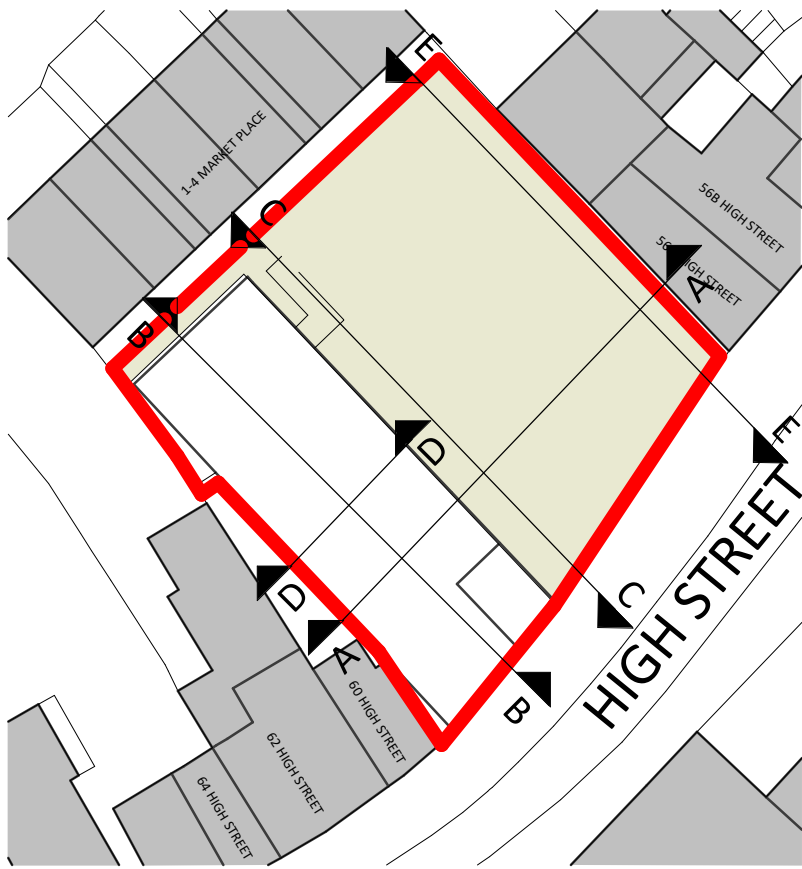

For Section CC & EE
see Sheet 02002 - Existing Elevations



Planning Section B-B - Existing Long Section
1 : 100

PL	P22	06/07/26	Full Planning Drawing Pack
STATUS	REV	DATE	DESCRIPTION
CLIENT	REVISD BY		
Staffordshire Moorlands District Council	AG		
CHECKED BY			MW
ORIGINATOR NO			156967

CONSULTANT
STRIDE TREGLOWN
www.stridetreglown.com © Stride Treglown Limited 2017
PROJECT
Cheadle Market
8 High St, Cheadle, Stoke-on-Trent ST10
1AF, UK

DRAWING TITLE
Planning - Existing Sections

SUITABILITY STATUS PL : PLANNING	SCALE As indicated @ A1
PROJECT ORIGINATOR ZONE LEVEL TYPE ROLE CLASS NUMBER 156967-STL-XX-ZZ-DR-A-ZZ-03000	REVISION P22