

Responsibility is not accepted for errors made by others in scaling from this drawing.
All construction information should be taken from figured dimensions only.



0mm 50mm 100mm




Planning Section A-A - Site Section
1 : 100



Planning Section D-D - Cross Section
1 : 100

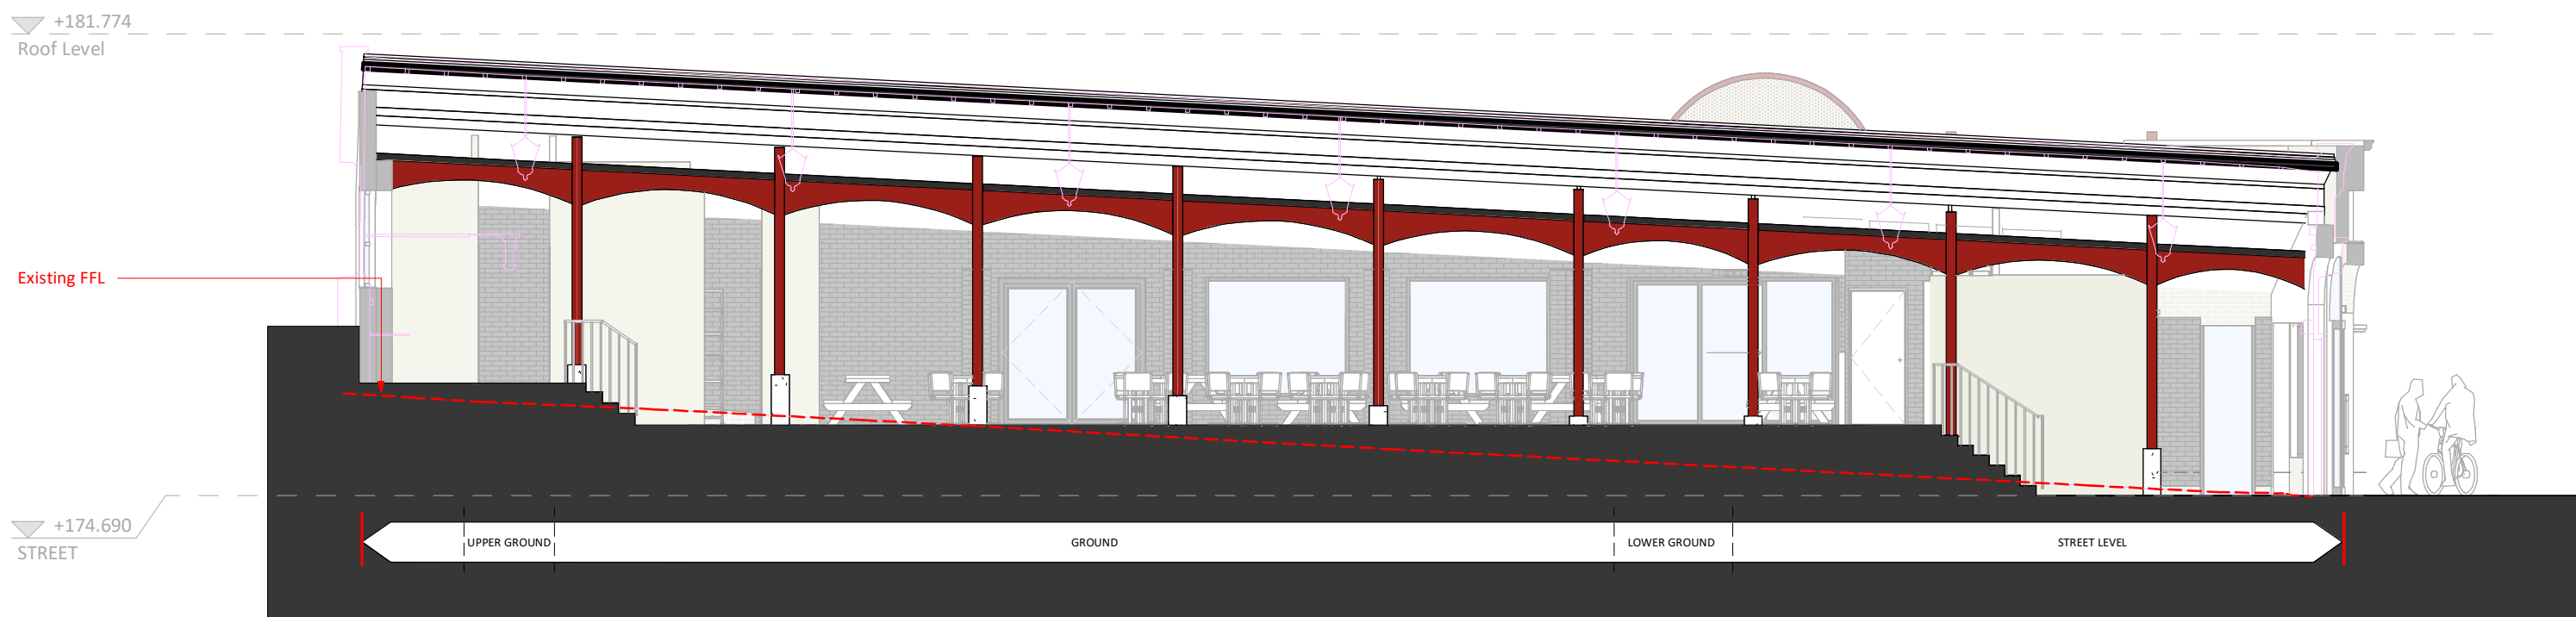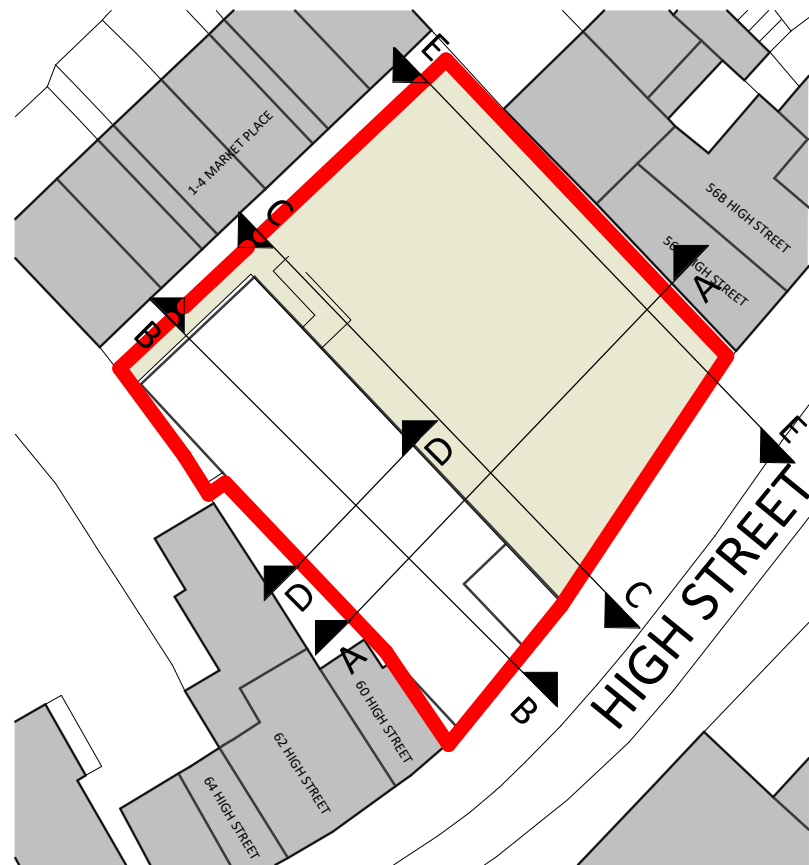

Planning Section B-B
1 : 100

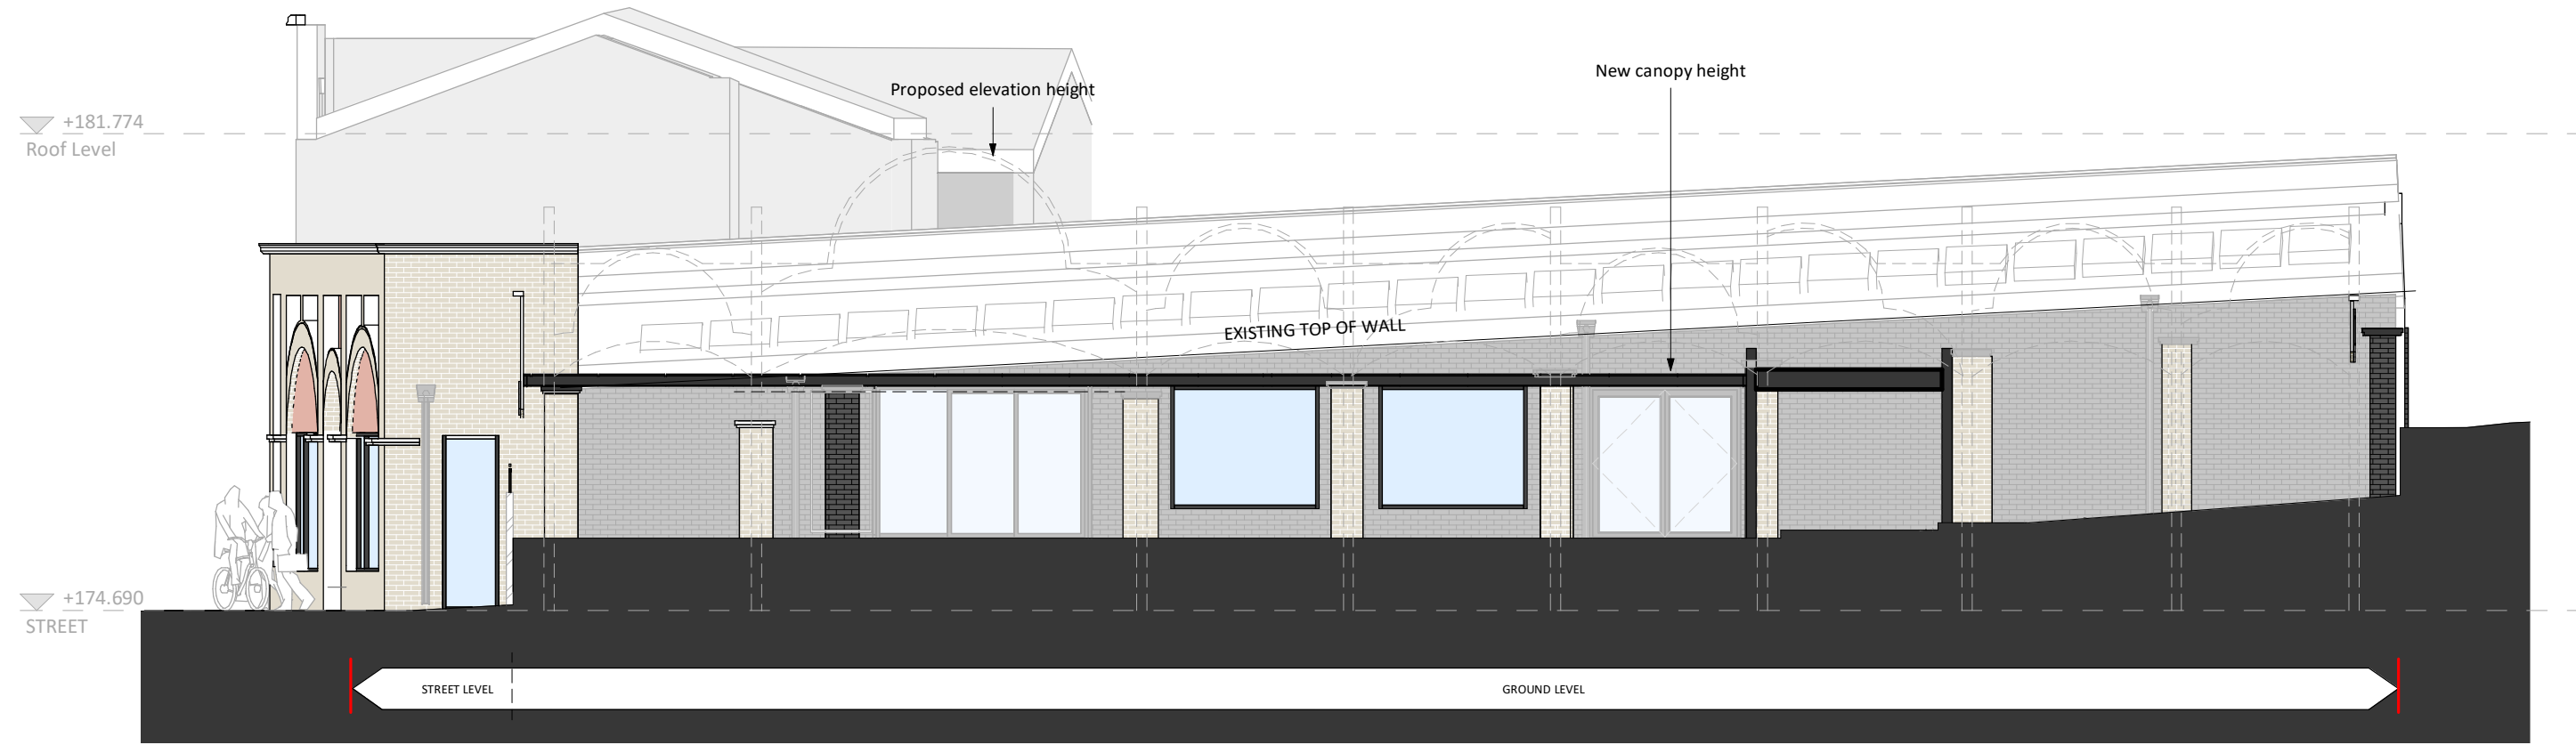

Planning Section C-C
1 : 100



Planning Section E-E
1 : 100

PL	P22	06/07/26	Full Planning Drawing Pack	
PL	P19	26/06/26	Full Planning (DRAFT)	
S0	P09	06/03/26	WIP - Stage 2	
S2	P07	17/02/26	Issue for Planning Pre-Application	
STATUS	REV	DATE	DESCRIPTION	REVISED BY
CLIENT				AG
Staffordshire Moorlands District Council				CHECKED BY MW
				ORIGINATOR NO 156967

CONSULTANT
STRIDE TREGLOWN
www.stridetreglown.com © Stride Treglown Limited 2017
PROJECT
Cheadle Market
8 High St, Cheadle, Stoke-on-Trent ST10 1AF, UK

DRAWING TITLE
Planning - Proposed Sections

SUITABILITY STATUS PL : PLANNING	SCALE As indicated @ A1
PROJECT ORIGINATOR ZONE LEVEL TYPE ROLE CLASS NUMBER 156967-STL-XX-ZZ-DR-A-ZZ-03001	REVISION P22