



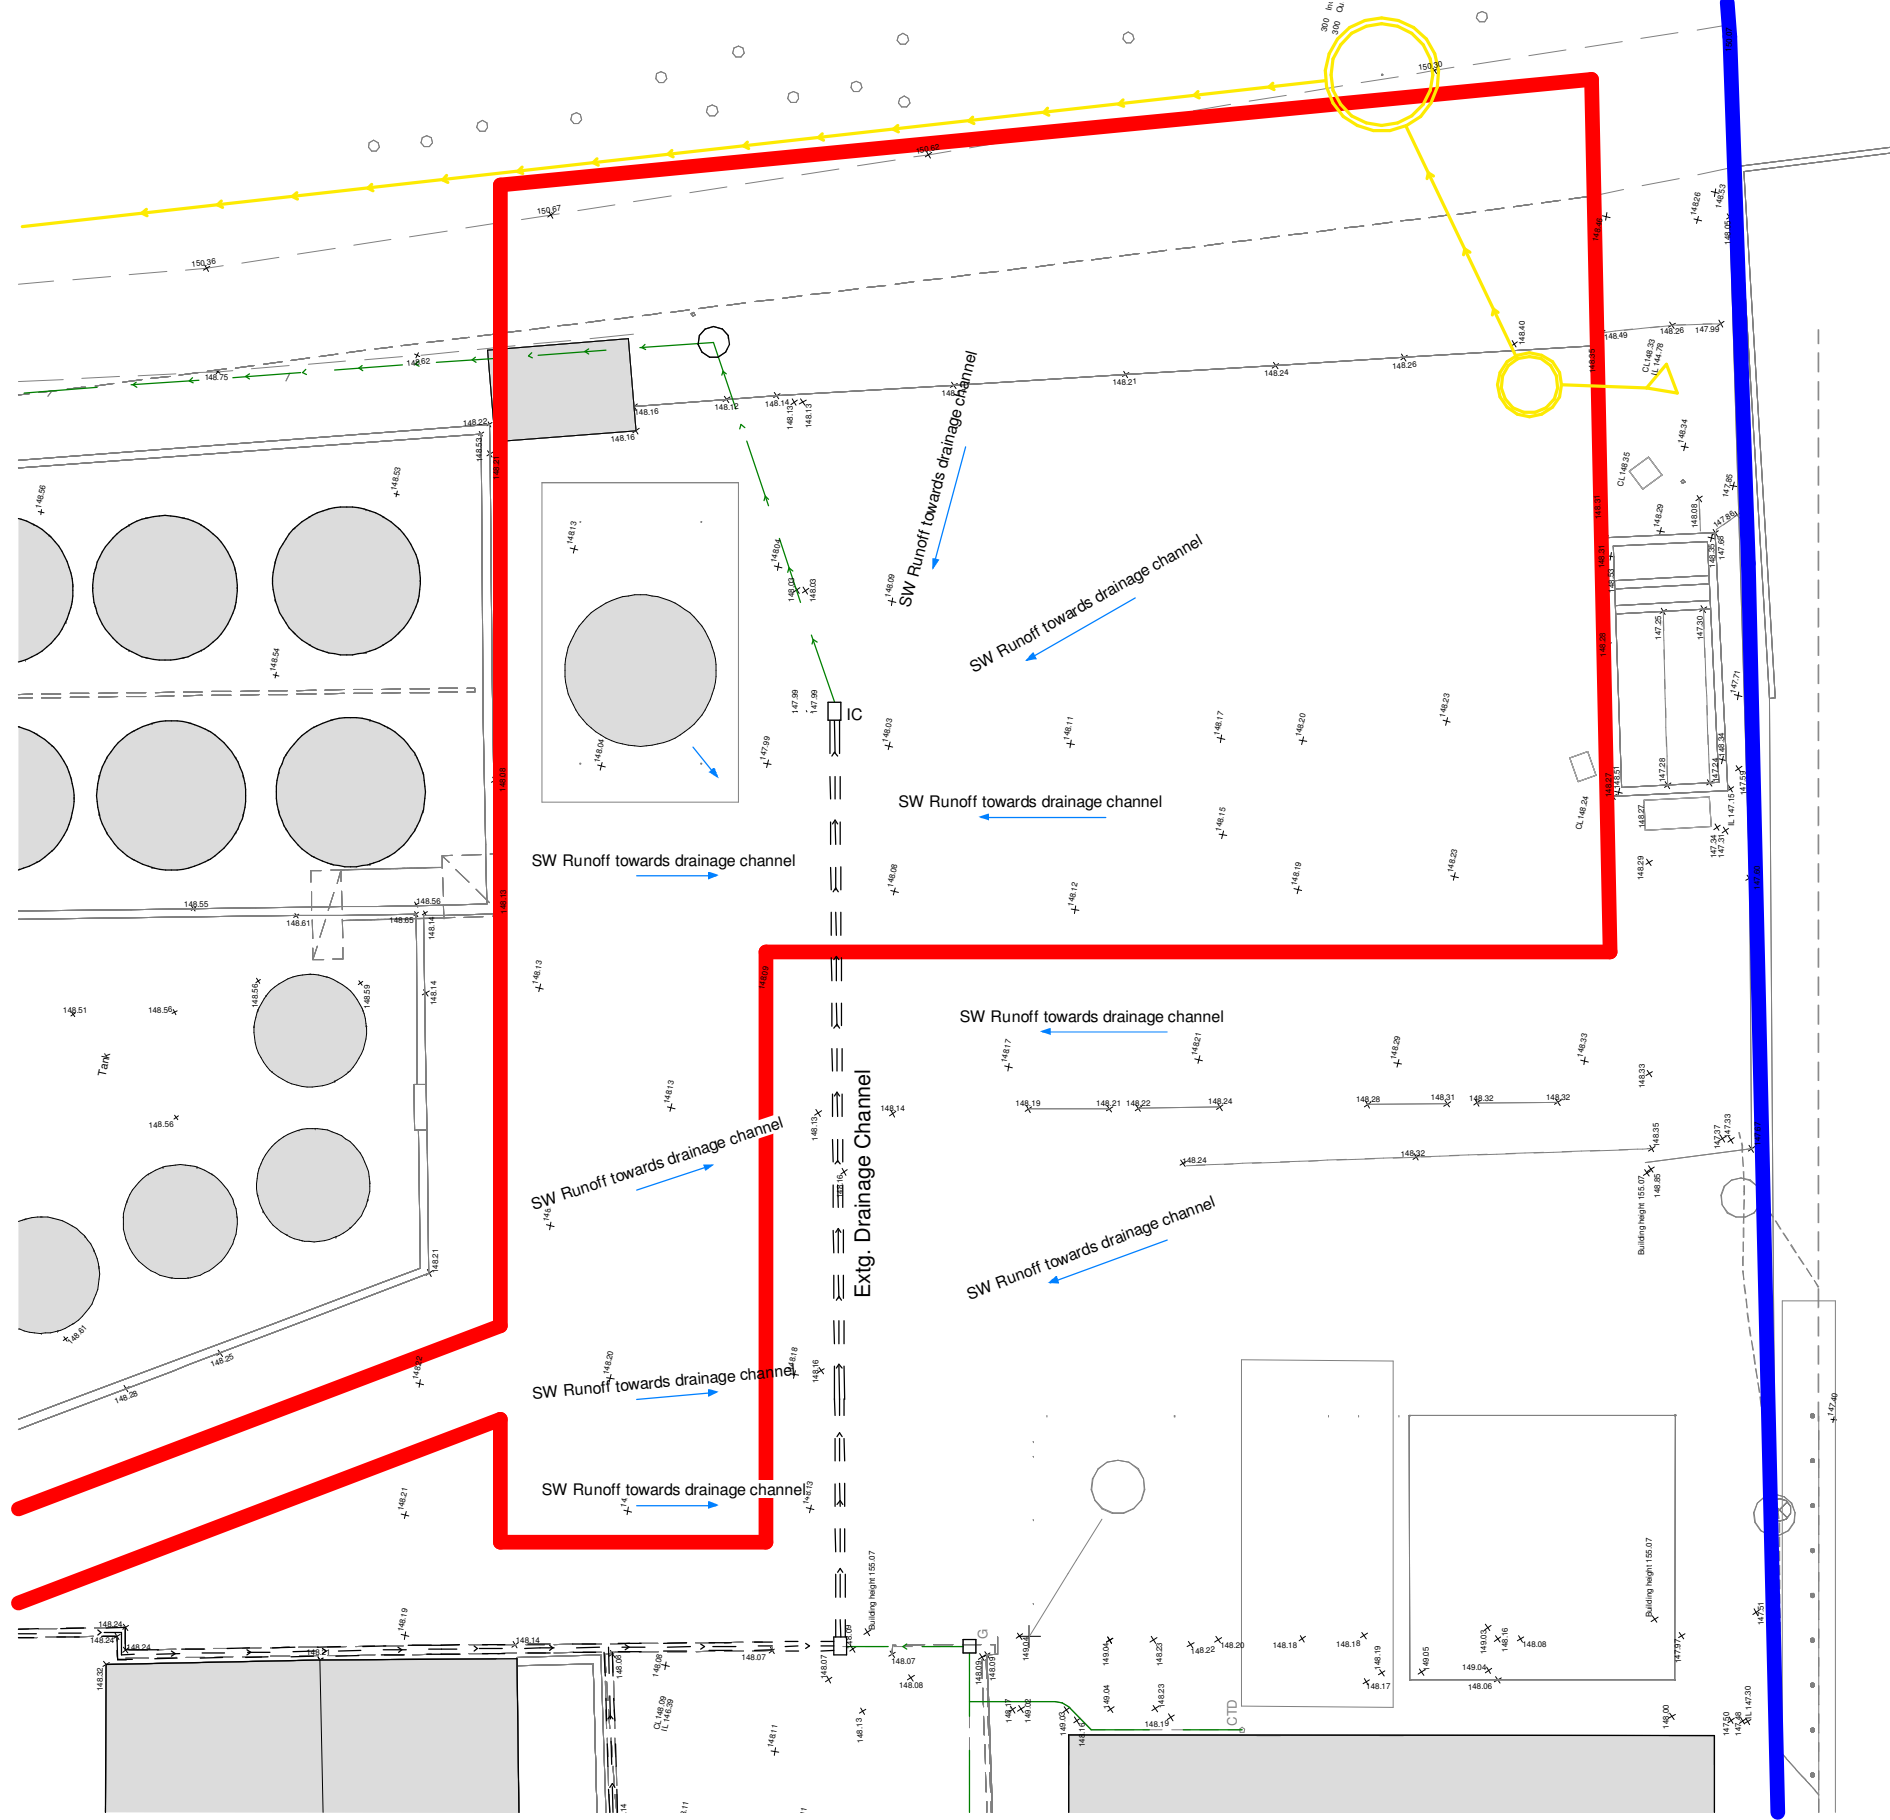

- Key:**
- Site Boundary
 - Application Boundary
 - Existing Effluent Drainage
 - Existing Surface Water Drainage
 - Existing Surface Water Runoff
 - Proposed Surface Water Drainage
 - Existing Foul Water Drainage

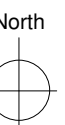

P01	2026.07.22	LA	Surface water drainage strategy demonstrated for planning application submission.						
Rev	Date	Drawn	Description						
Client CRODA			Project		Scale	Size	Drawn	Chk'd	
			Fire Water Tank		1:200	A3	LA	MM	
			Barnfield Road, Leek ST13 5QJ		Status				
			Title		Drawing Ref				
			Existing Drainage Strategy		2607 - CTD - XX - XX - DR - A - 010 - P01				