




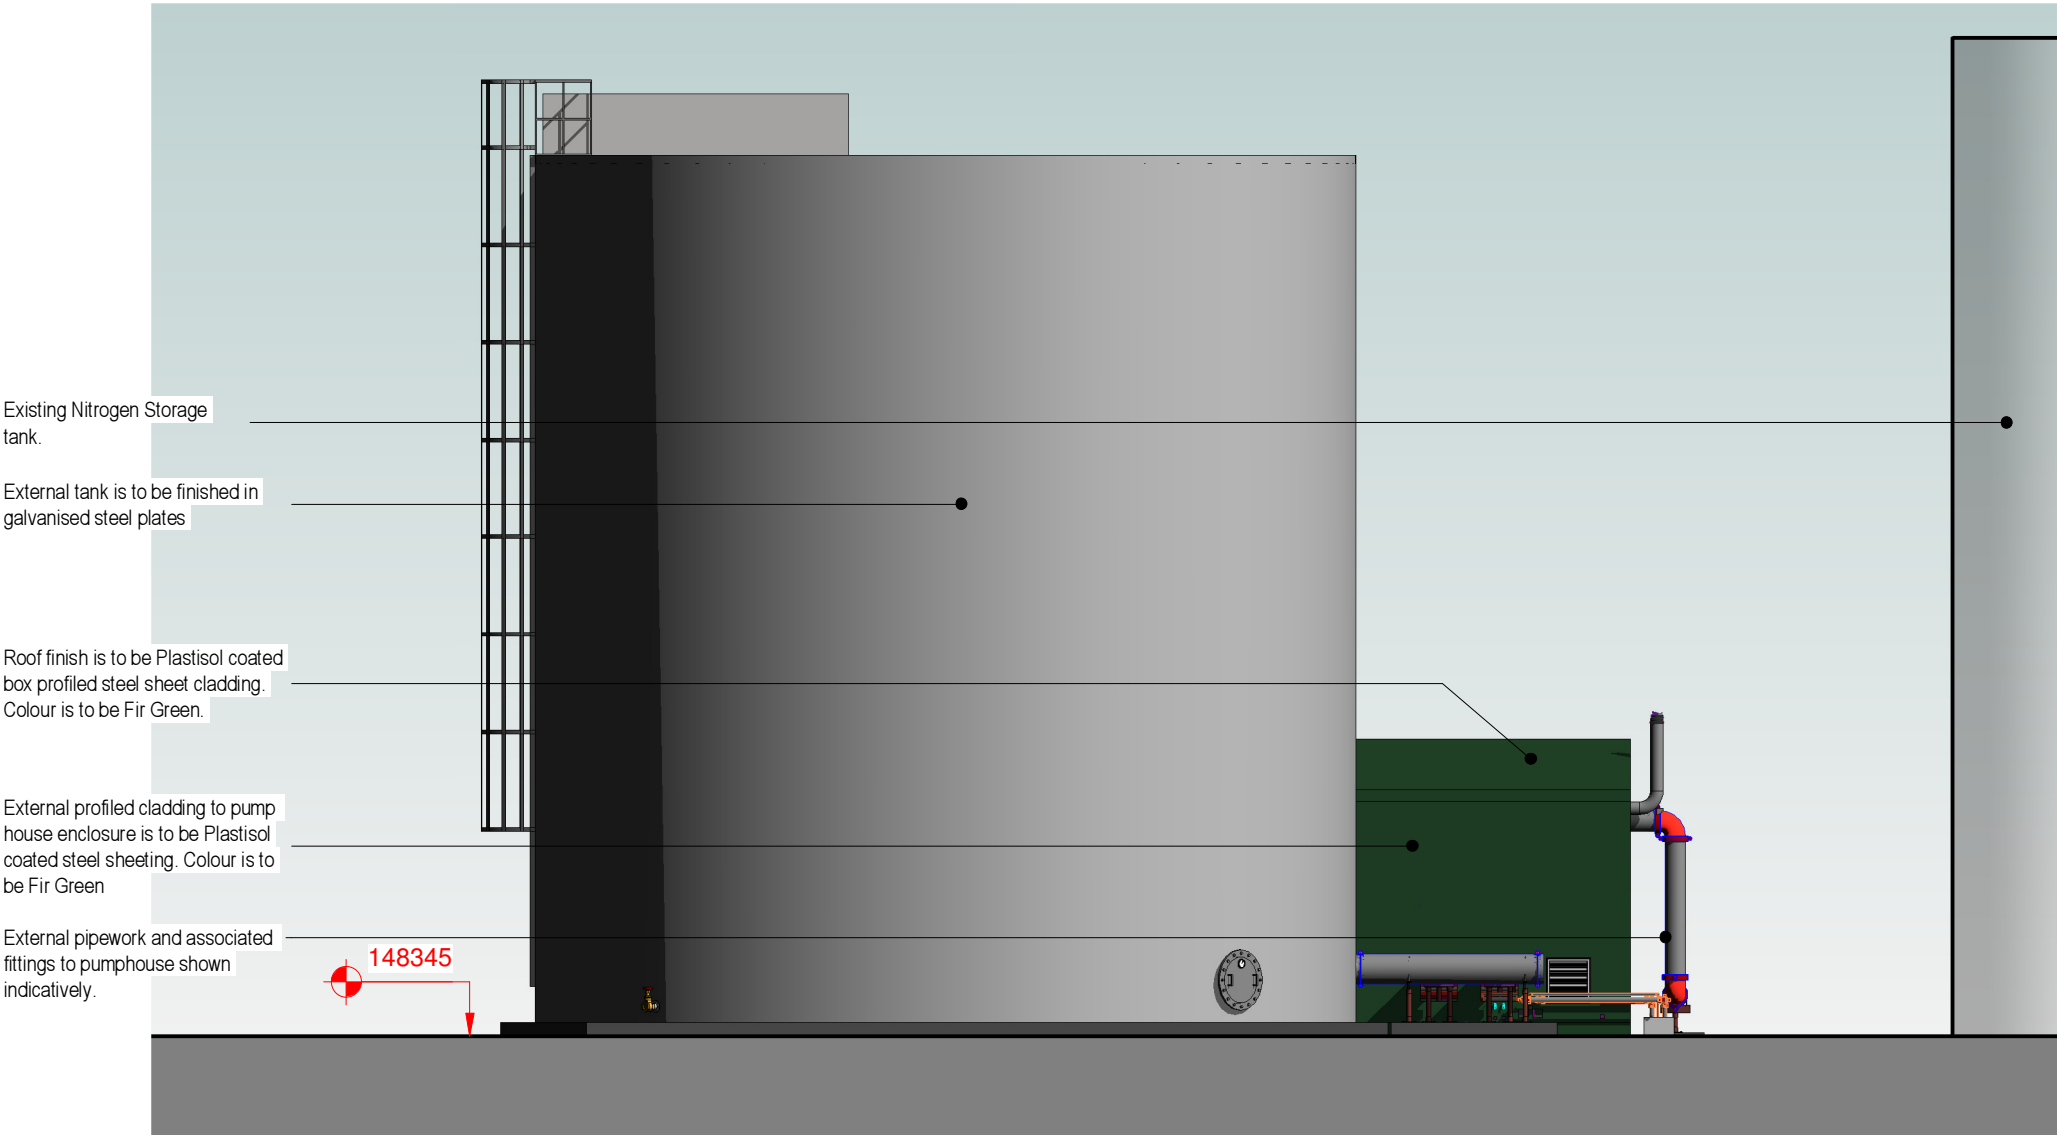


Elevation A as Proposed
1 : 100

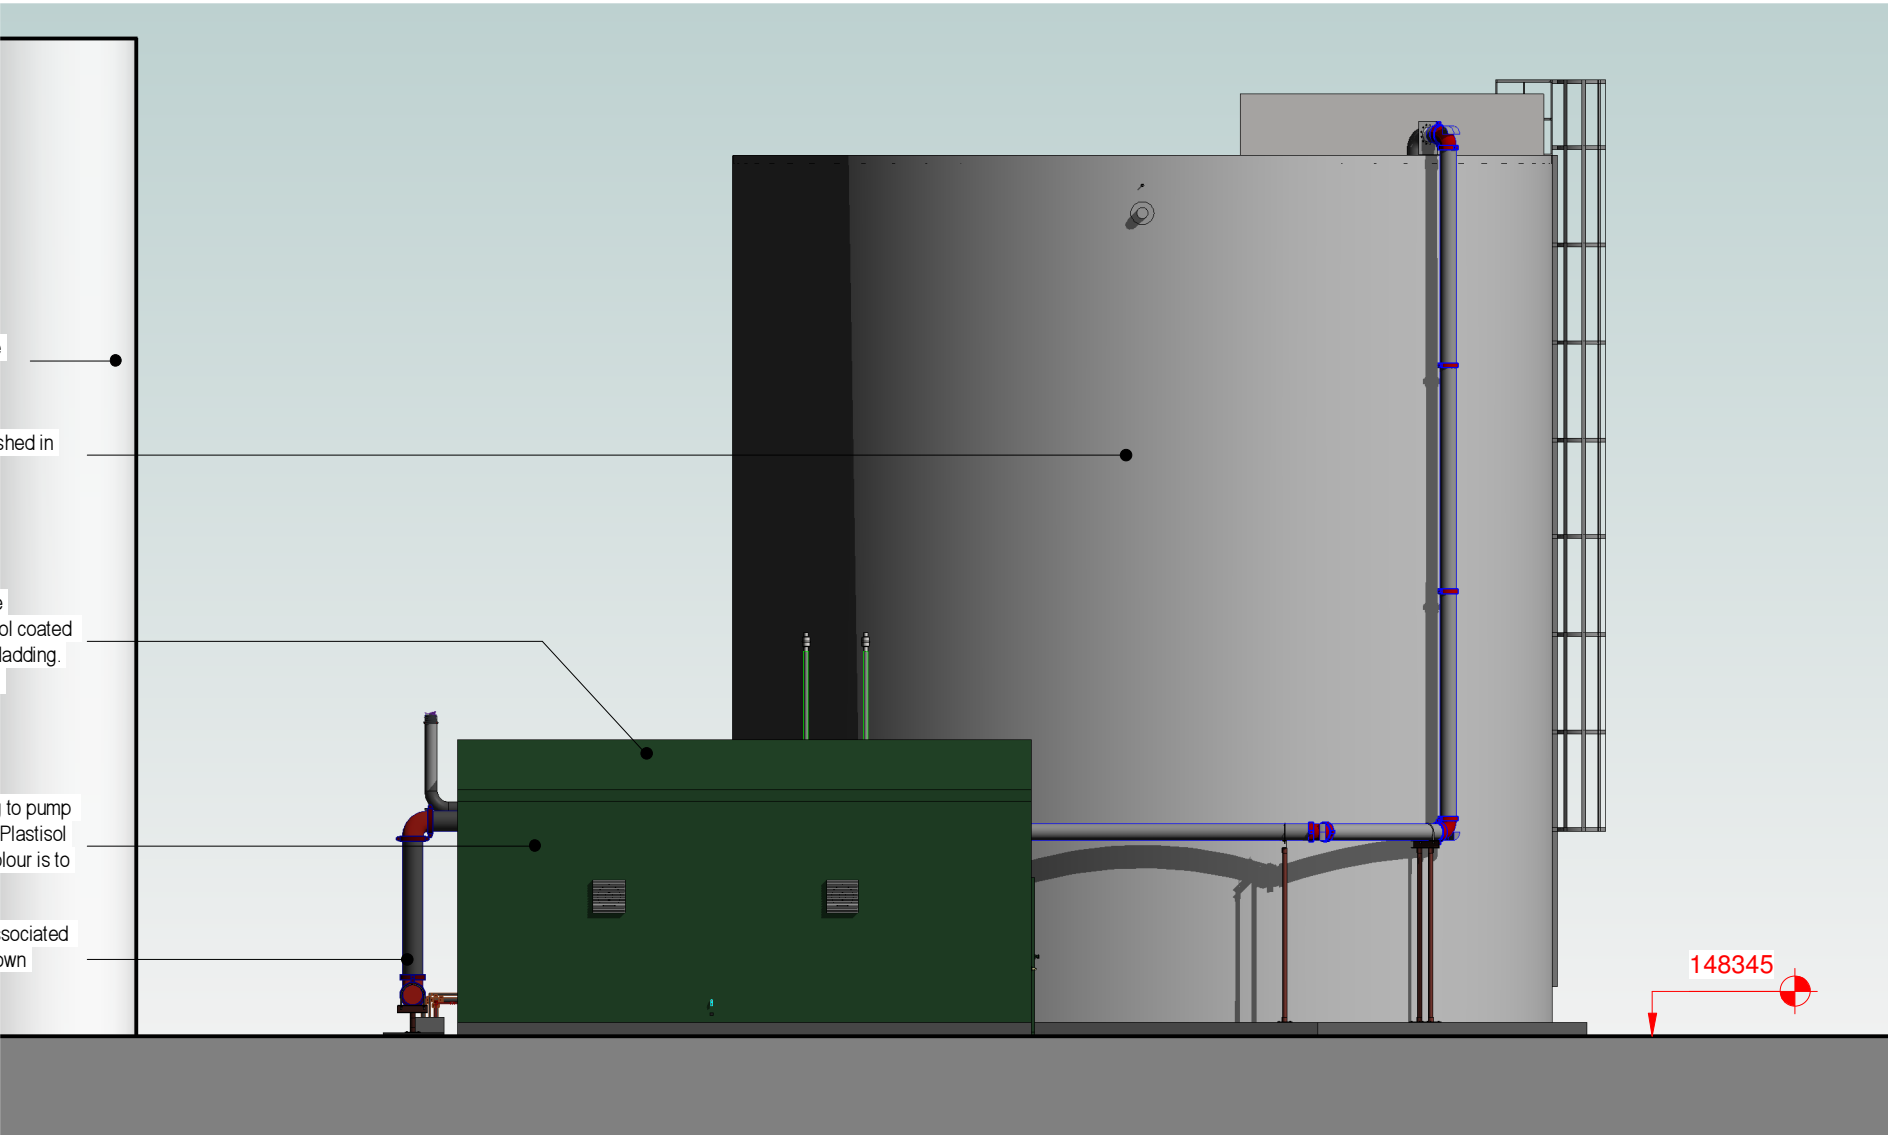

Elevation C as Proposed
1 : 100

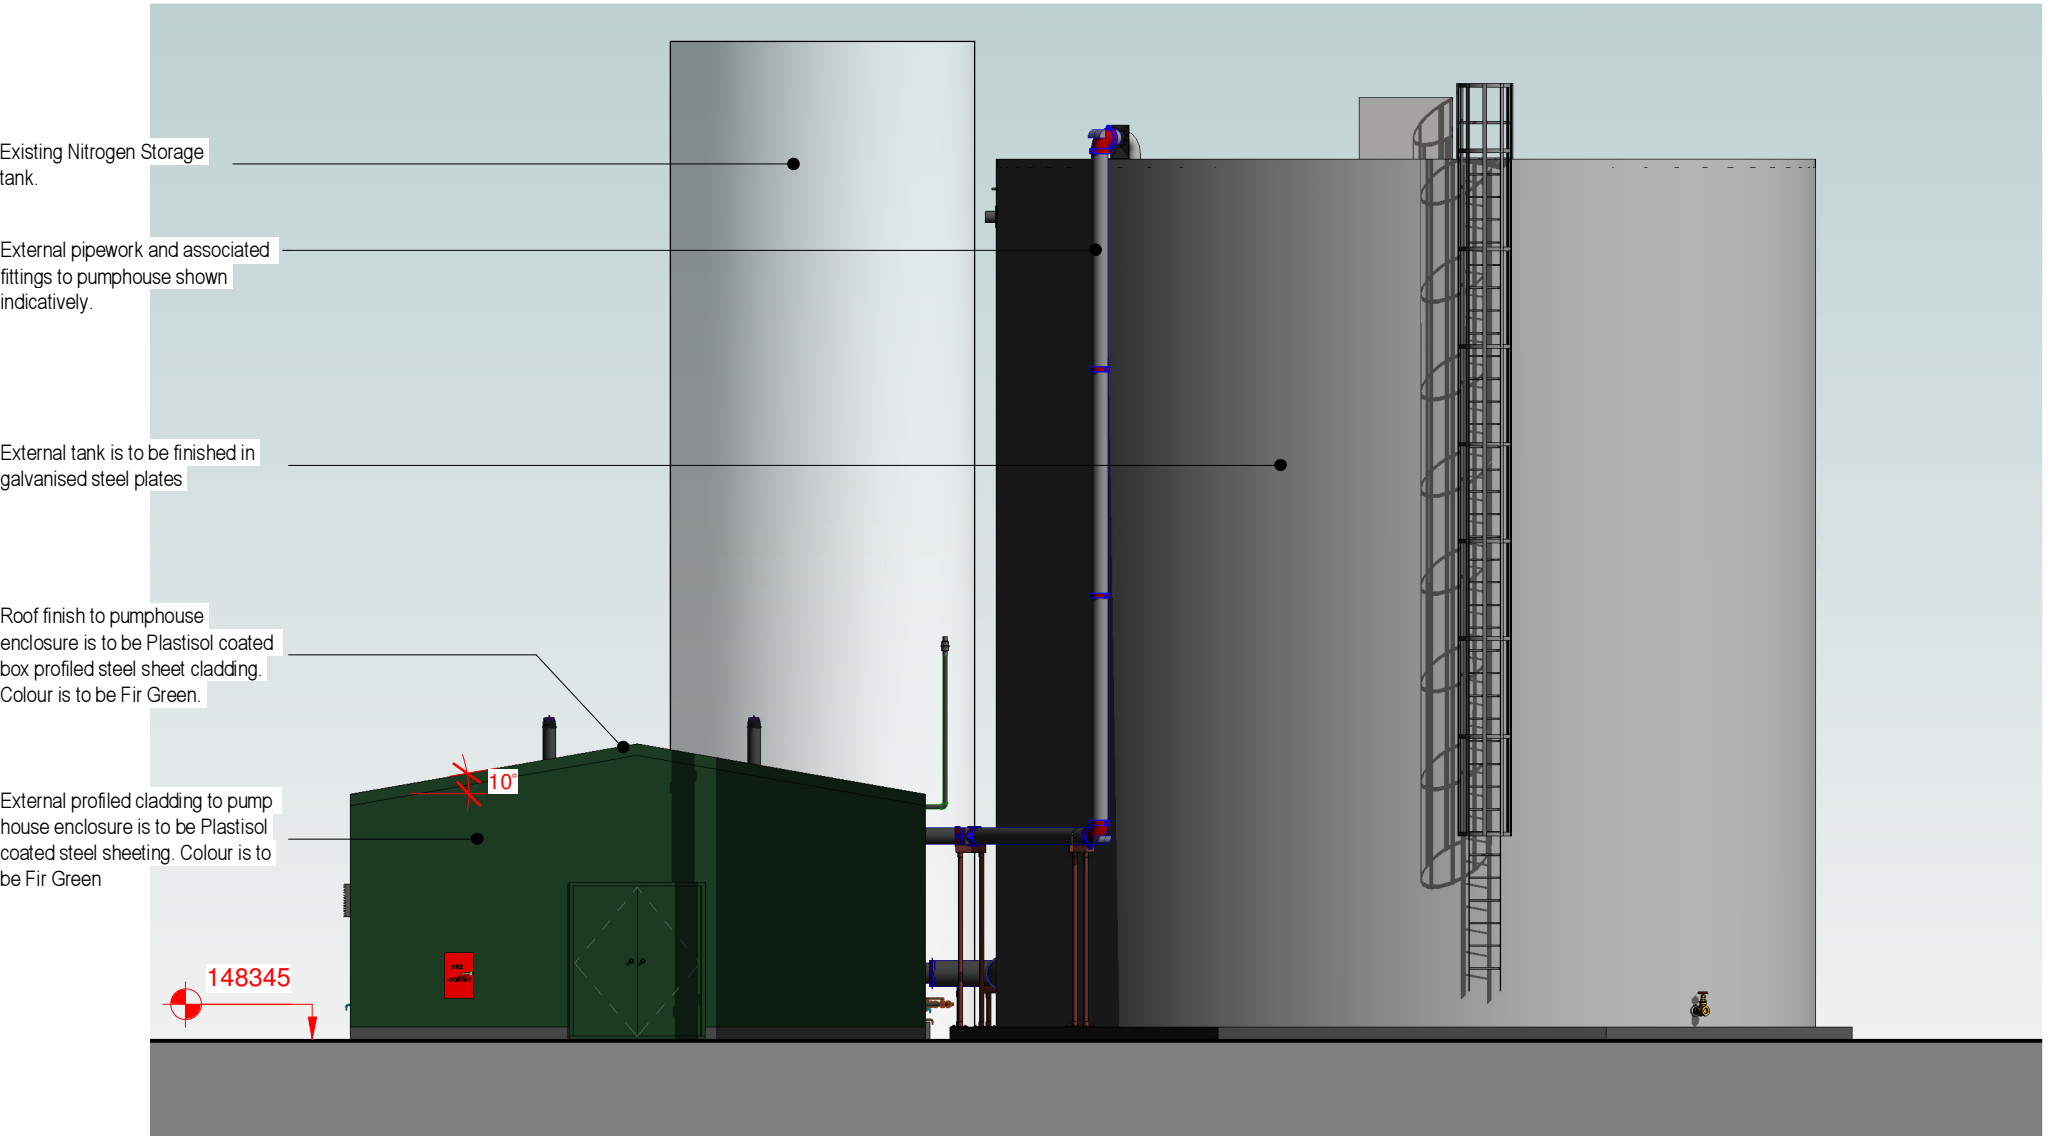

Elevation B as Proposed
1 : 100

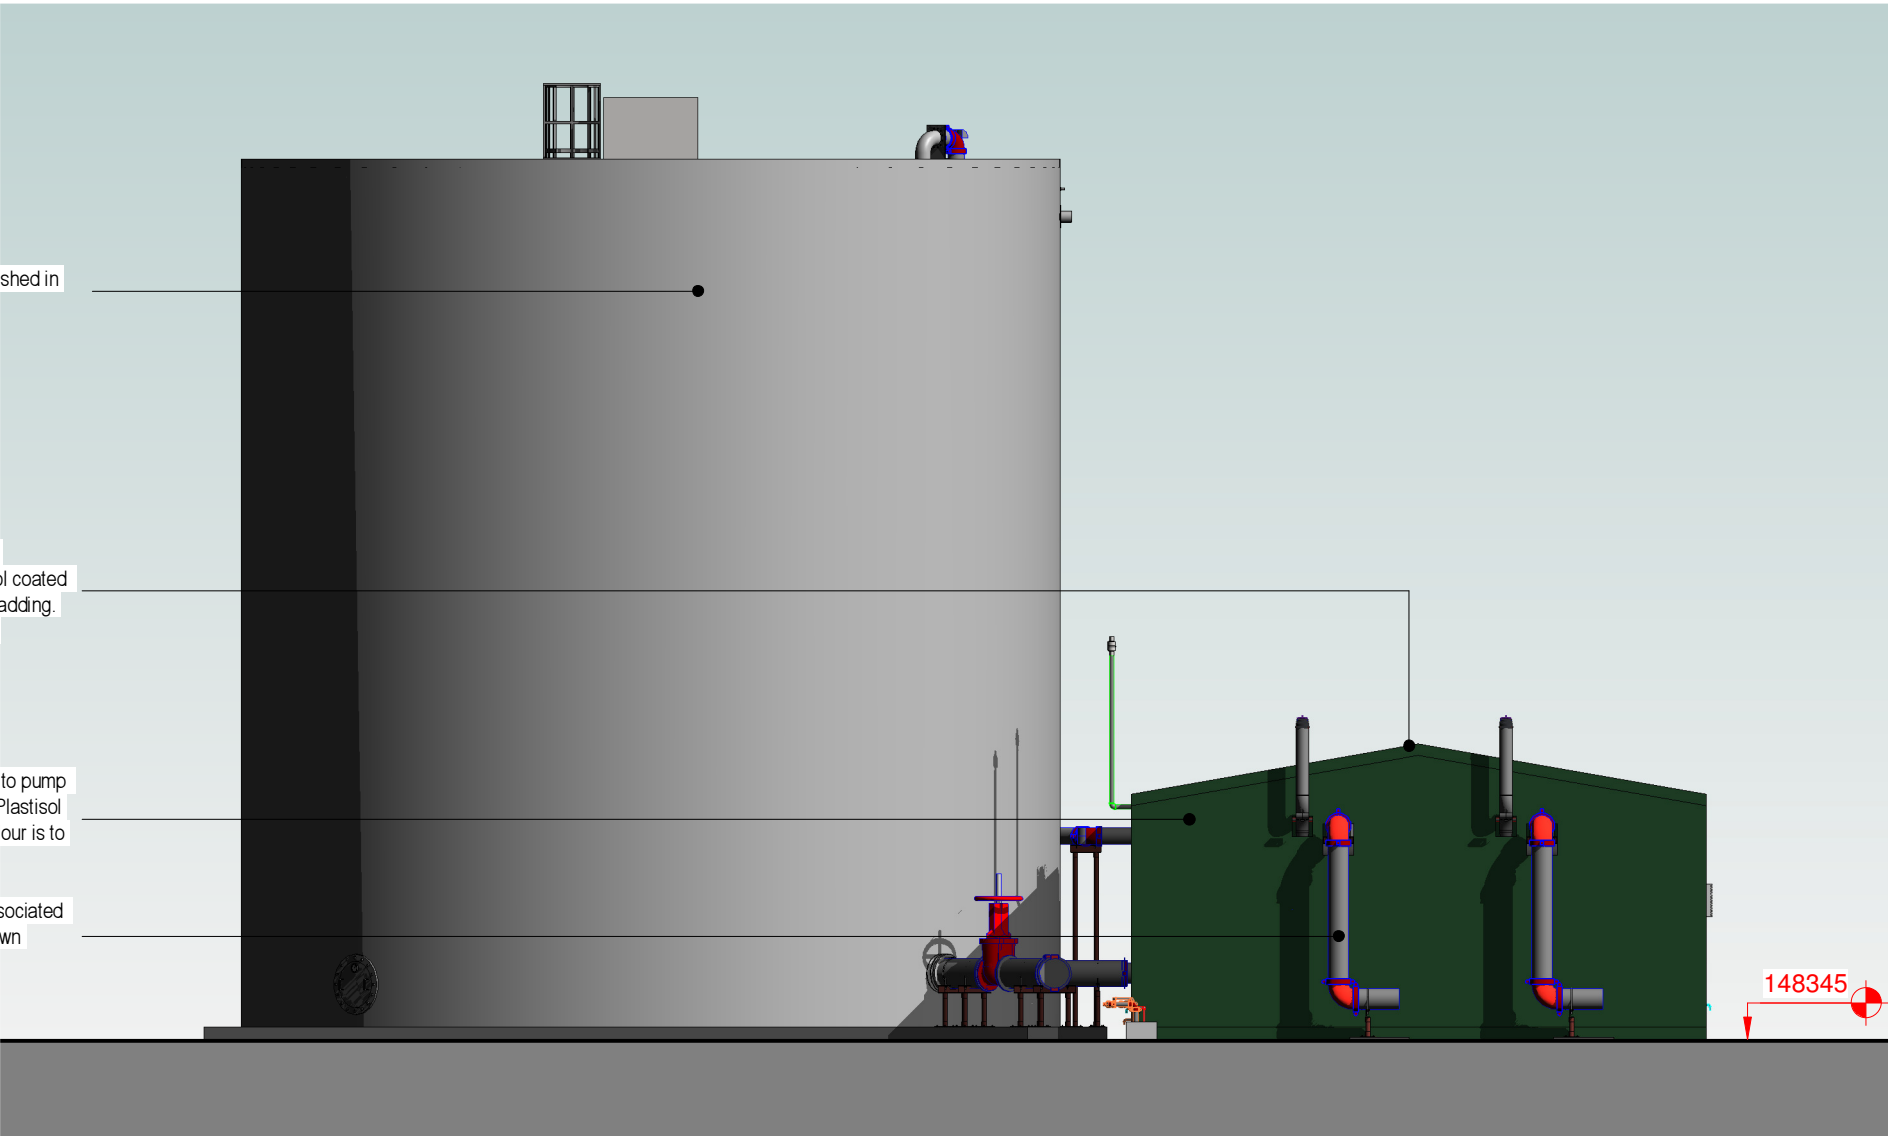

Elevation D as Proposed
1 : 100



P02	2026.07.10	LA	Planning issue - New Full Application.
P01	2026.04.01	LA	Planning issue for NWA.
Rev	Date	Drawn	Description

Client CRODA	Project Fire Water Tank Barnfield Road, Leek ST13 5QJ		Scale 1 : 100	Size A2	Drawn LA	Chkd MM
	Title Elevations as Proposed		Status PLANNING ISSUE			
			Drawing Ref 2607 - CTD - XX - ZZ - DR - A - 006 - P02			

ctdarchitects

Clerk Bank House
Clerk Bank
LEEK
Staffordshire
ST13 5HE
t : 01538 373477
f : 01538 386503
e : info@ctdarchitects.co.uk
w : www.ctdarchitects.co.uk

- ctd architects © 2026
- This drawing is copyright.
 - All dimensions to be checked on site before proceeding.
 - Contractor must notify the architect of any discrepancies before proceeding.
 - Contractor to check/adjust dimensions of new work to suit existing conditions. Do not assume existing structure or details are plumb, square or level.
 - All drawings to be read in conjunction with all other consultants drawings and specs.