© COPYRIGHT - No part of this drawing is to be reproduced without permission.

ORIGINAL DRAWING SIZE - A0

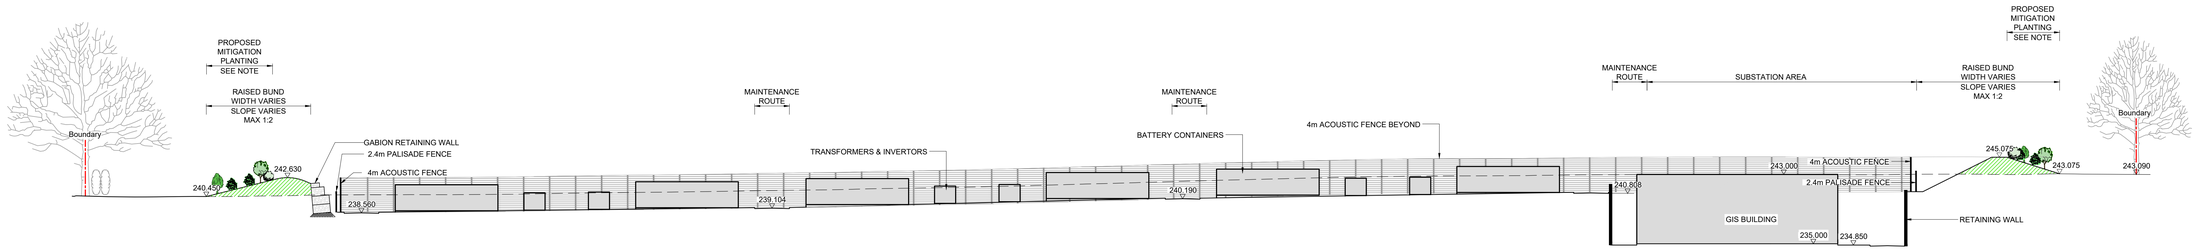

BUND CROSS SECTION A-A

SCALE 1:250

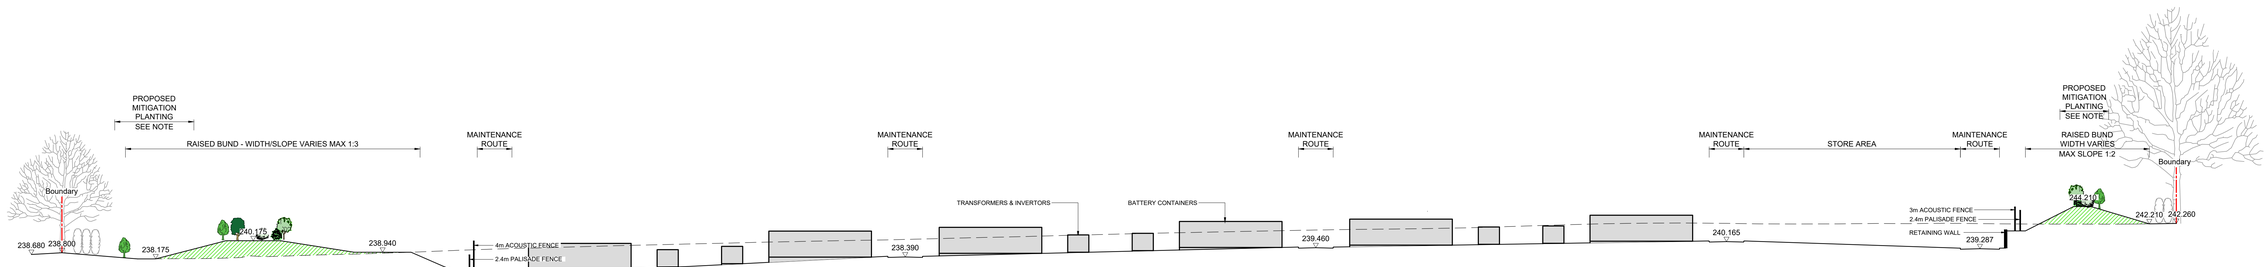

BUND CROSS SECTION B-B

SCALE 1:250

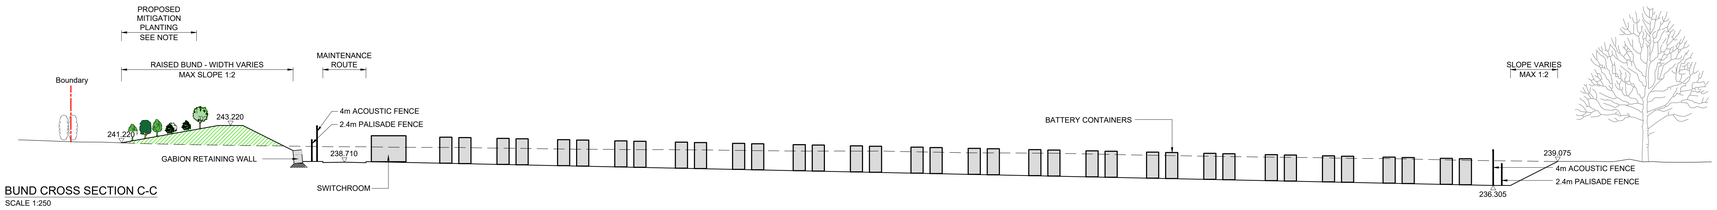

BUND CROSS SECTION C-C

SCALE 1:250

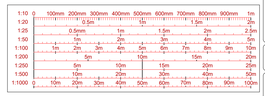

NOTES:

MITIGATION PLANTING

ALL PROPOSED LANDSCAPE TREATMENTS SHOWN AT YR 1 GROWTH.

FOR FURTHER DETAILS REFER TO STEPHENSON HALLIDAY DRAWINGS:

CELDC-SH-ELS-DR-LS-001
CELDC-SH-ELS-DR-LS-003
CELDC-SH-ELS-DR-LS-004
CELDC-SH-ELS-DR-LS-005

Signed for Revision: E

Author:	ALLAN WOOD
Checker:	GARY TABNER
Approver:	BINITH FRANCIS

VERSION	DRAWN BY	CHECKED BY	APPROVED BY	DATE
E	AW	GT	BF	03/08/2026

SECTIONS UPDATED

DRAWING STATUS: PLANNING

AMERESCO Green • Clean • Sustainable

GUILDFORD:
Ranger House, Walnut Tree Close, Guildford, GU1 4UL
LONDON:
Halkin Building, 4th Floor, 1-2 Paris Garden, London, SE1 8ND
Tel: 020 3542 8300
Fax: 020 3542 8301
ameresco.com

CLIENT: ATLANTIC GREEN

CLIENT PROJECT REF: 3001816

SITE ADDRESS: C&S ENERGY BESS

DRAWING TITLE: C&S ENERGY BESS

SITE CROSS SECTIONS
SHEET 2 OF 3

SCALE: 1:250 (Original Size A0)

DWG: ****

DRAWN BY: AW

DRAWING NUMBER: 00 CELLARHEAD-D-115

REVISION: E