

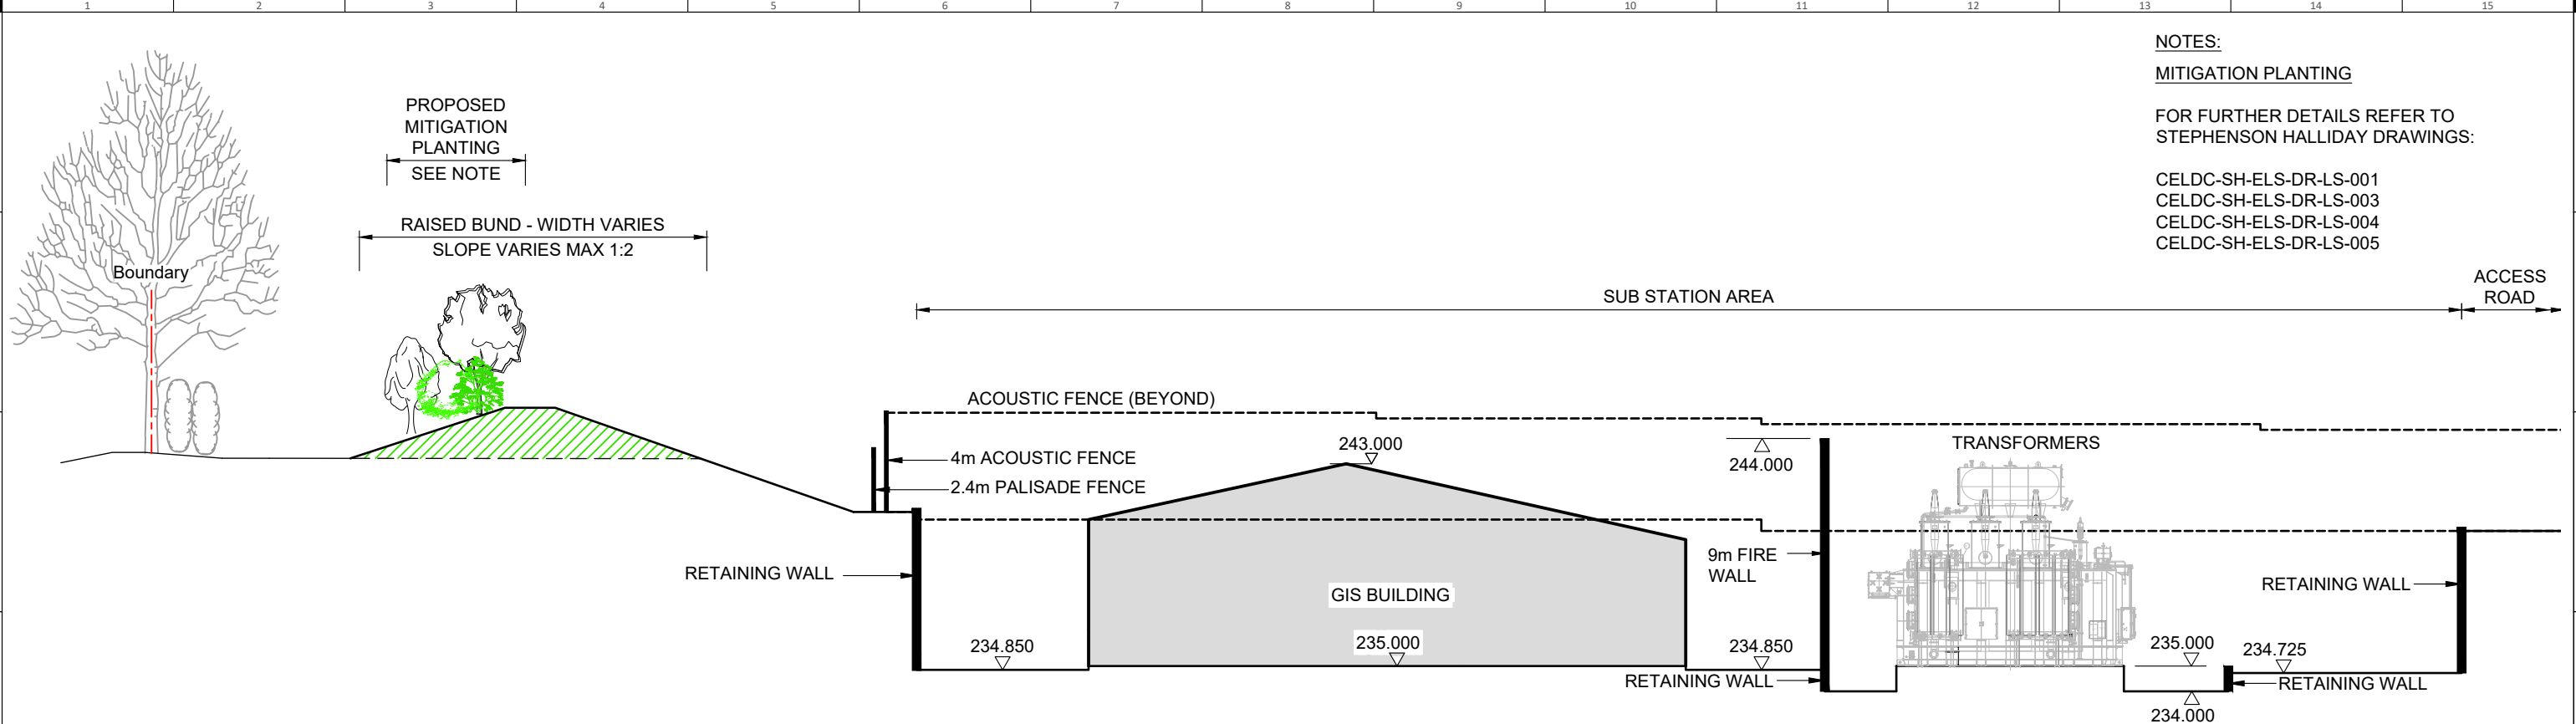


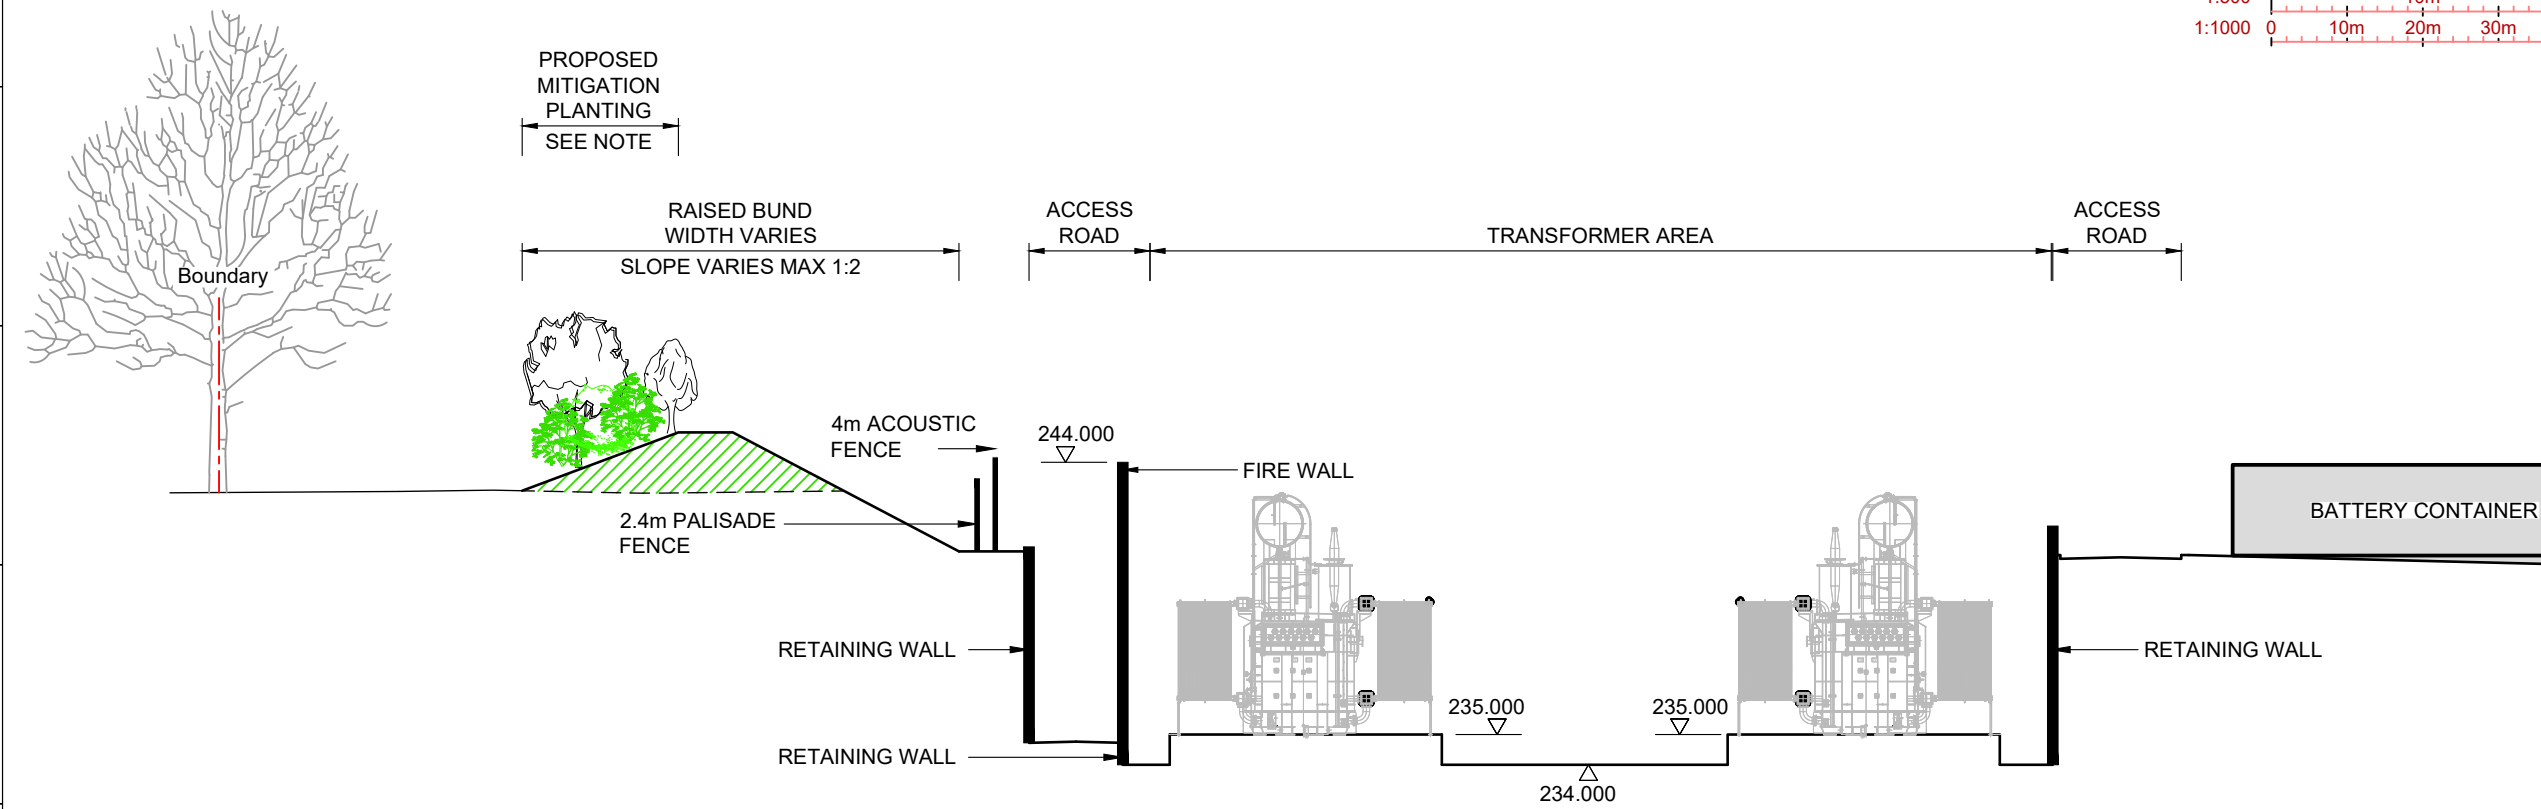

NOTES:
MITIGATION PLANTING
FOR FURTHER DETAILS REFER TO
STEPHENSON HALLIDAY DRAWINGS:

CELDC-SH-ELS-DR-LS-001
CELDC-SH-ELS-DR-LS-003
CELDC-SH-ELS-DR-LS-004
CELDC-SH-ELS-DR-LS-005

BUND CROSS SECTION A - A
SCALE 1:250

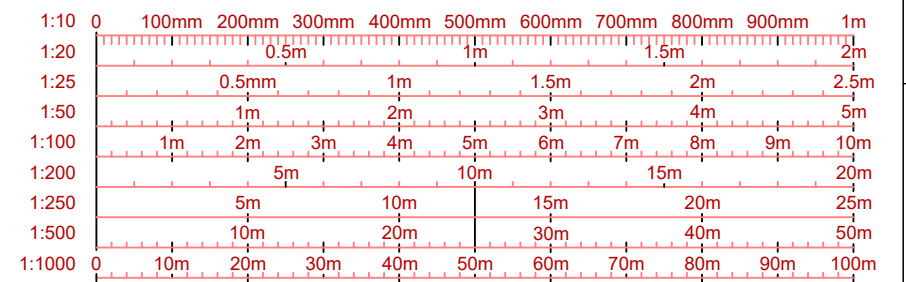

BUND CROSS SECTION B - B
SCALE 1:250

Signed for Revision: G				
Author:	ALLAN WOOD			
Checker:	GARY TABNER			
Approver:	BINITH FRANCIS			
G	SECTIONS UPDATED			
	AW	GT	BF	04/08/2026
VERSION	DRAWN BY	CHECKED BY	APPROVED BY	DATE
DRAWING STATUS				
PLANNING				
AMERESCO Green • Clean • Sustainable				
GUILDFORD: Ranger House, Walnut Tree Close, Guildford, GU1 4UL Tel: 020 3542 8300 Fax: 020 3542 8301 LONDON: Halkin Building, 4th Floor, 1-2 Paris Garden, London, SE1 8ND ameresco.com				
CLIENT		CLIENT PROJECT REF.		
ATLANTIC GREEN		3001816		
SITE ADDRESS				
C & S ENERGY BESS				
DRAWING TITLE				
C & S ENERGY BESS SUB STATION SECTIONS SHEET 3 OF 4				
SCALE		DNO		DRAWN BY
1:250 Original Size A3		***		CJA
DRAWING NUMBER		REVISION		
00 CELLARHEAD-D-307		G		