


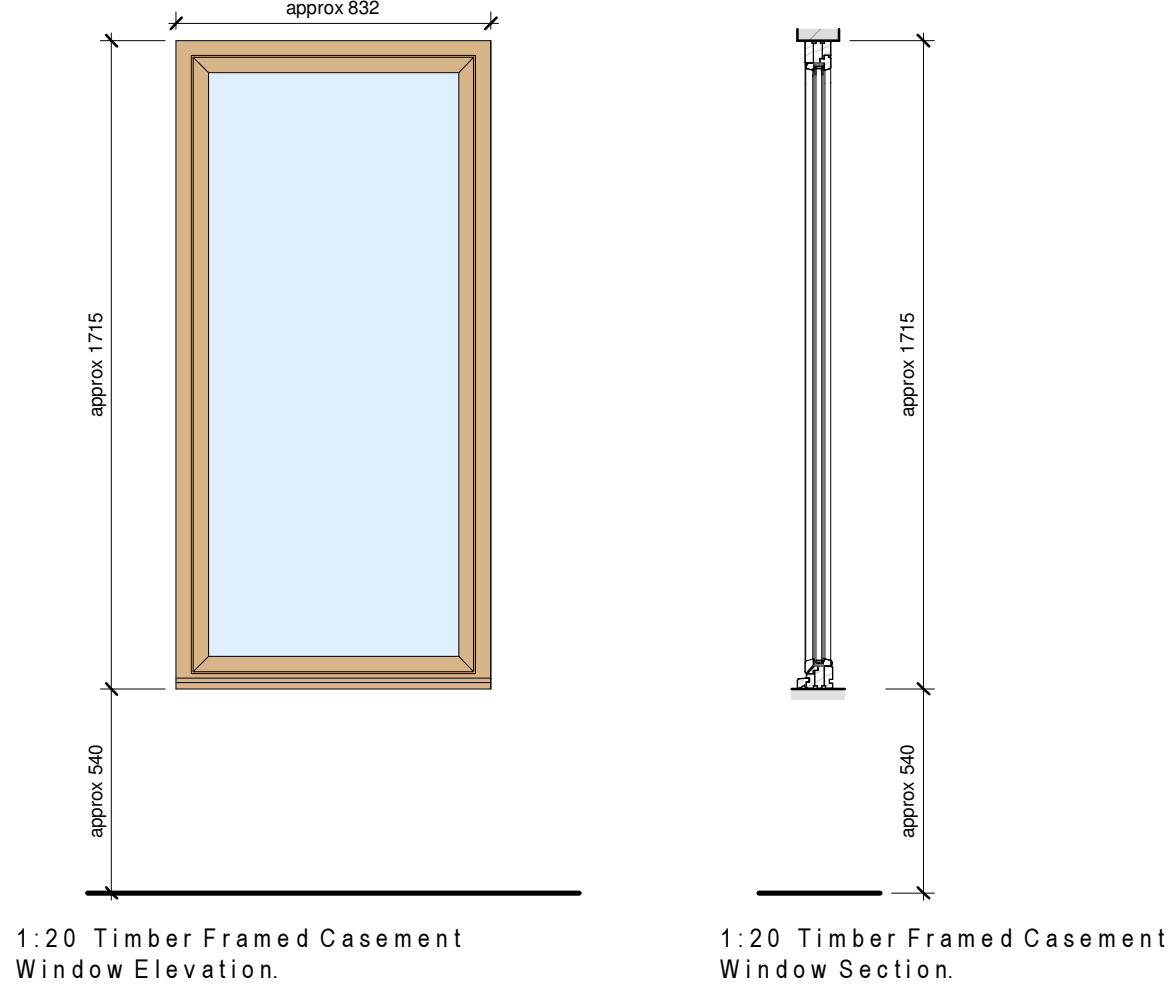


1:20 Timber Framed Casement Window Elevation.

1:20 Timber Framed Casement Window Section.




1:20 Fixed Timber Framed Casement Window Plan.

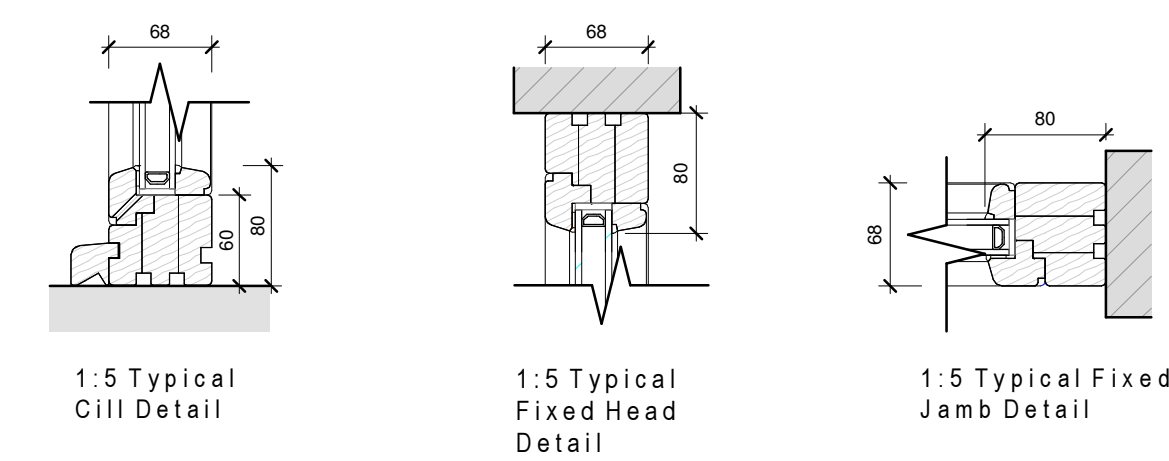

1:5 Typical Cill Detail


1:5 Typical Fixed Head Detail

1:5 Typical Fixed Jamb Detail

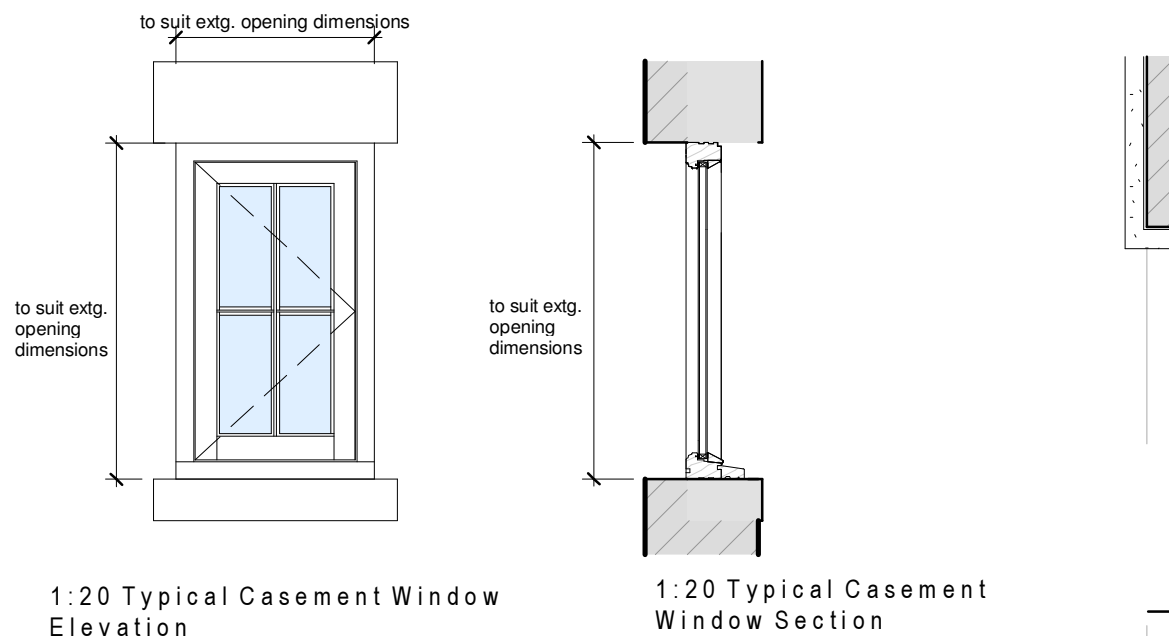


1:20 Typical Casement Window Elevation

1:20 Typical Casement Window Section

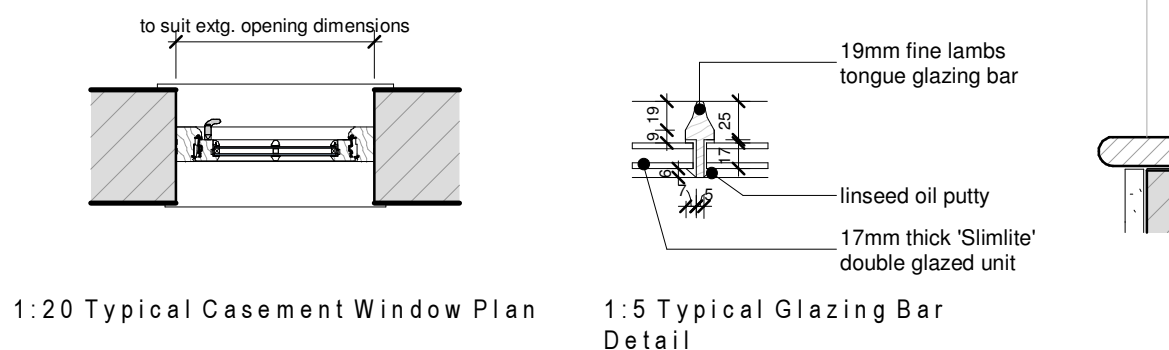


1:20 Typical Casement Window Plan

1:5 Typical Glazing Bar Detail

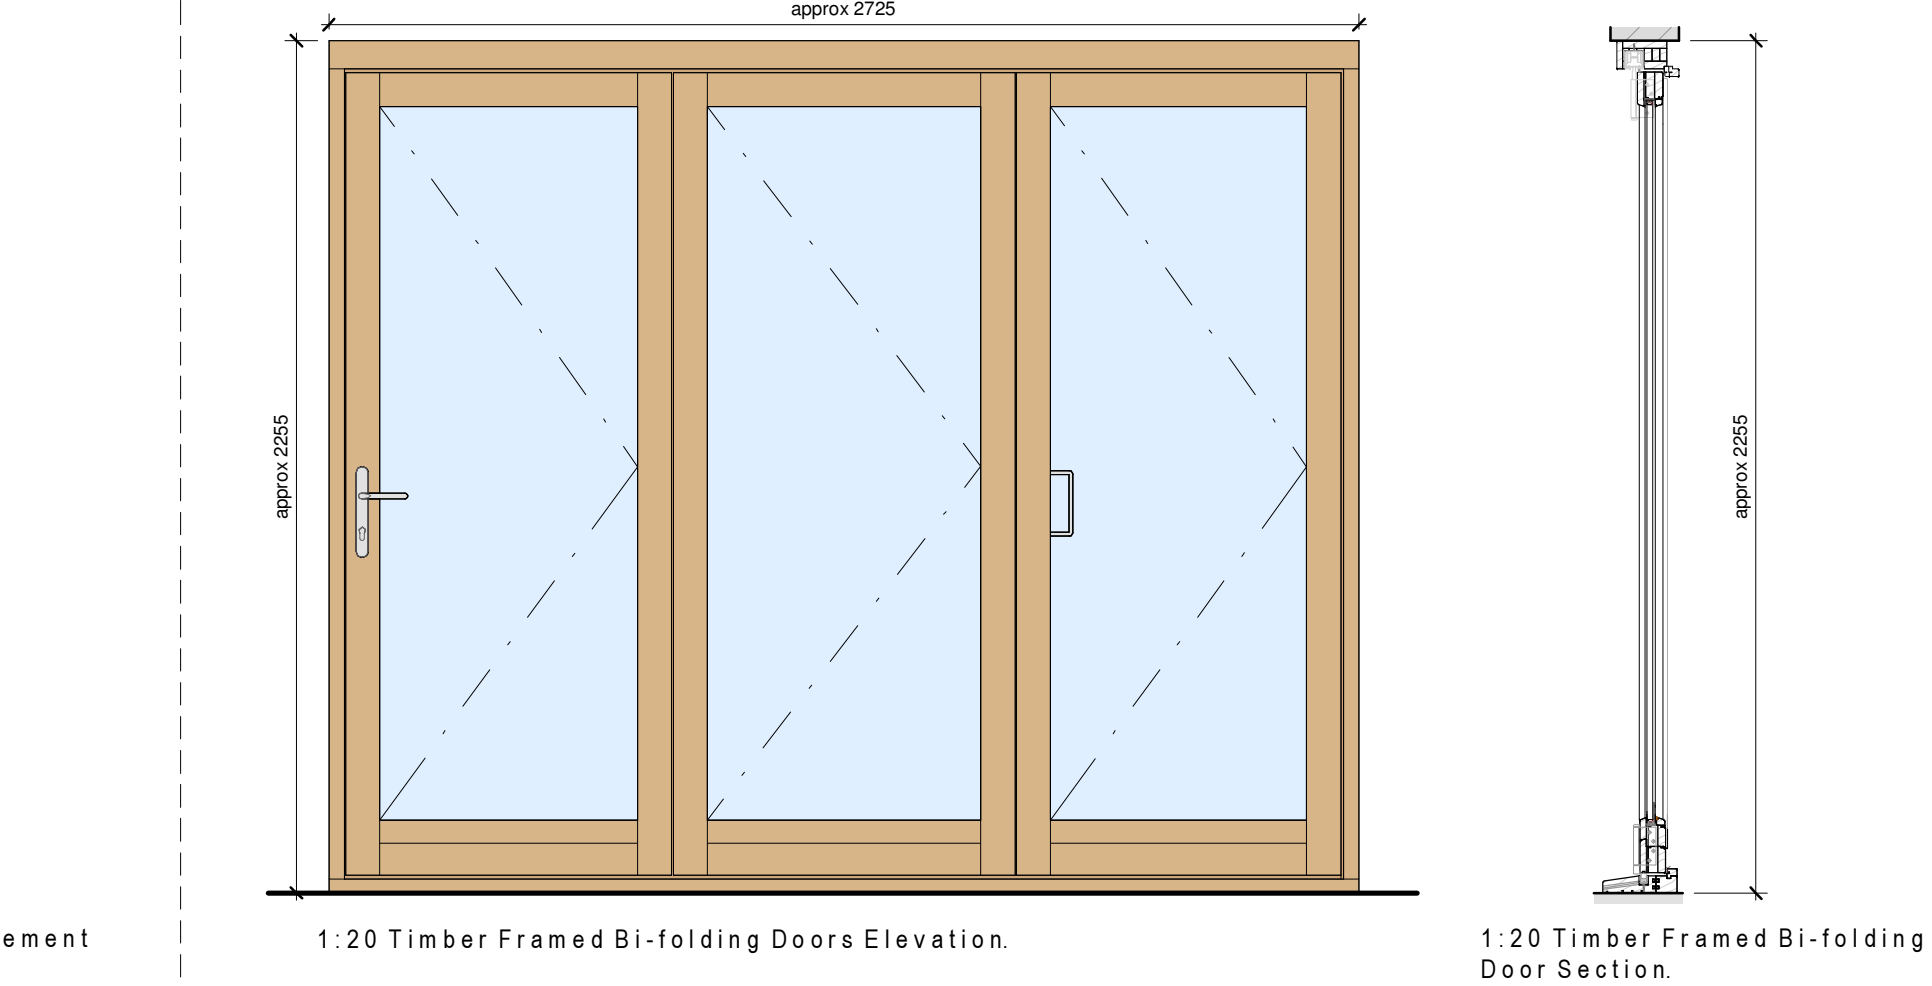


1:20 Timber Framed Bi-folding Doors Elevation.

1:20 Timber Framed Bi-folding Door Section.

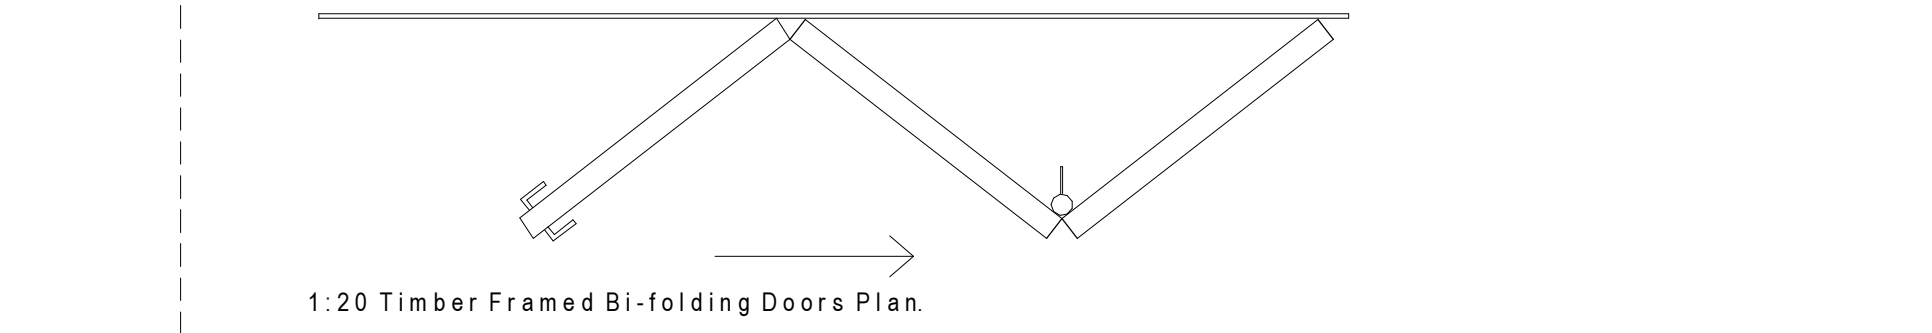


1:20 Timber Framed Bi-folding Doors Plan.

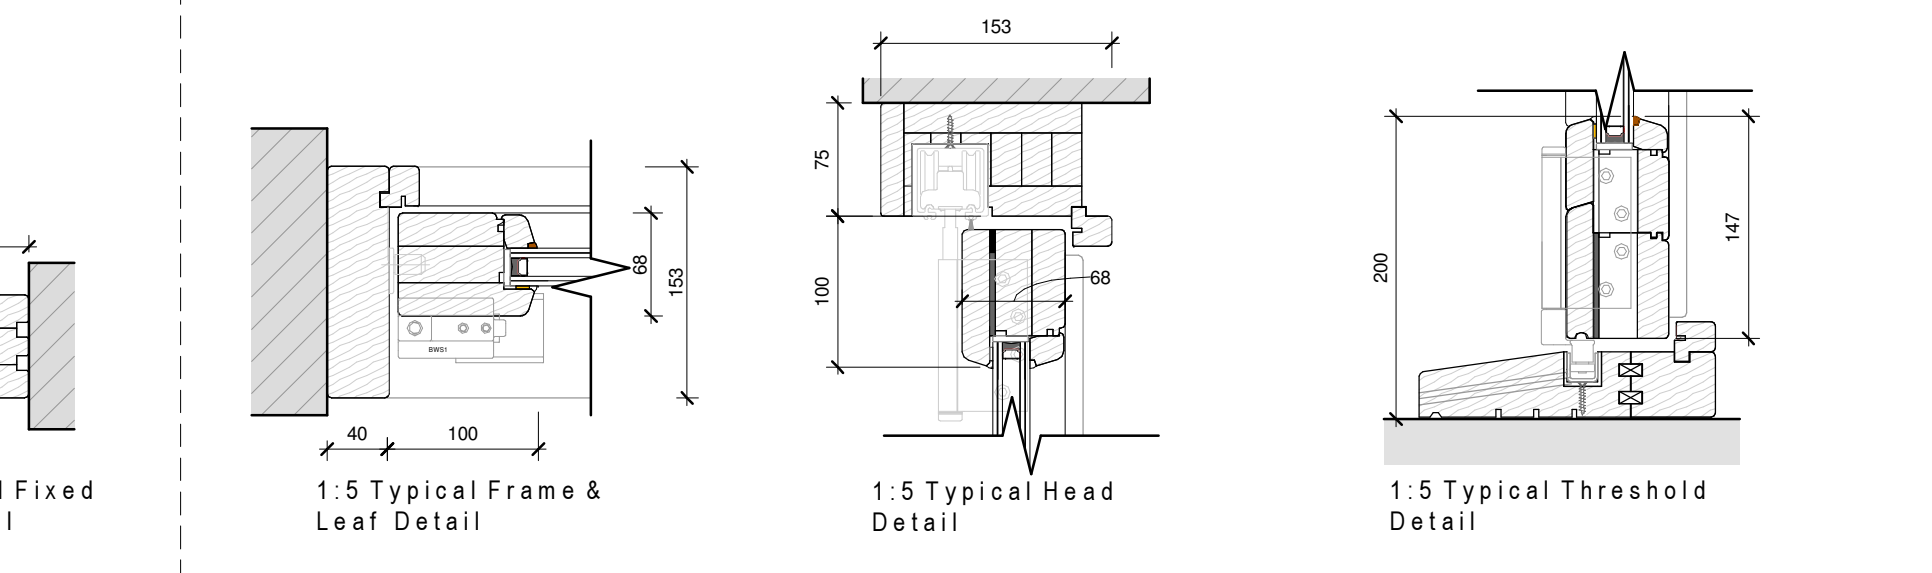

1:5 Typical Frame & Leaf Detail

1:5 Typical Head Detail


1:5 Typical Threshold Detail

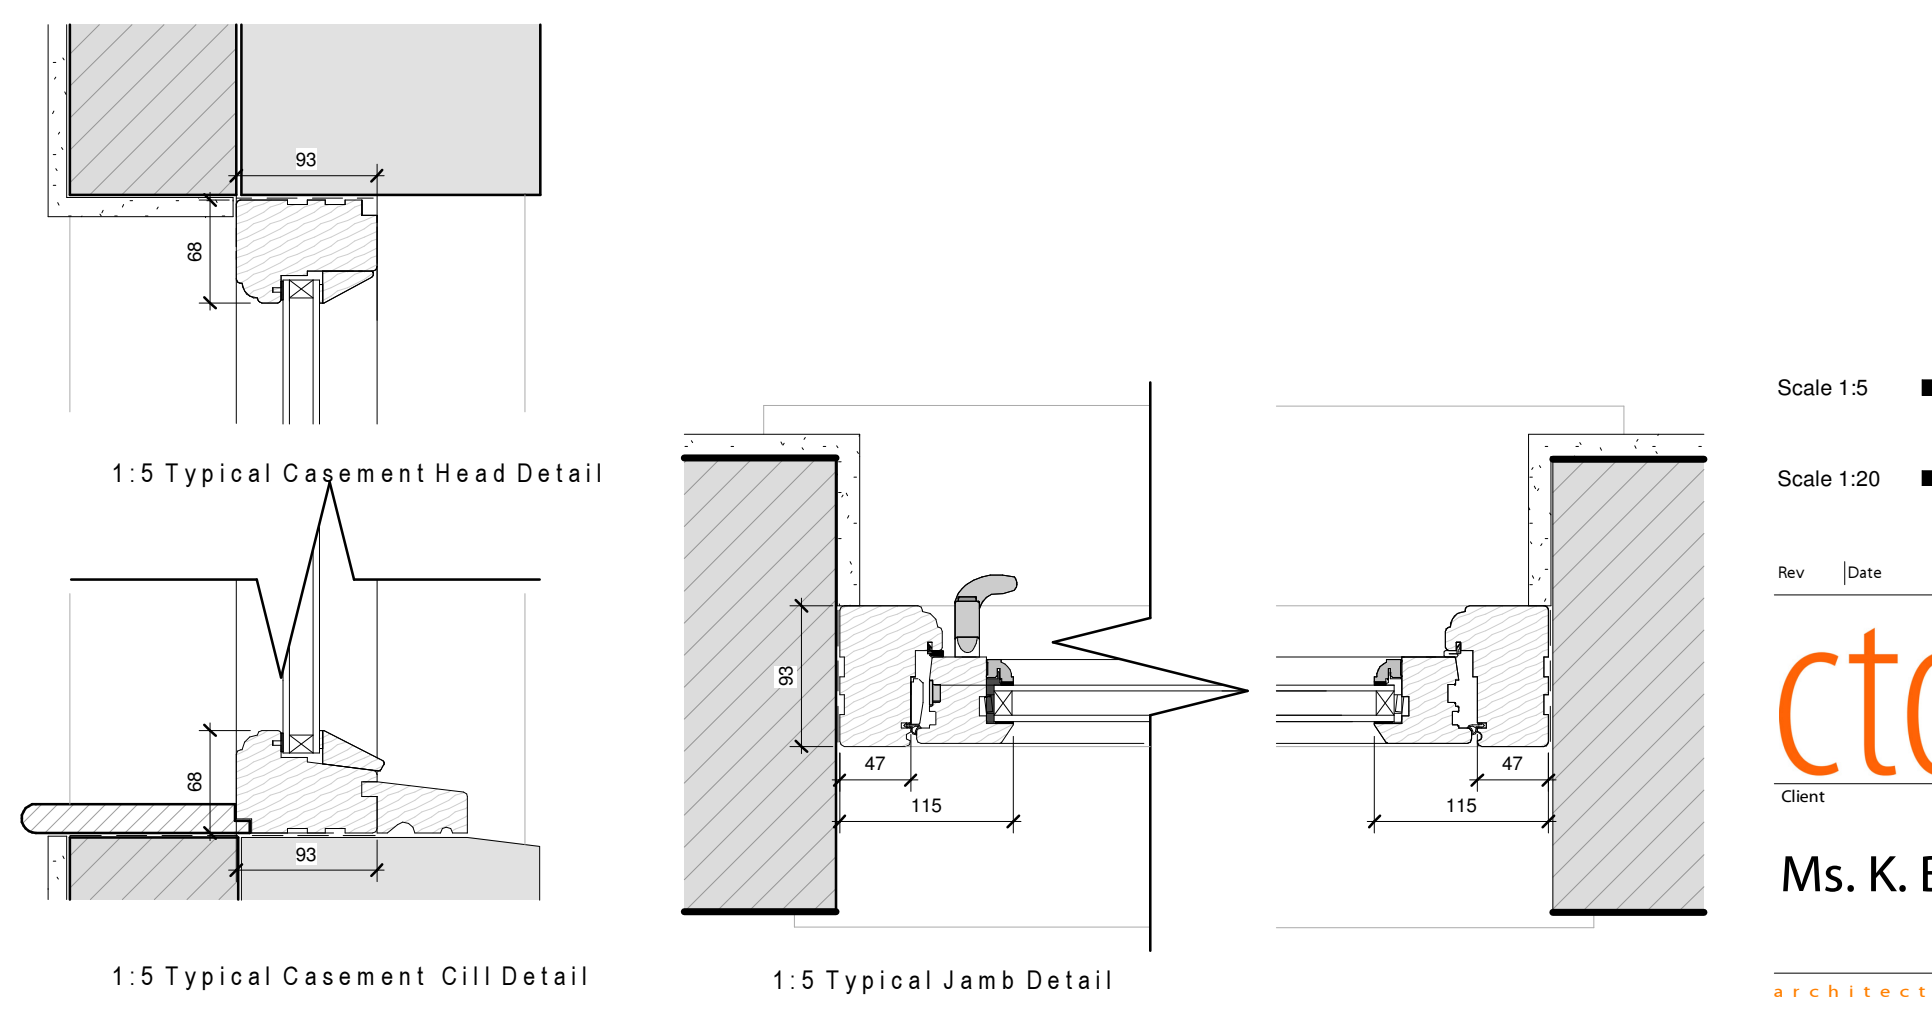

1:5 Typical Casement Head Detail

1:5 Typical Jamb Detail


1:5 Typical Casement Cill Detail

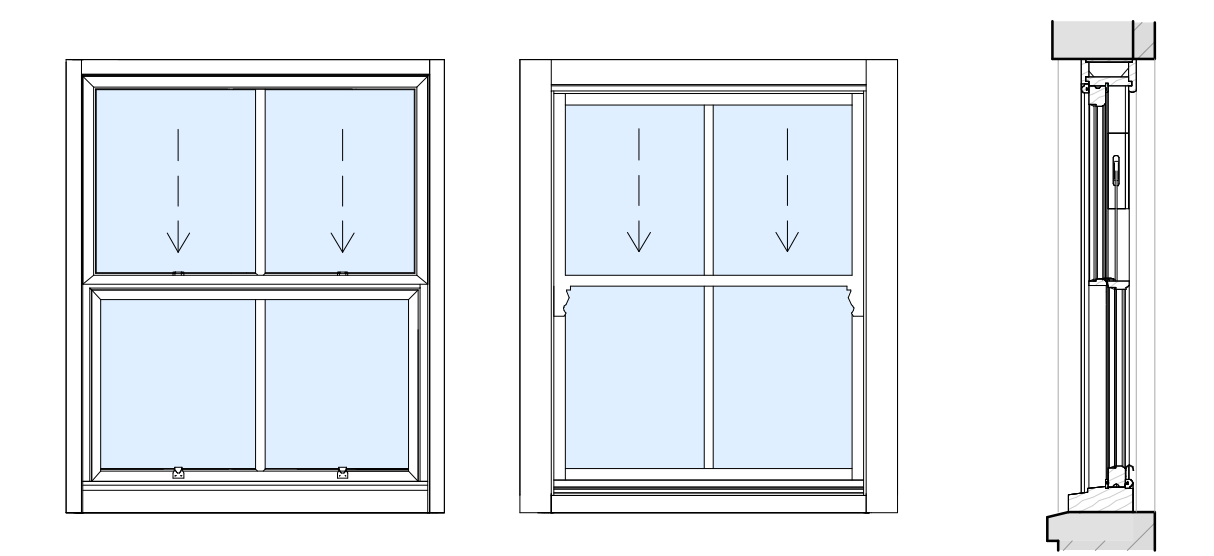

1:20 Internal Sash Elevation


1:20 External Sash Elevation

1:20 Typical Sash Section

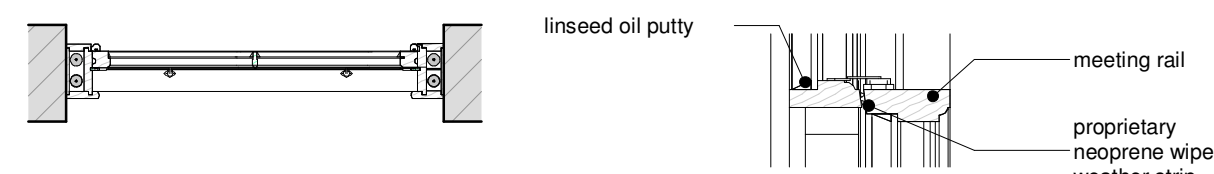


1:20 Typical Sash Plan

1:5 Typical Midrail Detail

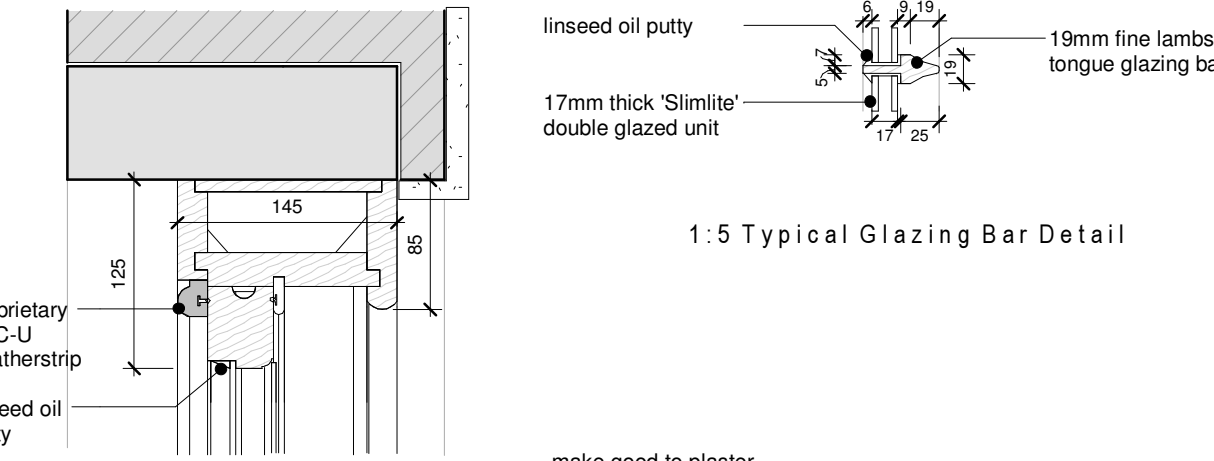


1:5 Typical Head Detail

1:5 Typical Glazing Bar Detail

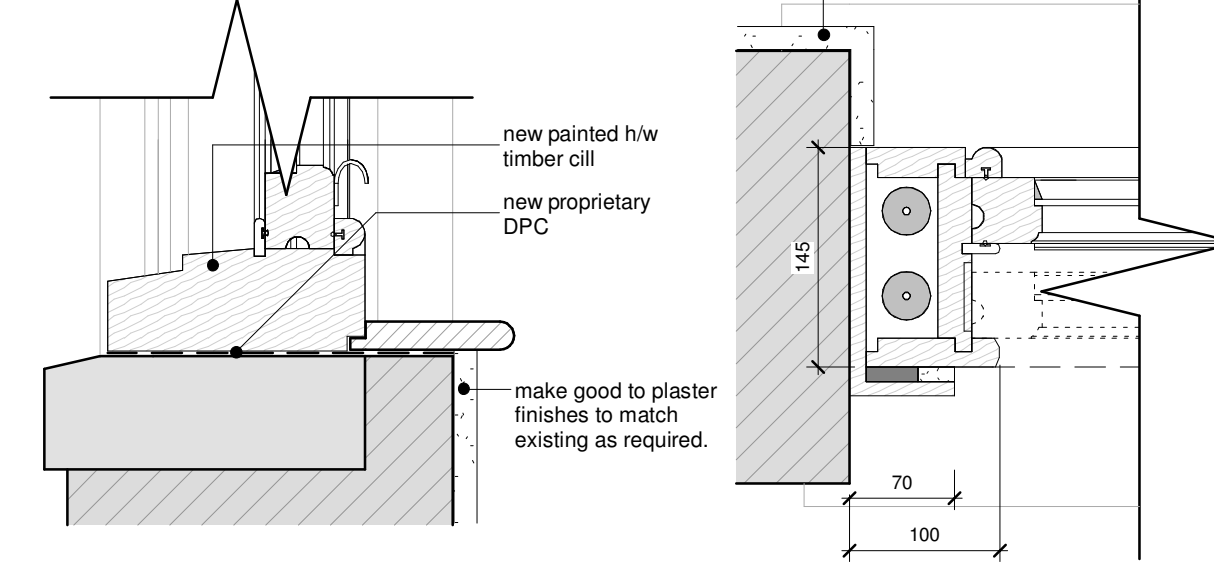

1:5 Typical Cill Detail

1:5 Typical Jamb Detail

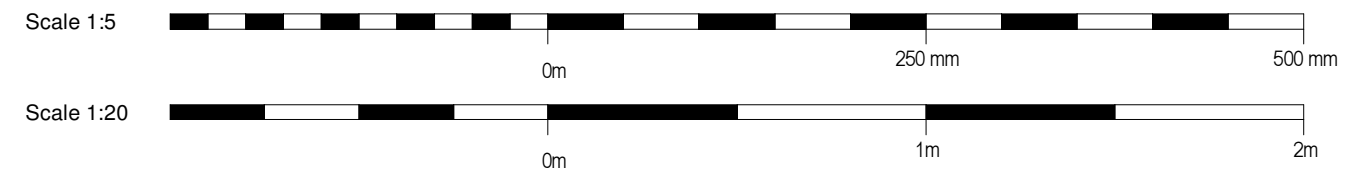

Rev	Date	Drawn	Description
			Clerk Bank House Clerk Bank LEEK Staffordshire ST13 5HE t: 01538 373477 f: 01538 386503 e: info@ctdarchitects.co.uk w: www.ctdarchitects.co.uk
			ctd architects © 2024 • This drawing is copyright. • All dimensions to be checked on site before proceeding. • Contractor must notify the architect of any discrepancies before proceeding. • Contractor to check/adjust dimensions of new work to suit existing conditions. Do not assume existing structure or details are plumb, square or level. • All drawings to be read in conjunction with all other consultants drawings and specs.
Client	Project	Scale	1:5 / 1:20
	Extension and internal remodelling 1 Brookfields Road, IPSTONES, ST10 2LY	Size	A2
		Drawn	LA
		Chk'd	SJ
		Date	08/06/26
	Title	Status	PLANNING ISSUE
	Window Details as Proposed	Job No.	2417
		Drawing No	AL19
		Rev.	