


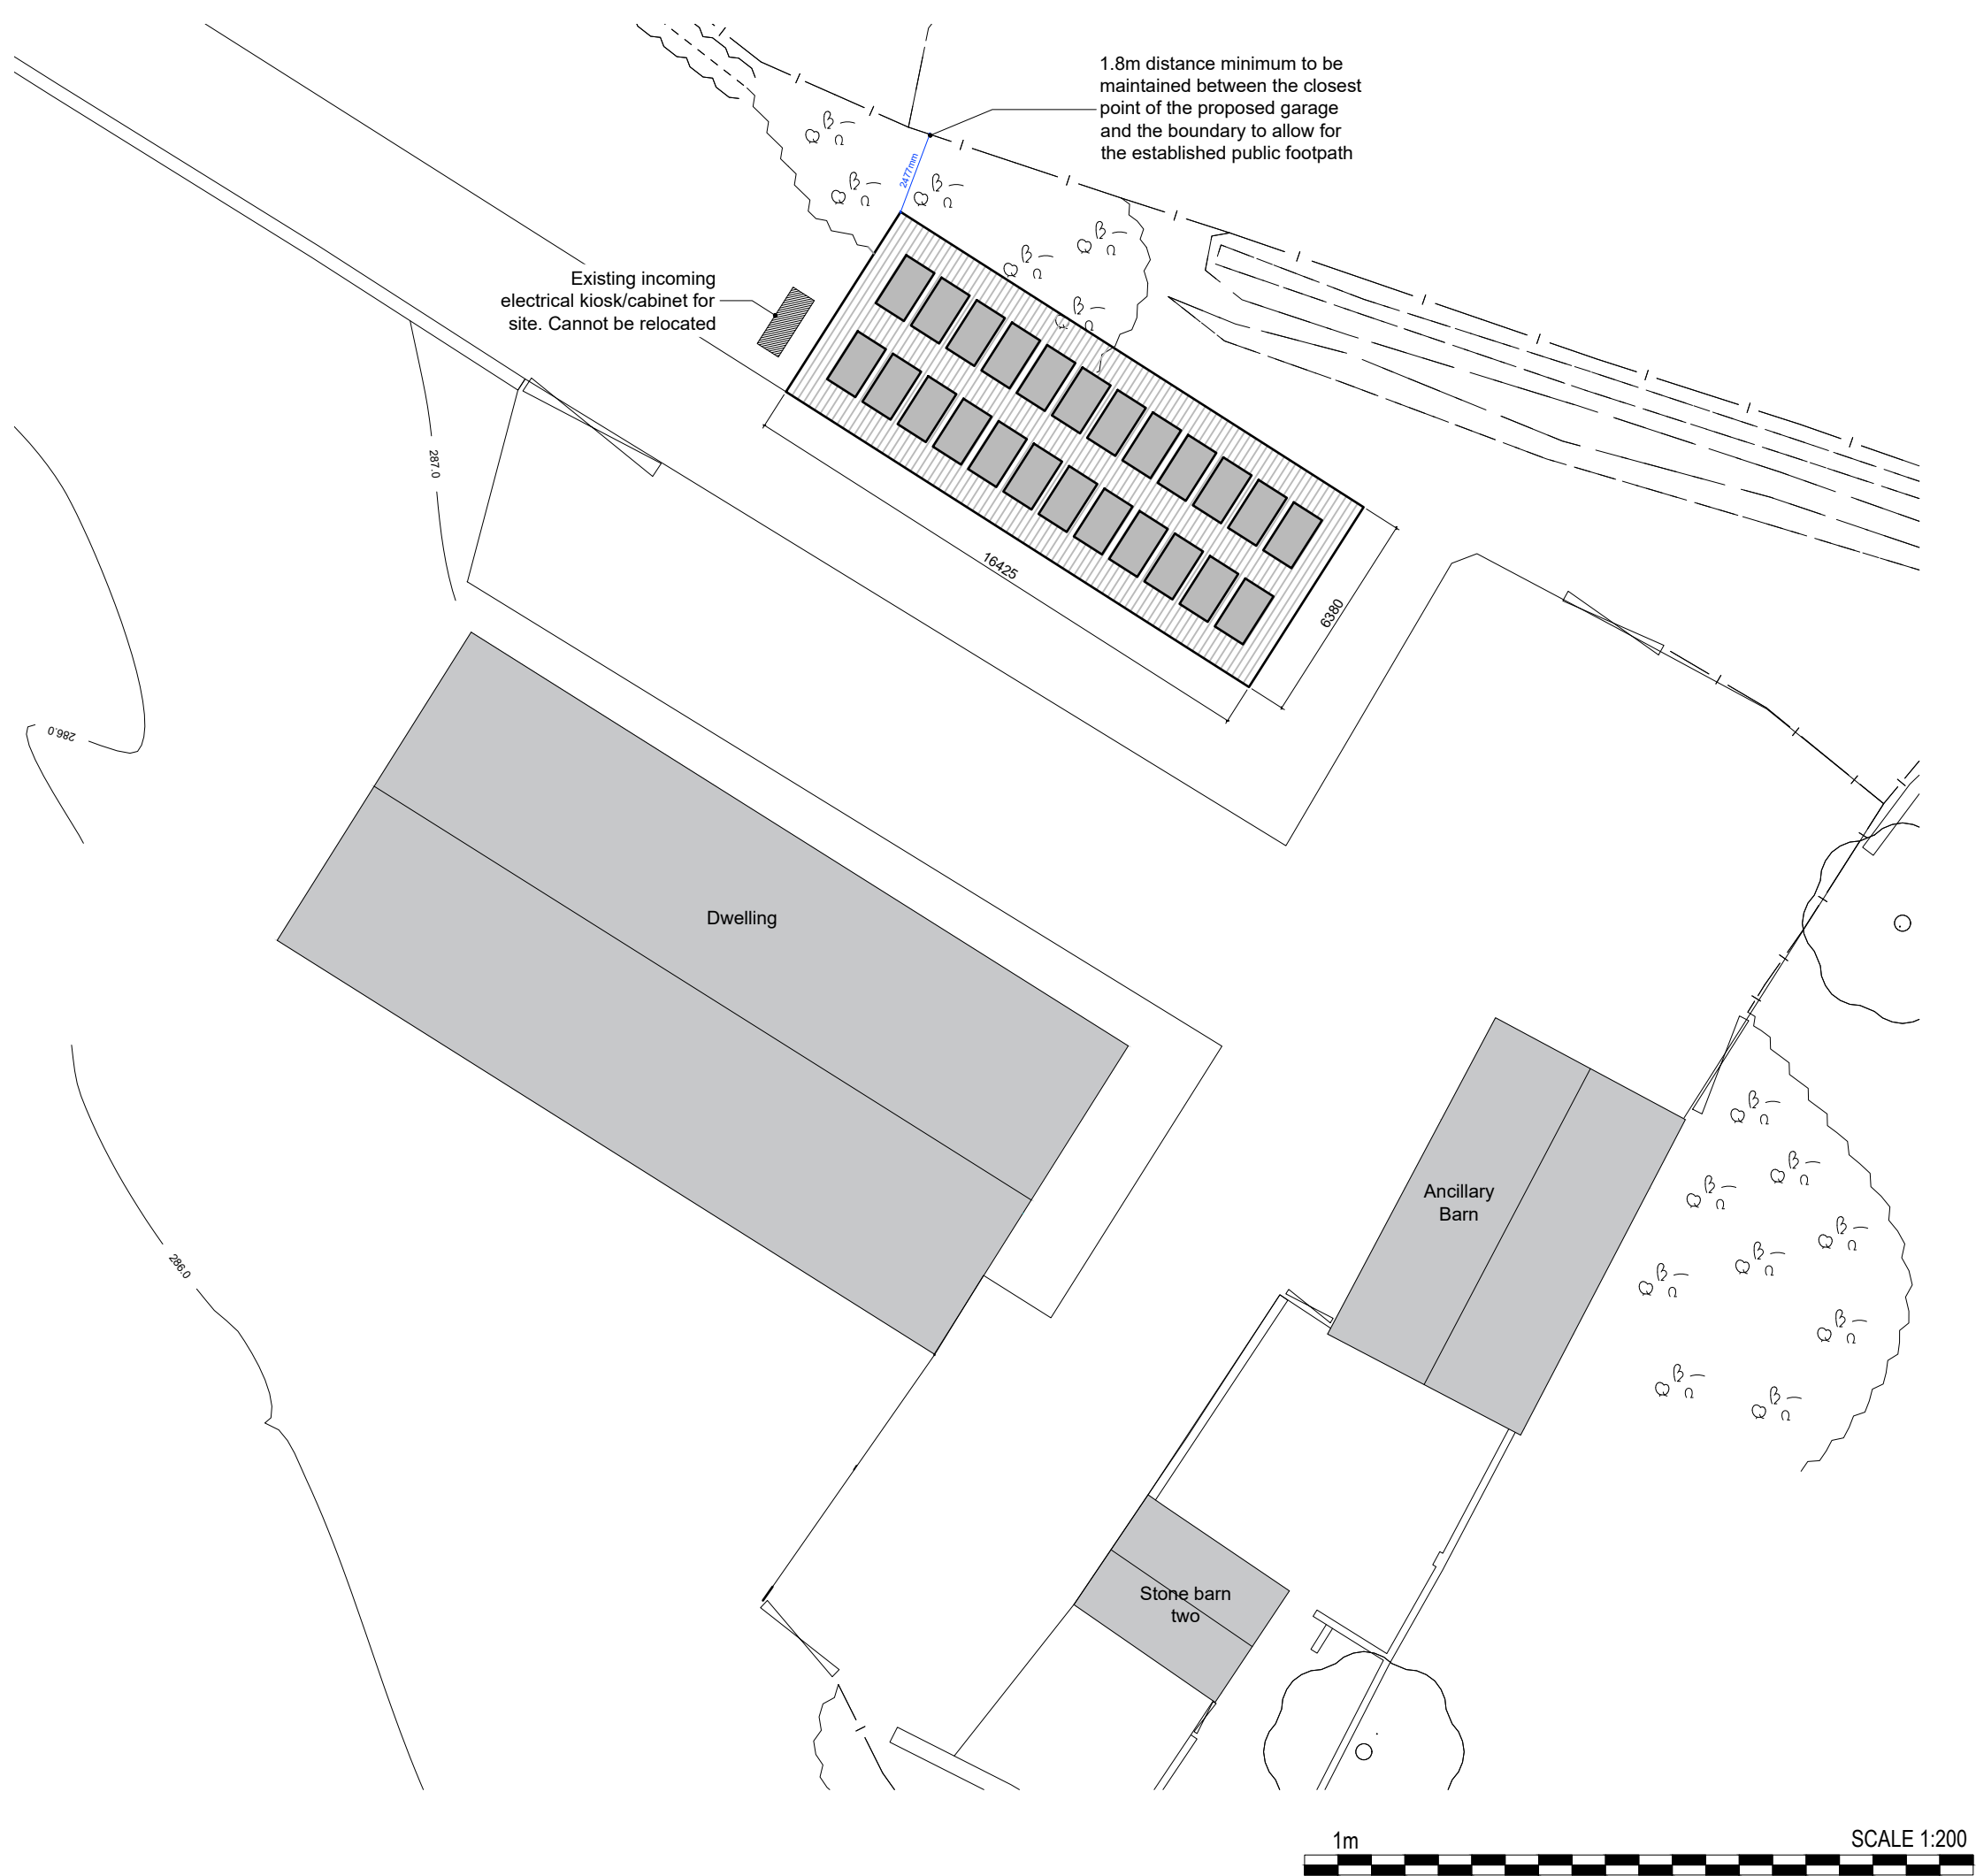

C	Inclusion of existing electrical kiosk	28/07/26	DI
B	Revision of volume and massing	25/06/26	DI
A	Removal of scaling note	05/01/26	DI
REV	description	date	initials
PlanningDesign PLANNING ARCHITECTURE HERITAGE Second Floor, Suite 3 Woburn House Vernon Gate Derby DE1 1UL Tel: 01332 347 371 E-mail: info@planningdesign.co.uk www.planningdesign.co.uk		PROJECT DESCRIPTION: PROPOSED GARAGE HAYES GATE FARM STAR BAN, OAKAMOOD STAFFORDSHIRE, ST10 3BN	
CLIENT: Margaret & Mark Mellor		DRAWING TITLE: Proposed Block Plan	
DRAWN: DI		CHECKED: DS	
SCALE: 1:200	PAPER: A3	DATE: November 2025	
STATUS: PLANNING		DRAWING REF: 5644- 005	

© all information copyright planning design practice ltd. all rights reserved
DRAWINGS FOR ILLUSTRATION PURPOSES ONLY **NOT INTENDED FOR CONSTRUCTION**
All dimensions to be checked and confirmed on site