

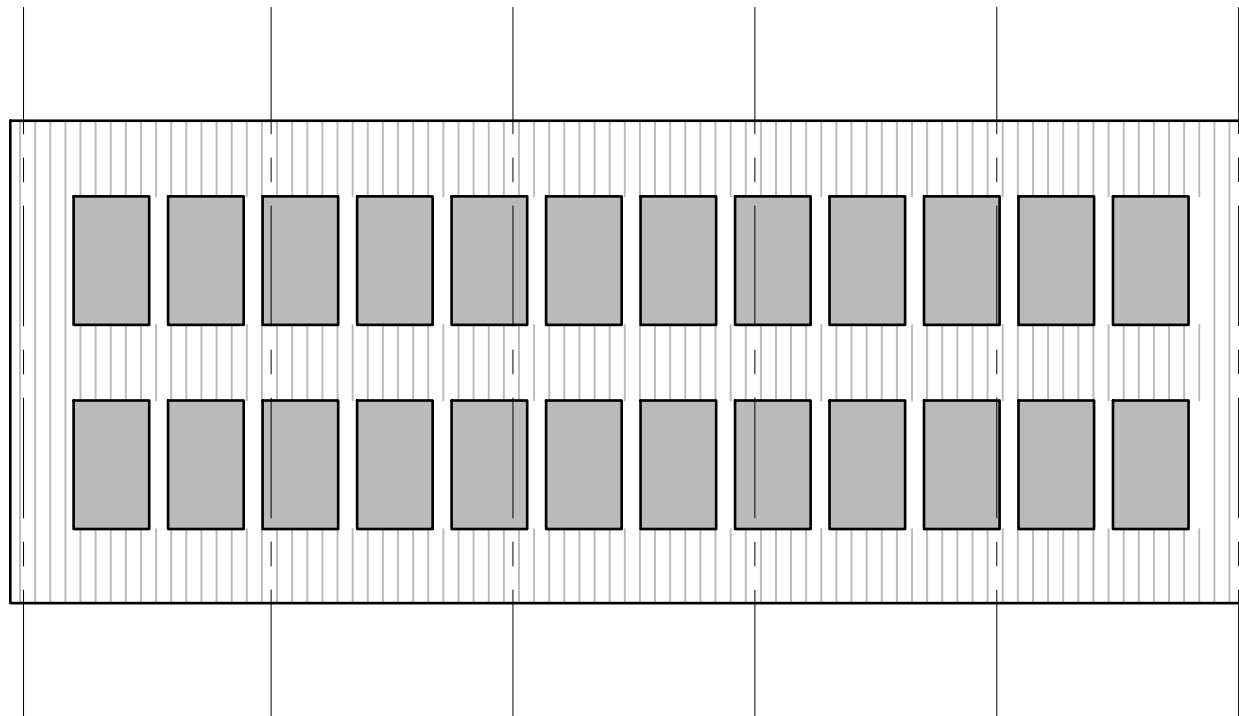


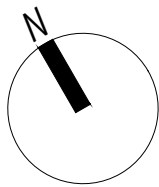

Existing incoming
electrical kiosk/cabinet for
site. Cannot be relocated

Proposed Roof Layout

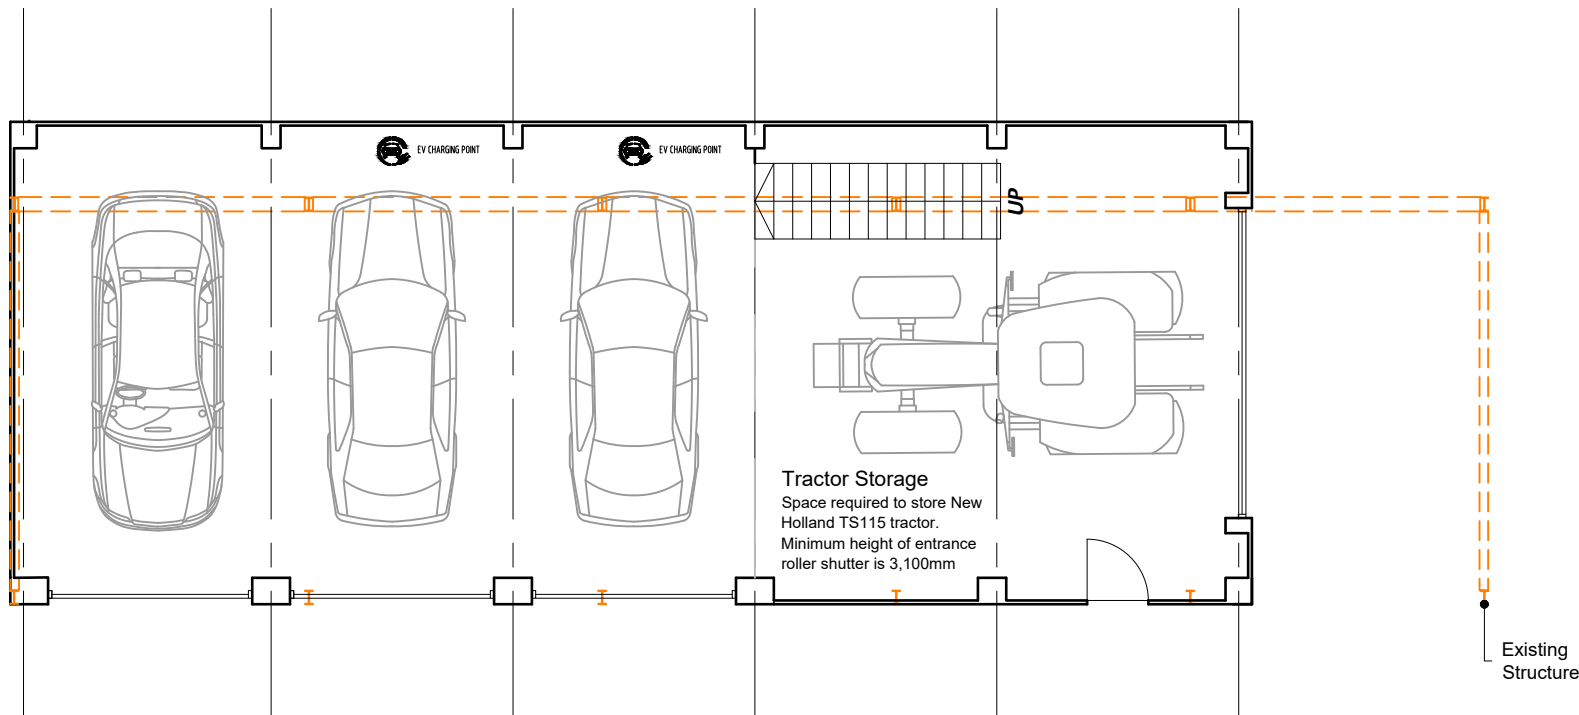

Existing incoming
electrical kiosk/cabinet for
site. Cannot be relocated

Proposed Ground Floor Layout



D	Inclusion of existing electrical kiosk	28/07/26	DI
C	Revision of volume and massing	25/06/26	DI
B	Removal of scaling note	05/01/26	DI
A	Revised to include EV charging points	15/12/25	DI
REV	description	date	initials

 Second Floor, Suite 3 Woburn House Vernon Gate Derby DE1 1UL Tel: 01332 347 371 E-mail: info@planningdesign.co.uk www.planningdesign.co.uk		PROJECT DESCRIPTION: PROPOSED GARAGE HAYES GATE FARM STAR BAN, OAKAMoor STAFFORDSHIRE, ST10 3BN	
		DRAWING TITLE: Proposed Layouts	
CLIENT: Margaret & Mark Mellor		DRAWN: DI	CHECKED: DS
STATUS: PLANNING		SCALE: 1:100	PAPER: A3
		DATE: November 2025	
		DRAWING REF: 5644- 006	

© all information copyright planning design practice ltd. all rights reserved
DRAWINGS FOR ILLUSTRATION PURPOSES ONLY **NOT INTENDED FOR CONSTRUCTION**
All dimensions to be checked and confirmed on site