

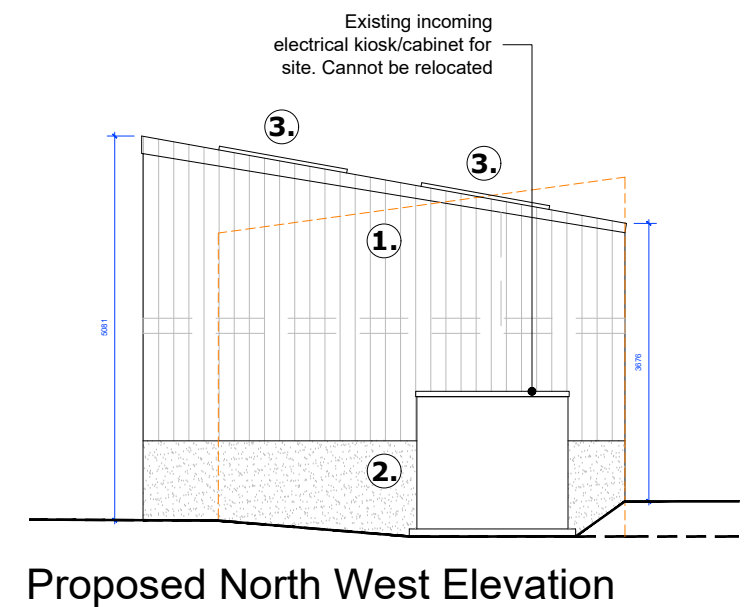
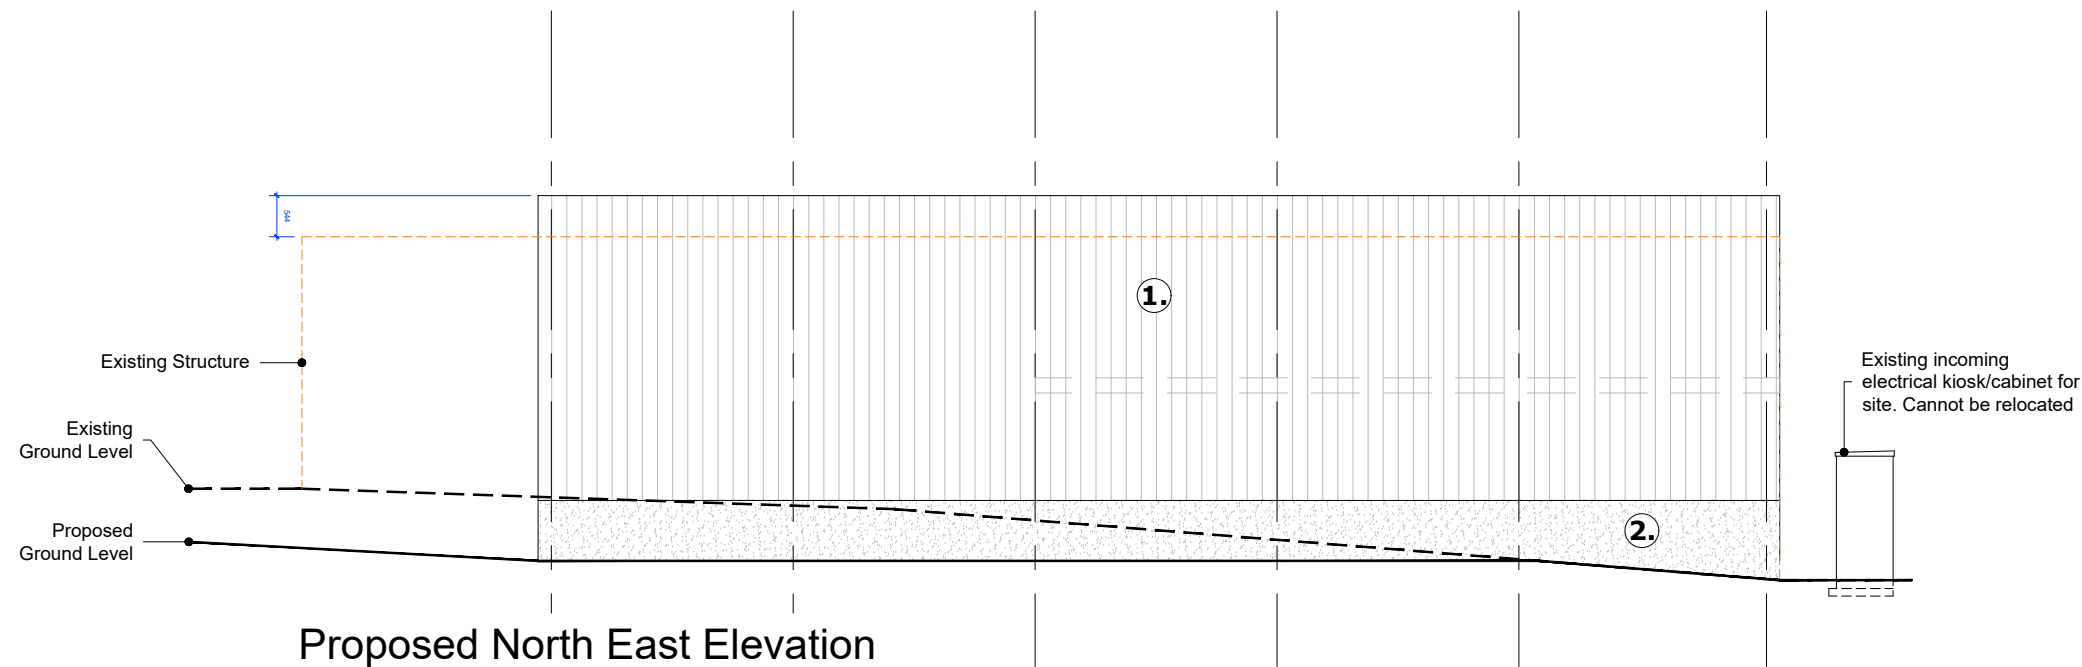


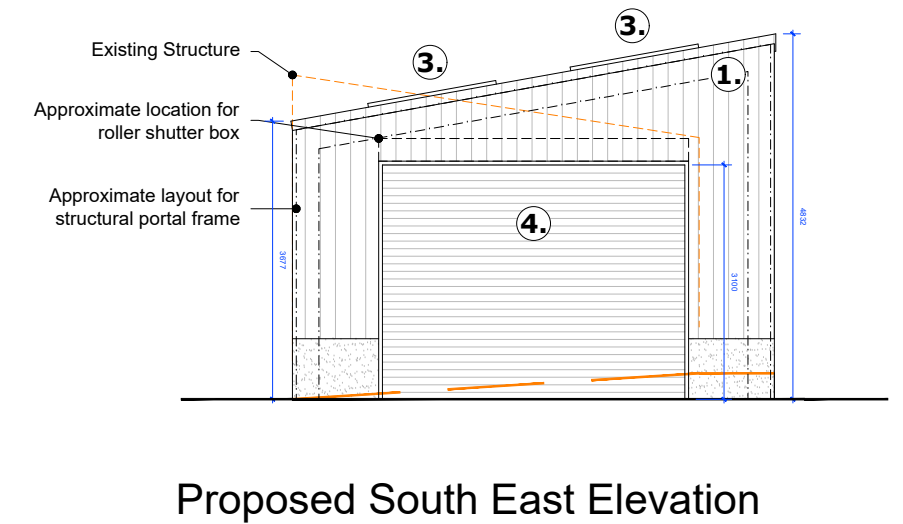

Material Key

1. Box profile metal cladding - colour: Anthracite Grey - RAL 7016.
2. Rendered blockwork plinth - colour: Anthracite Grey - RAL 7016.
3. Solar panel array - Specification and amount TBC.
4. Roller shutters - Specification TBC.

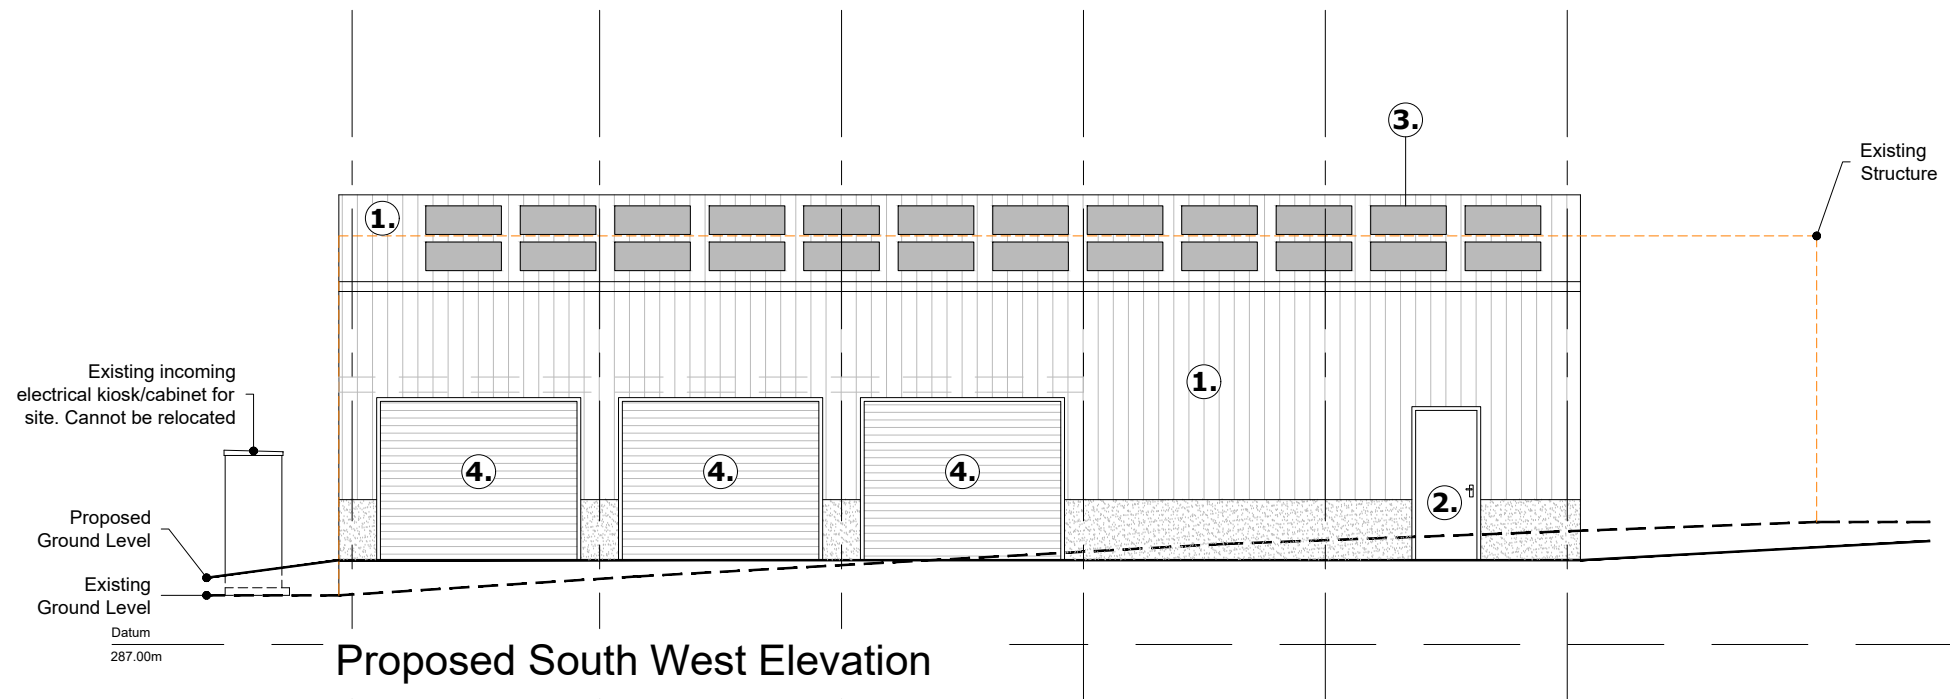

C	Inclusion of existing electrical kiosk	28/07/26	DI
B	Revision of volume and massing	25/06/26	DI
A	Removal of scaling note and amended elevation labels	05/01/26	DI
REV	description	date	initials

PlanningDesign PLANNING ARCHITECTURE & HERITAGE Second Floor, Suite 3 Woburn House Vernon Gate Derby DE1 1UL Tel: 01332 347 371 E-mail: info@planningdesign.co.uk www.planningdesign.co.uk		PROJECT DESCRIPTION: PROPOSED GARAGE HAYES GATE FARM STAR BAN, OAKAMoor STAFFORDSHIRE, ST10 3BN	
		DRAWING TITLE: Proposed Elevations	
CLIENT:	Margaret & Mark Mellor	DRAWN:	CHECKED:
		DI	DS
SCALE:	PAPER:	DATE:	
1:100	A3	November 2025	
STATUS:	DRAWING REF:		
PLANNING	5644- 007		

© all information copyright planning design practice ltd. all rights reserved
 DRAWINGS FOR ILLUSTRATION PURPOSES ONLY **NOT INTENDED FOR CONSTRUCTION**
 All dimensions to be checked and confirmed on site