


STAIRS
Closed string oak staircase with square oak stop chamfered spindles and newel posts.
Wainscot oak panelling with matching outward swinging door for cellar access

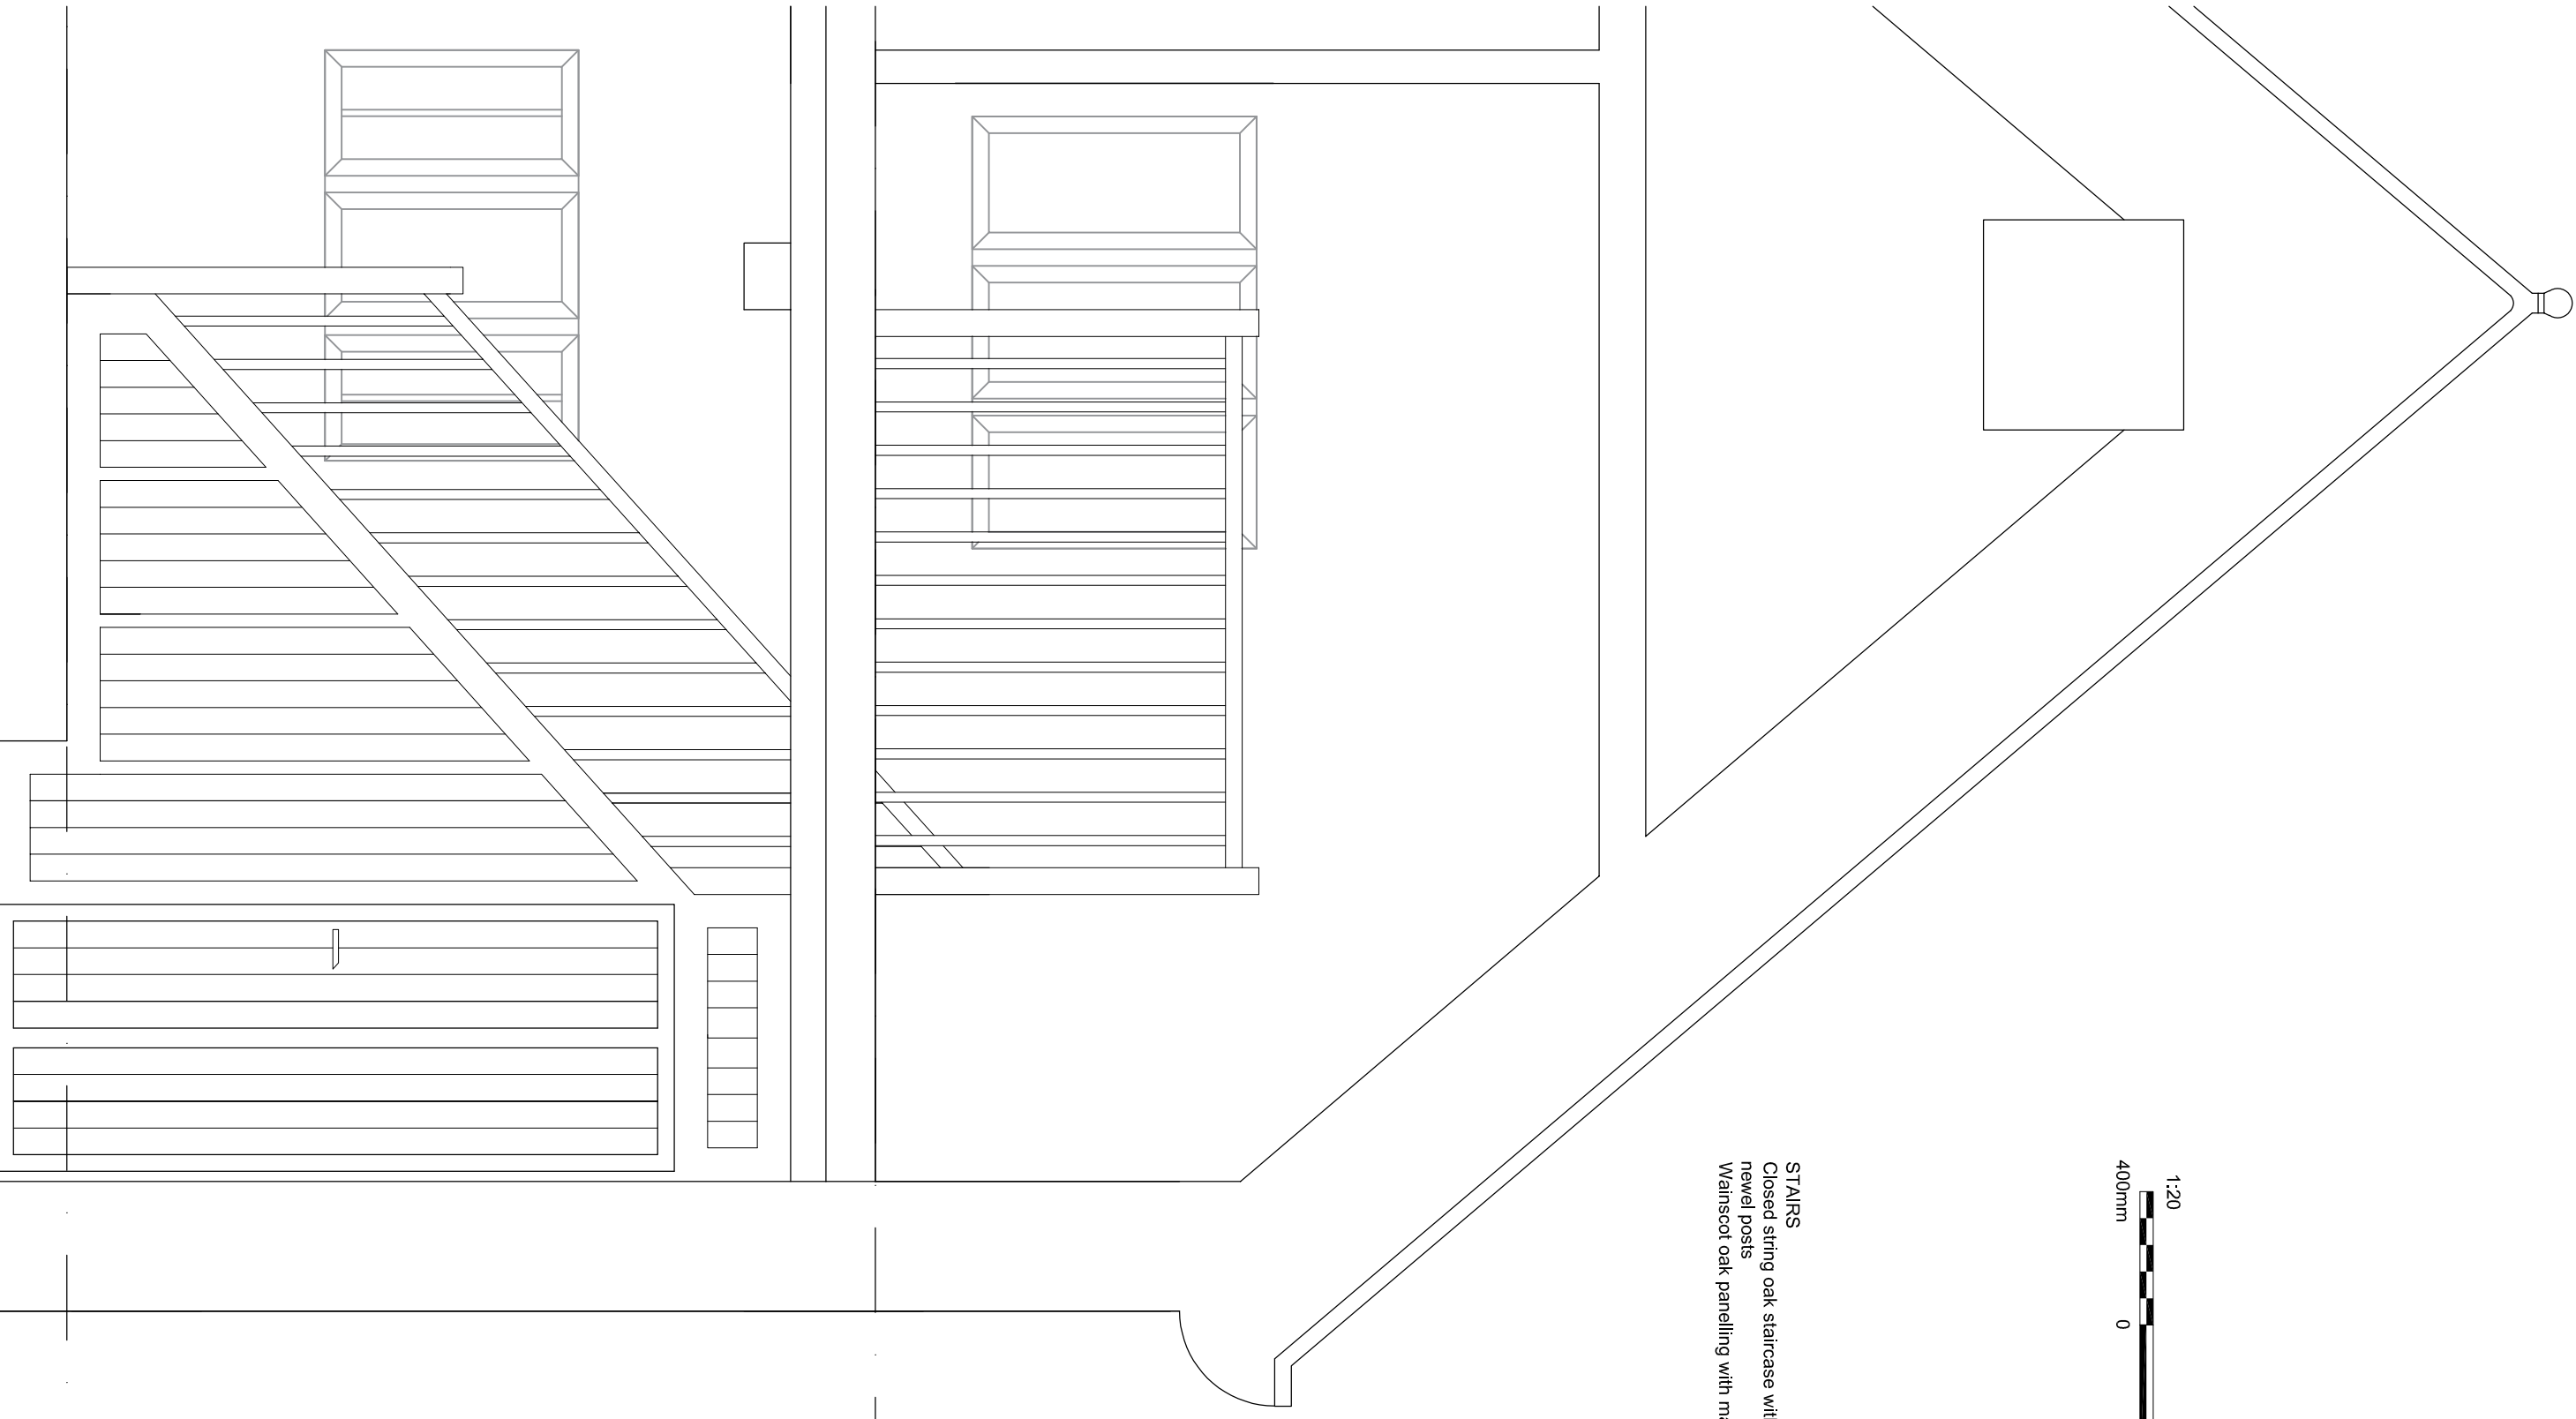

Hewitt&Carr Architects
A: Dotsybank House 117-19 Leek Road **I** Cheddle ST10 1JE
T: 01538 756888
E: enquiries@hccarchitects.co.uk
W: www.hccarchitects.co.uk

Client
Mr Darren Cooper

Project
Proposed alterations to a listed building
Longcroft Farm, Shawe Parl Road,
Kingsley Holt, Stoke-on-Trent, ST10 2DL

Title
Sectional details of staircase and vaulted ceiling

Status
Planning

Date **August 2026**

Drawn **LF**

Scale @A2 **1:20**

Checked

Project No. **Drawing No.**
01516 AL(0)05

Rev