




Rev.	Drawn	Comments	Date
A	LF	Approved elevation and window scheme	07/06/2026

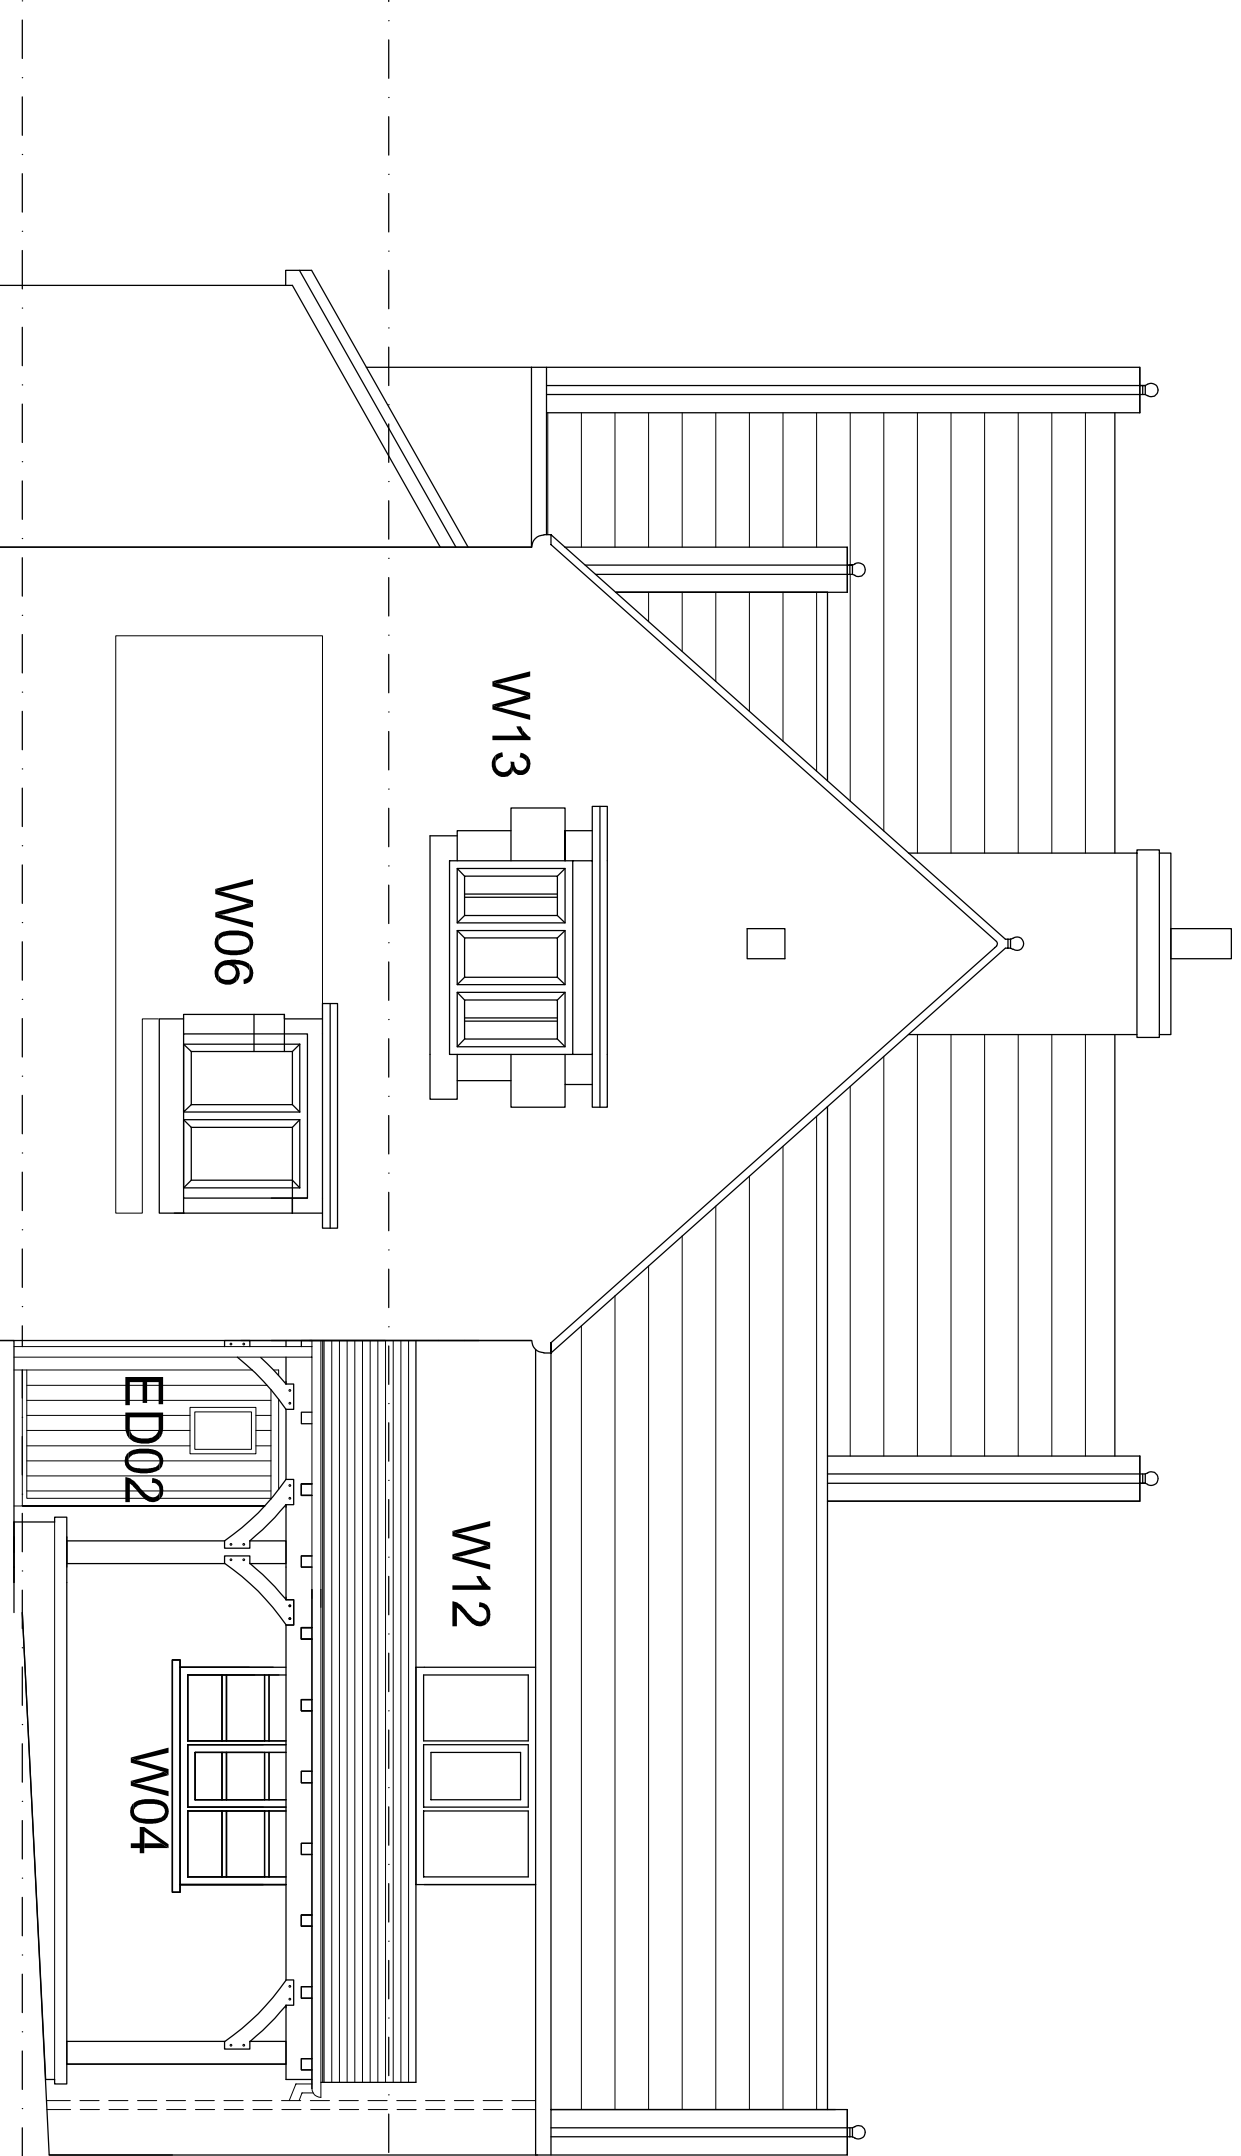



FRONT ELEVATION 1:50
1:20 Window & Door Details

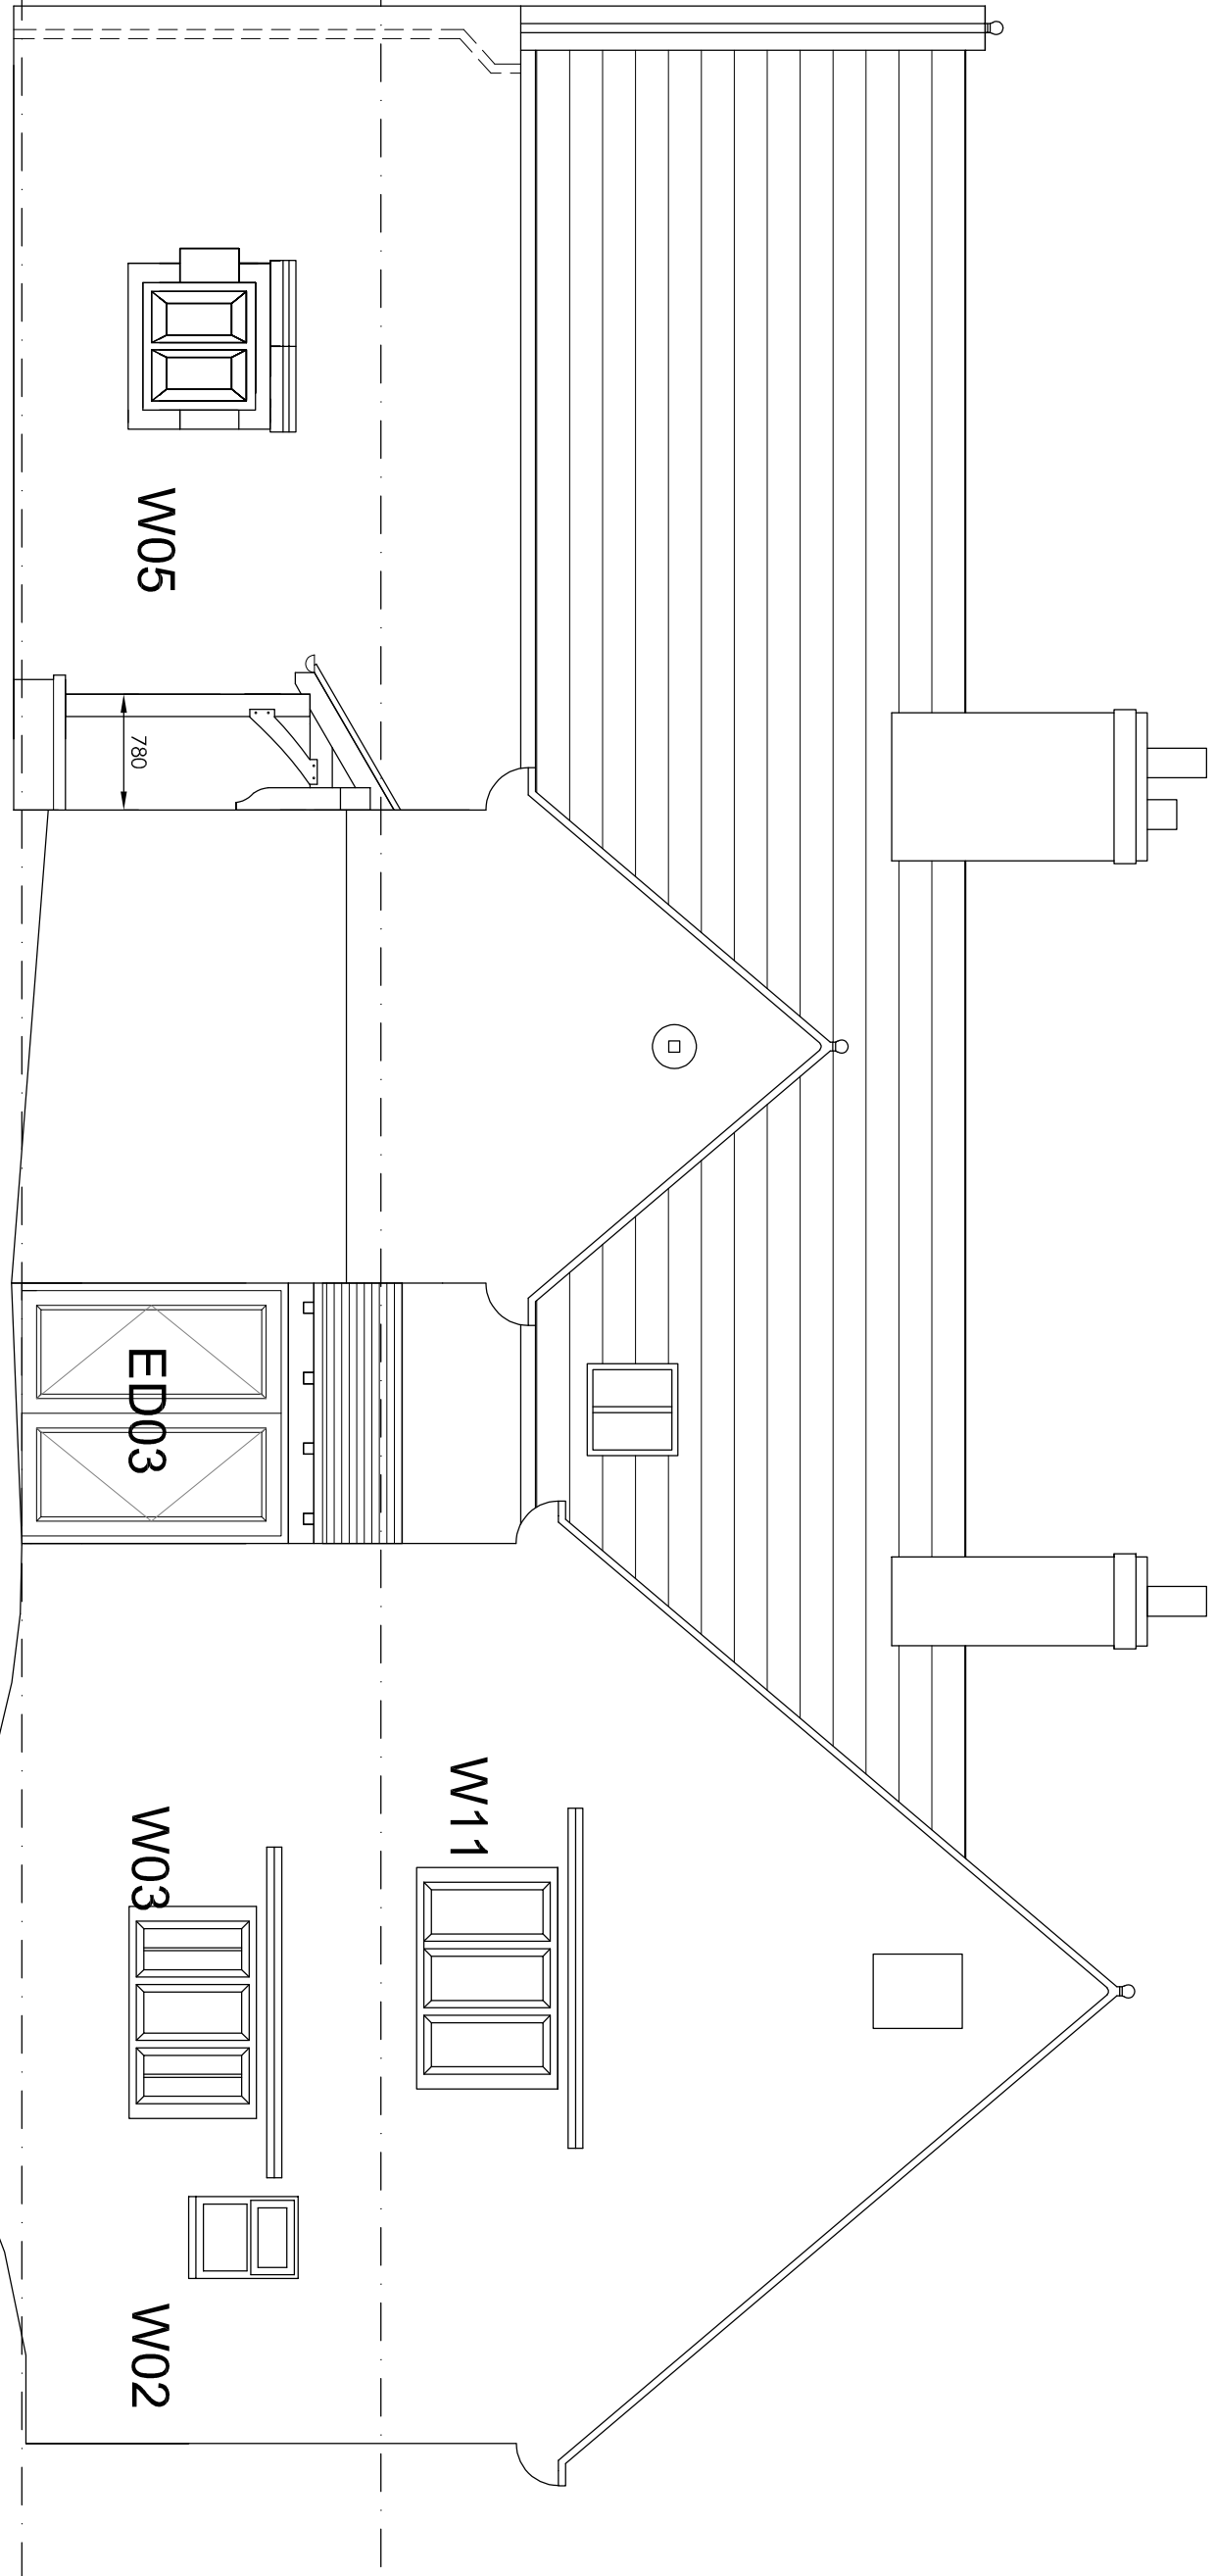


SIDE ELEVATION 1:50

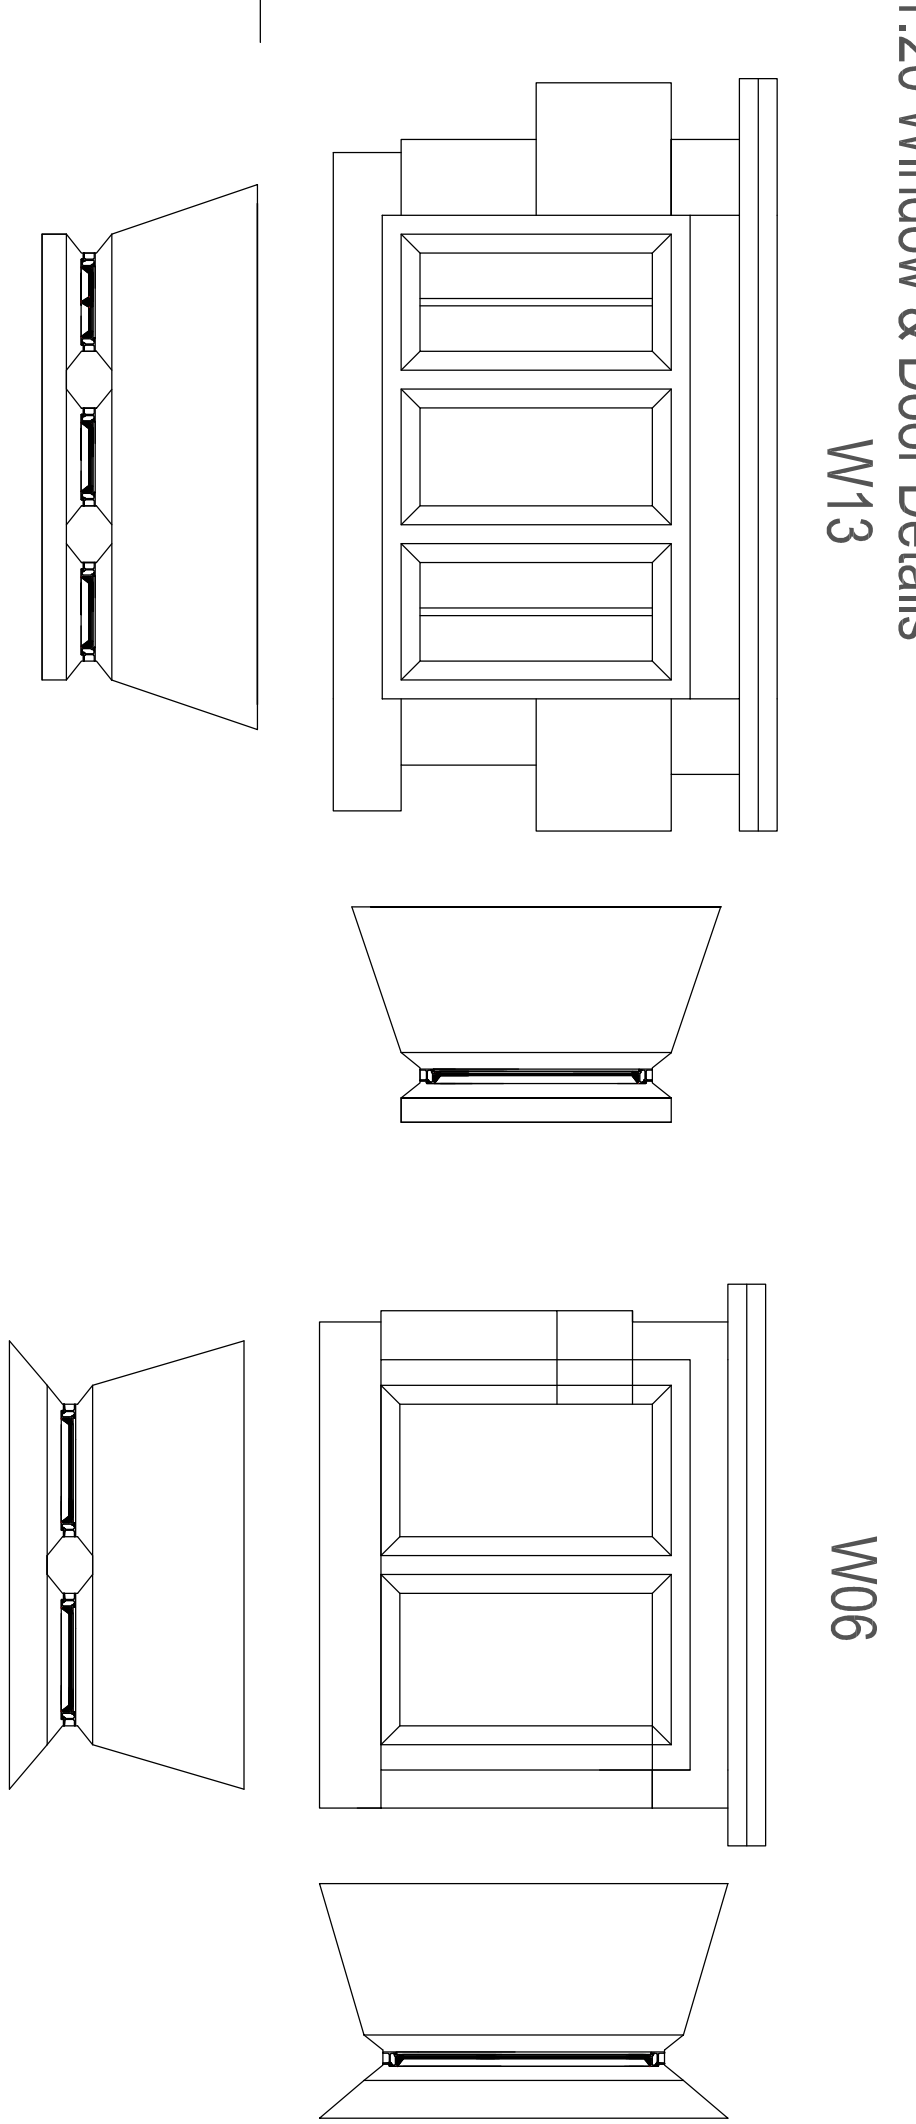



- Frame: Steel, Crittall, Homelight Plus
- Glazing: Single glazed, insulated glass unit
- Setback: Between Mullions
- External finish: Black

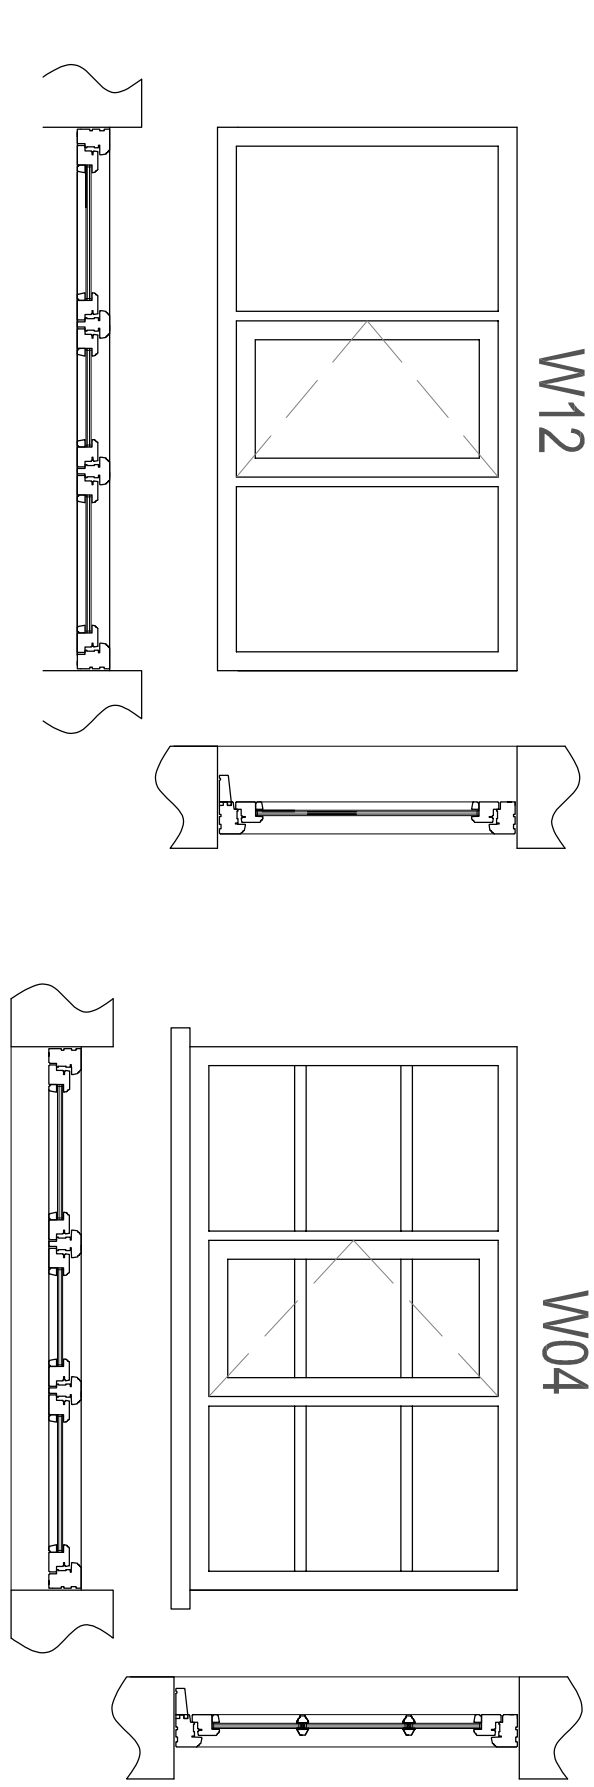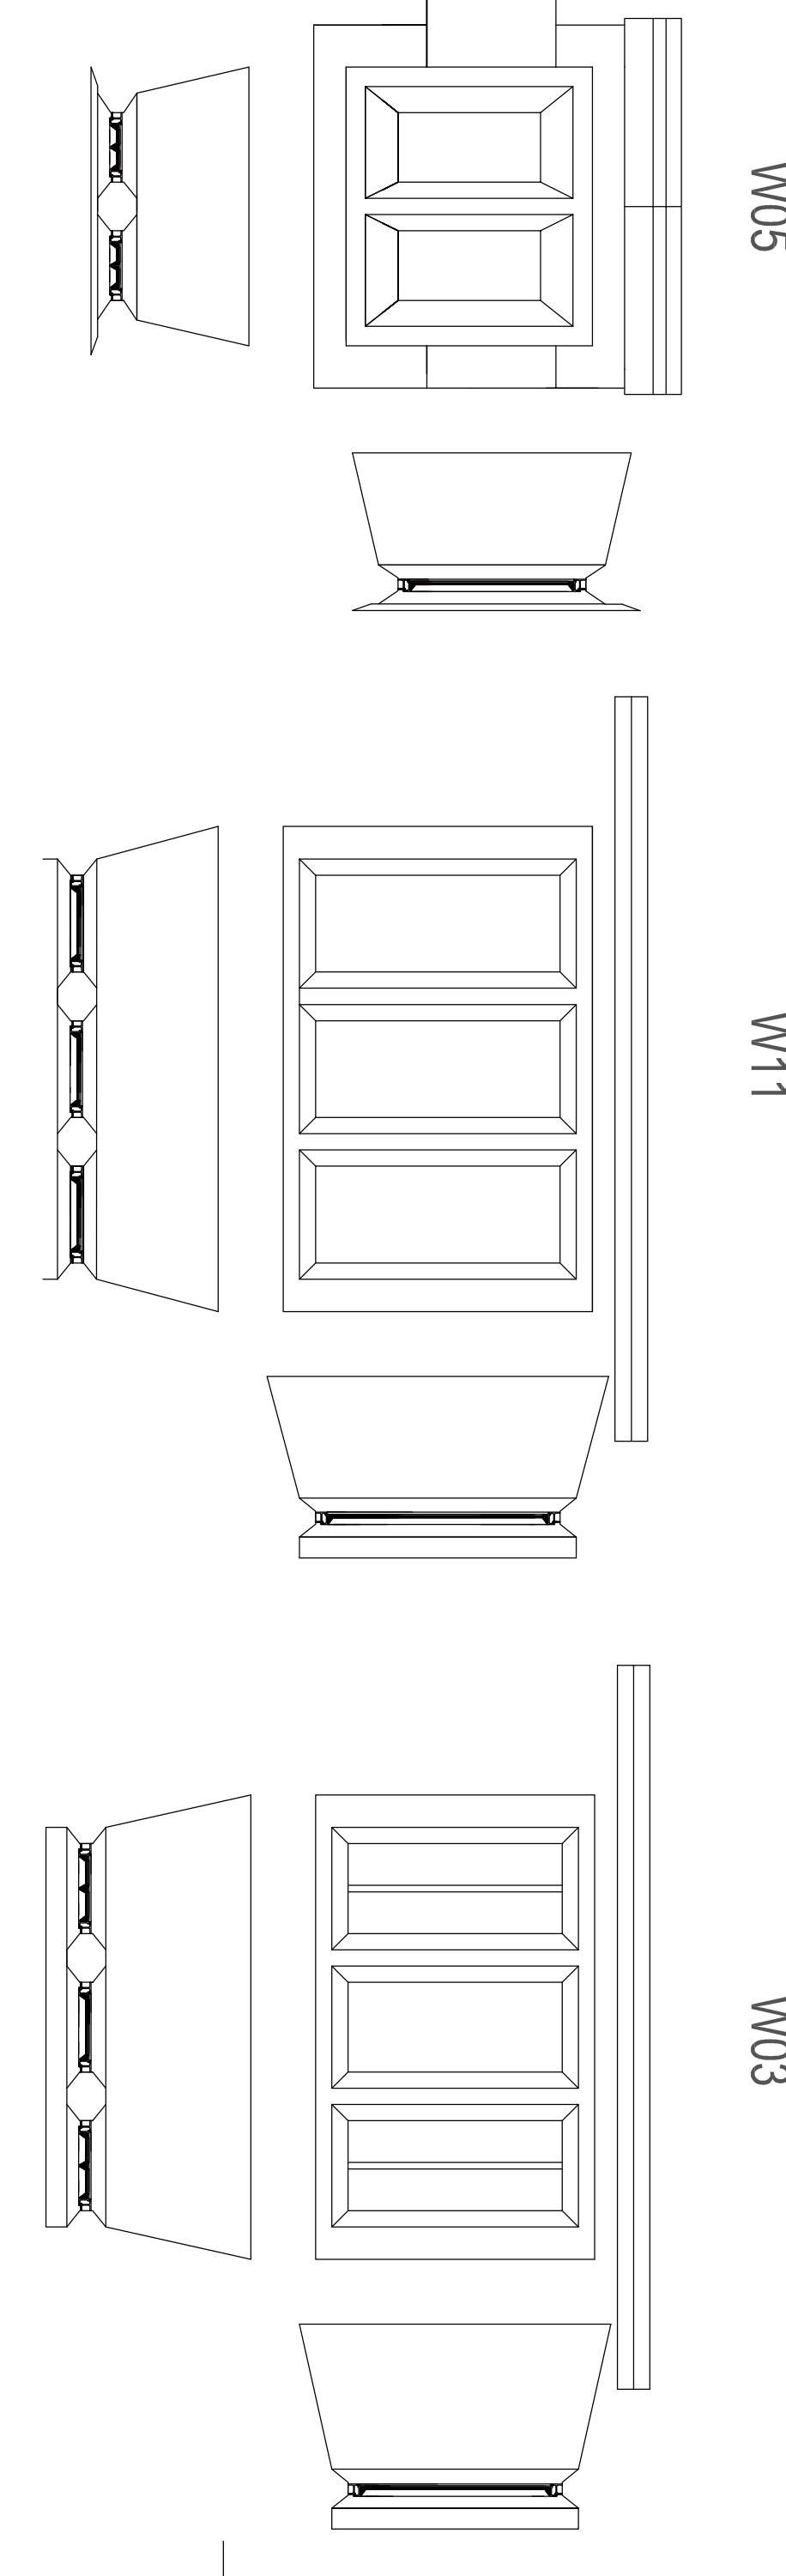


- Frame: Hardwood Timber, fixed casement
- Glazing: 14mm Slimline double glazing units with integral glazing bars
- Setback: All windows to be set back a minimum of 100mm from external wall face
- External finish: Little greene, Shirling

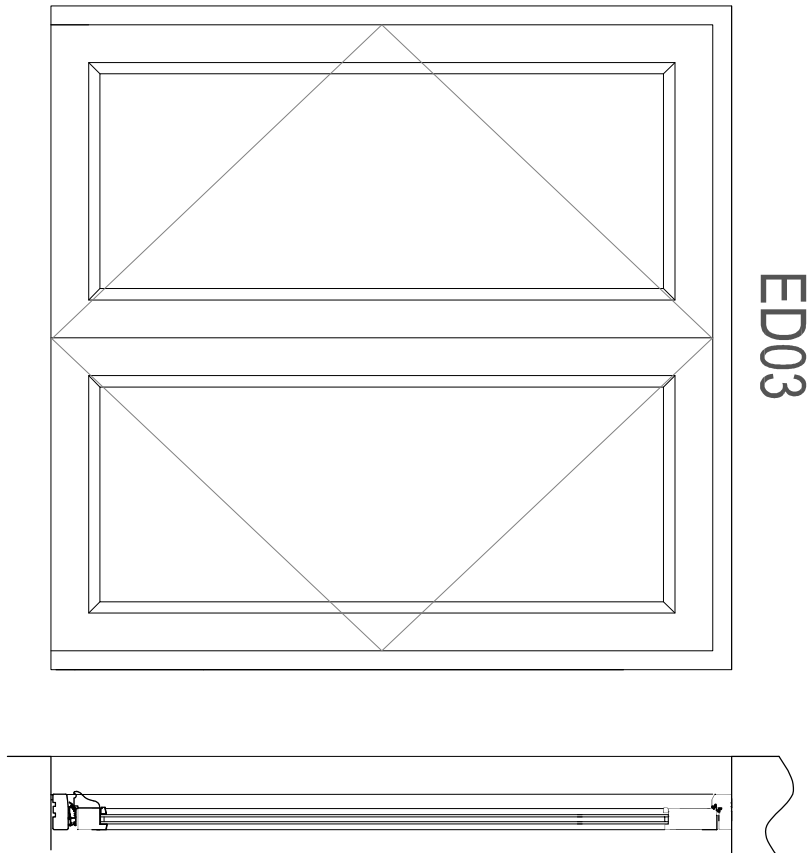


- Frame: Hardwood Timber, Hopper opening
- Glazing: 14mm Slimline double glazing units with integral glazing bars
- Setback: All window to be set back a minimum of 100mm from external wall face
- External finish: Little greene, Shirling

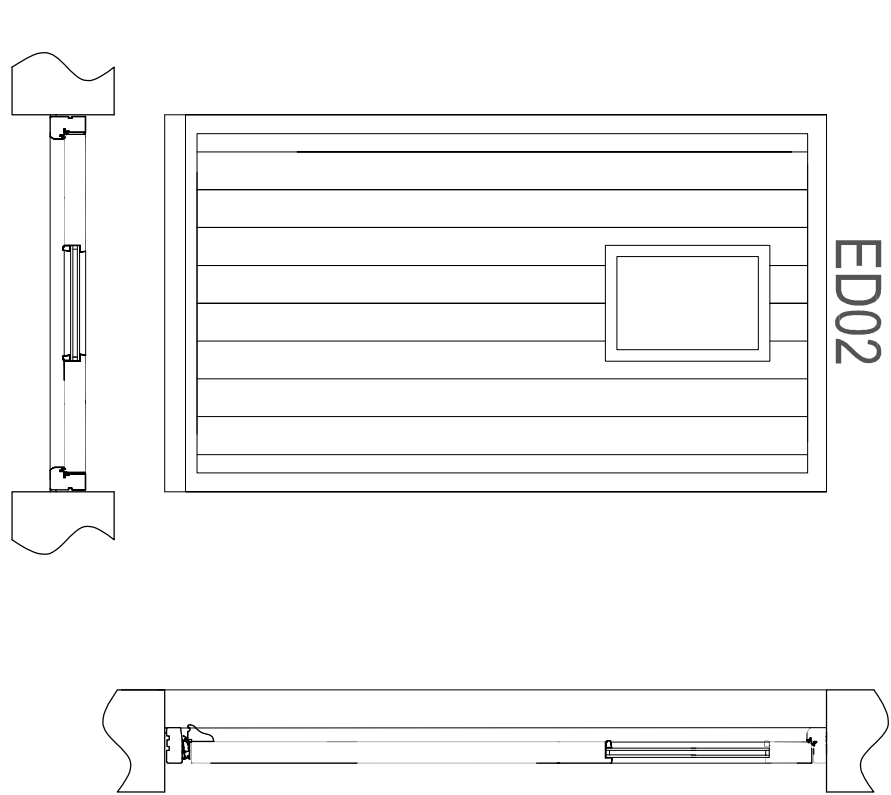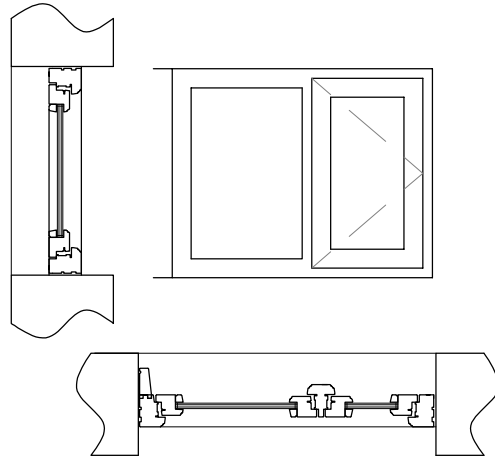

- Frame: Hardwood Timber, glazed window
- Glazing: Double glazed units
- Setback: Doors to be set back a minimum of 100mm from external wall face
- External finish: Little greene, Ambleside

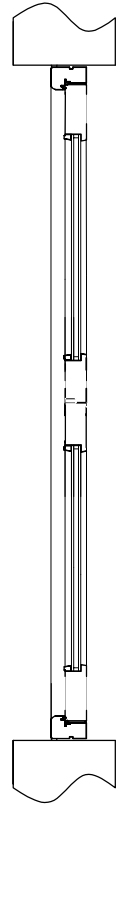

- Frame: Hardwood Timber, glazed doors
- Glazing: Double glazed units
- Setback: Doors to be set back a minimum of 100mm from external wall face
- External finish: Little greene, Ambleside

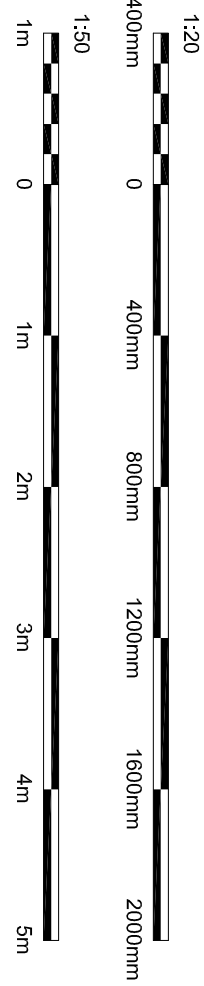

SCHEME

Project
Proposed alterations to a listed building
Longcroft Farm, Shawe Purl Road,
Kingsley Holt, Stoke-on-Trent, ST10 2DL

Title
Plans and elevations as proposed

Scale @A1 AS SHOWN

Date
January 2026

Project No.
01516 AL(0)03

Hewitt&Carr Architects

A. Design&Architects 117-19 Leek Road | Cheddale ST10 1JE
T. 01832 555889
E. enquiries@hccarchitects.co.uk
W. www.hccarchitects.co.uk

Client
Mr Darren Cooper

Project No.
01516 AL(0)03

Project Name
Longcroft Farm, Shawe Purl Road,
Kingsley Holt, Stoke-on-Trent, ST10 2DL

Project Title
Proposed alterations to a listed building

Project Location
Longcroft Farm, Shawe Purl Road,
Kingsley Holt, Stoke-on-Trent, ST10 2DL

Project Date
January 2026

Project Scale
Scale @A1 AS SHOWN

Project Status
Scheme

Project Drawn
LF

Project Checked
A