


West:

Proposed Silage Building Gable Extension

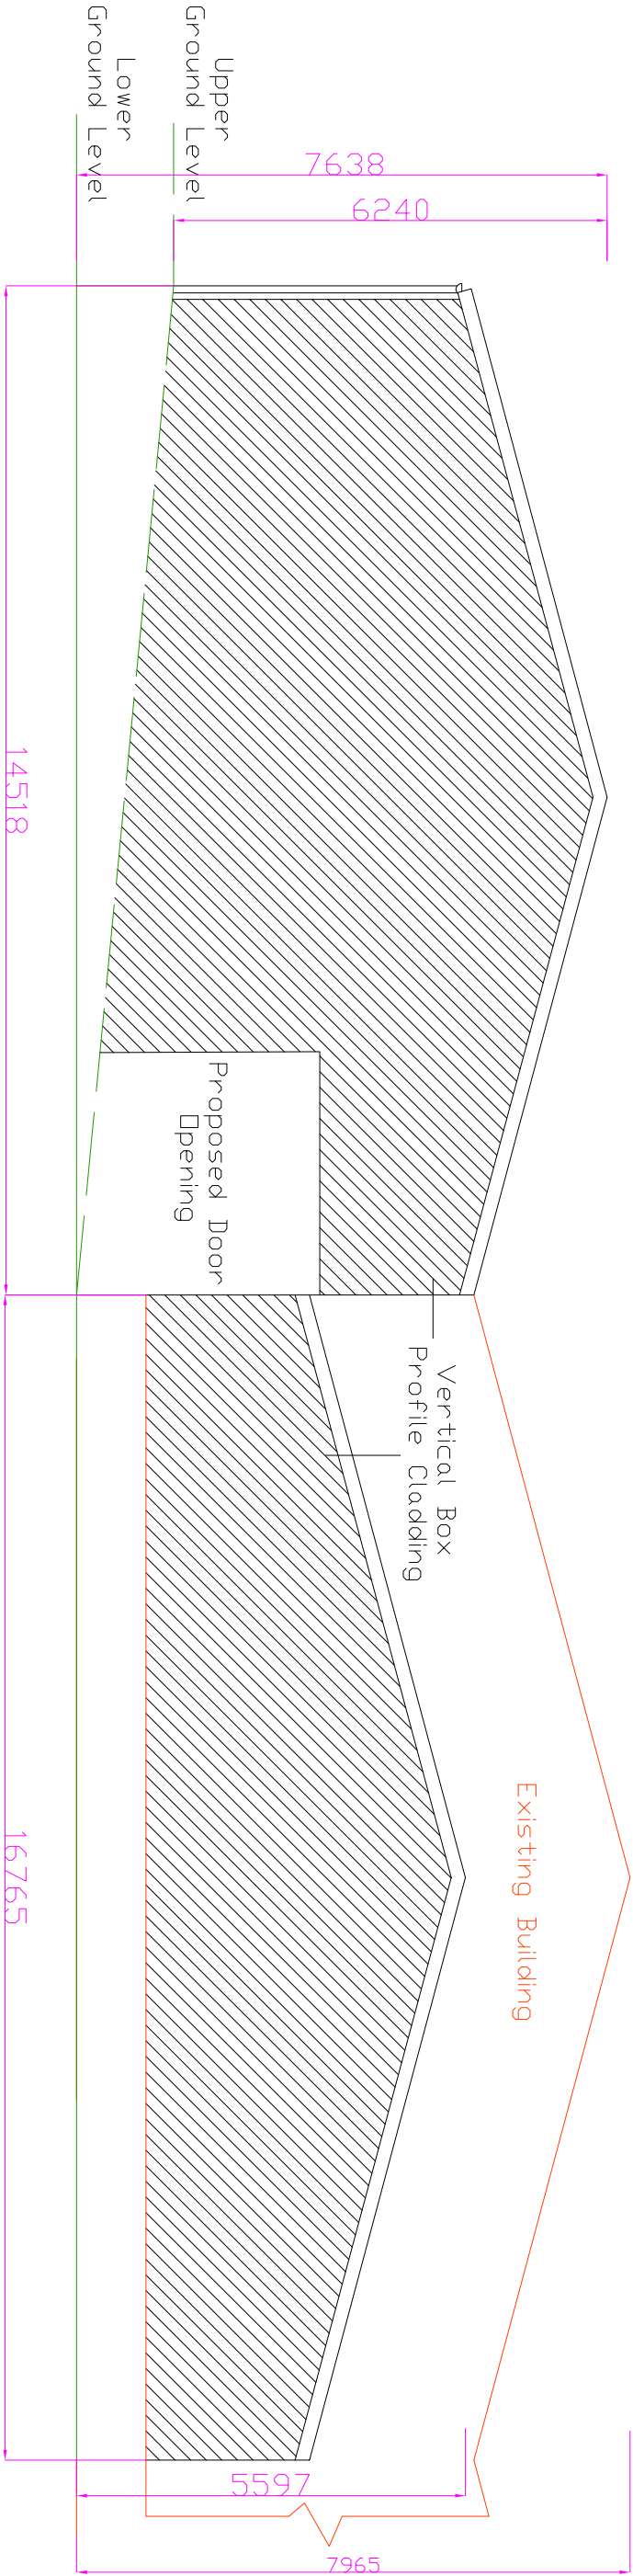

|                             |           |              |                         |            |  |
|-----------------------------|-----------|--------------|-------------------------|------------|--|
| Ian Harvey Fabrications Ltd |           |              | All Measurements In mm. |            |  |
| Mr B Rowlinson              | Version 1 | Scale: 1:100 | Date: 03-08-26          | SD Bethell |  |