




1 Elevation, As Existing
1:50





1 Elevation, As Proposed
1:50

Air source heat pump to be installed on 150mm RC slab

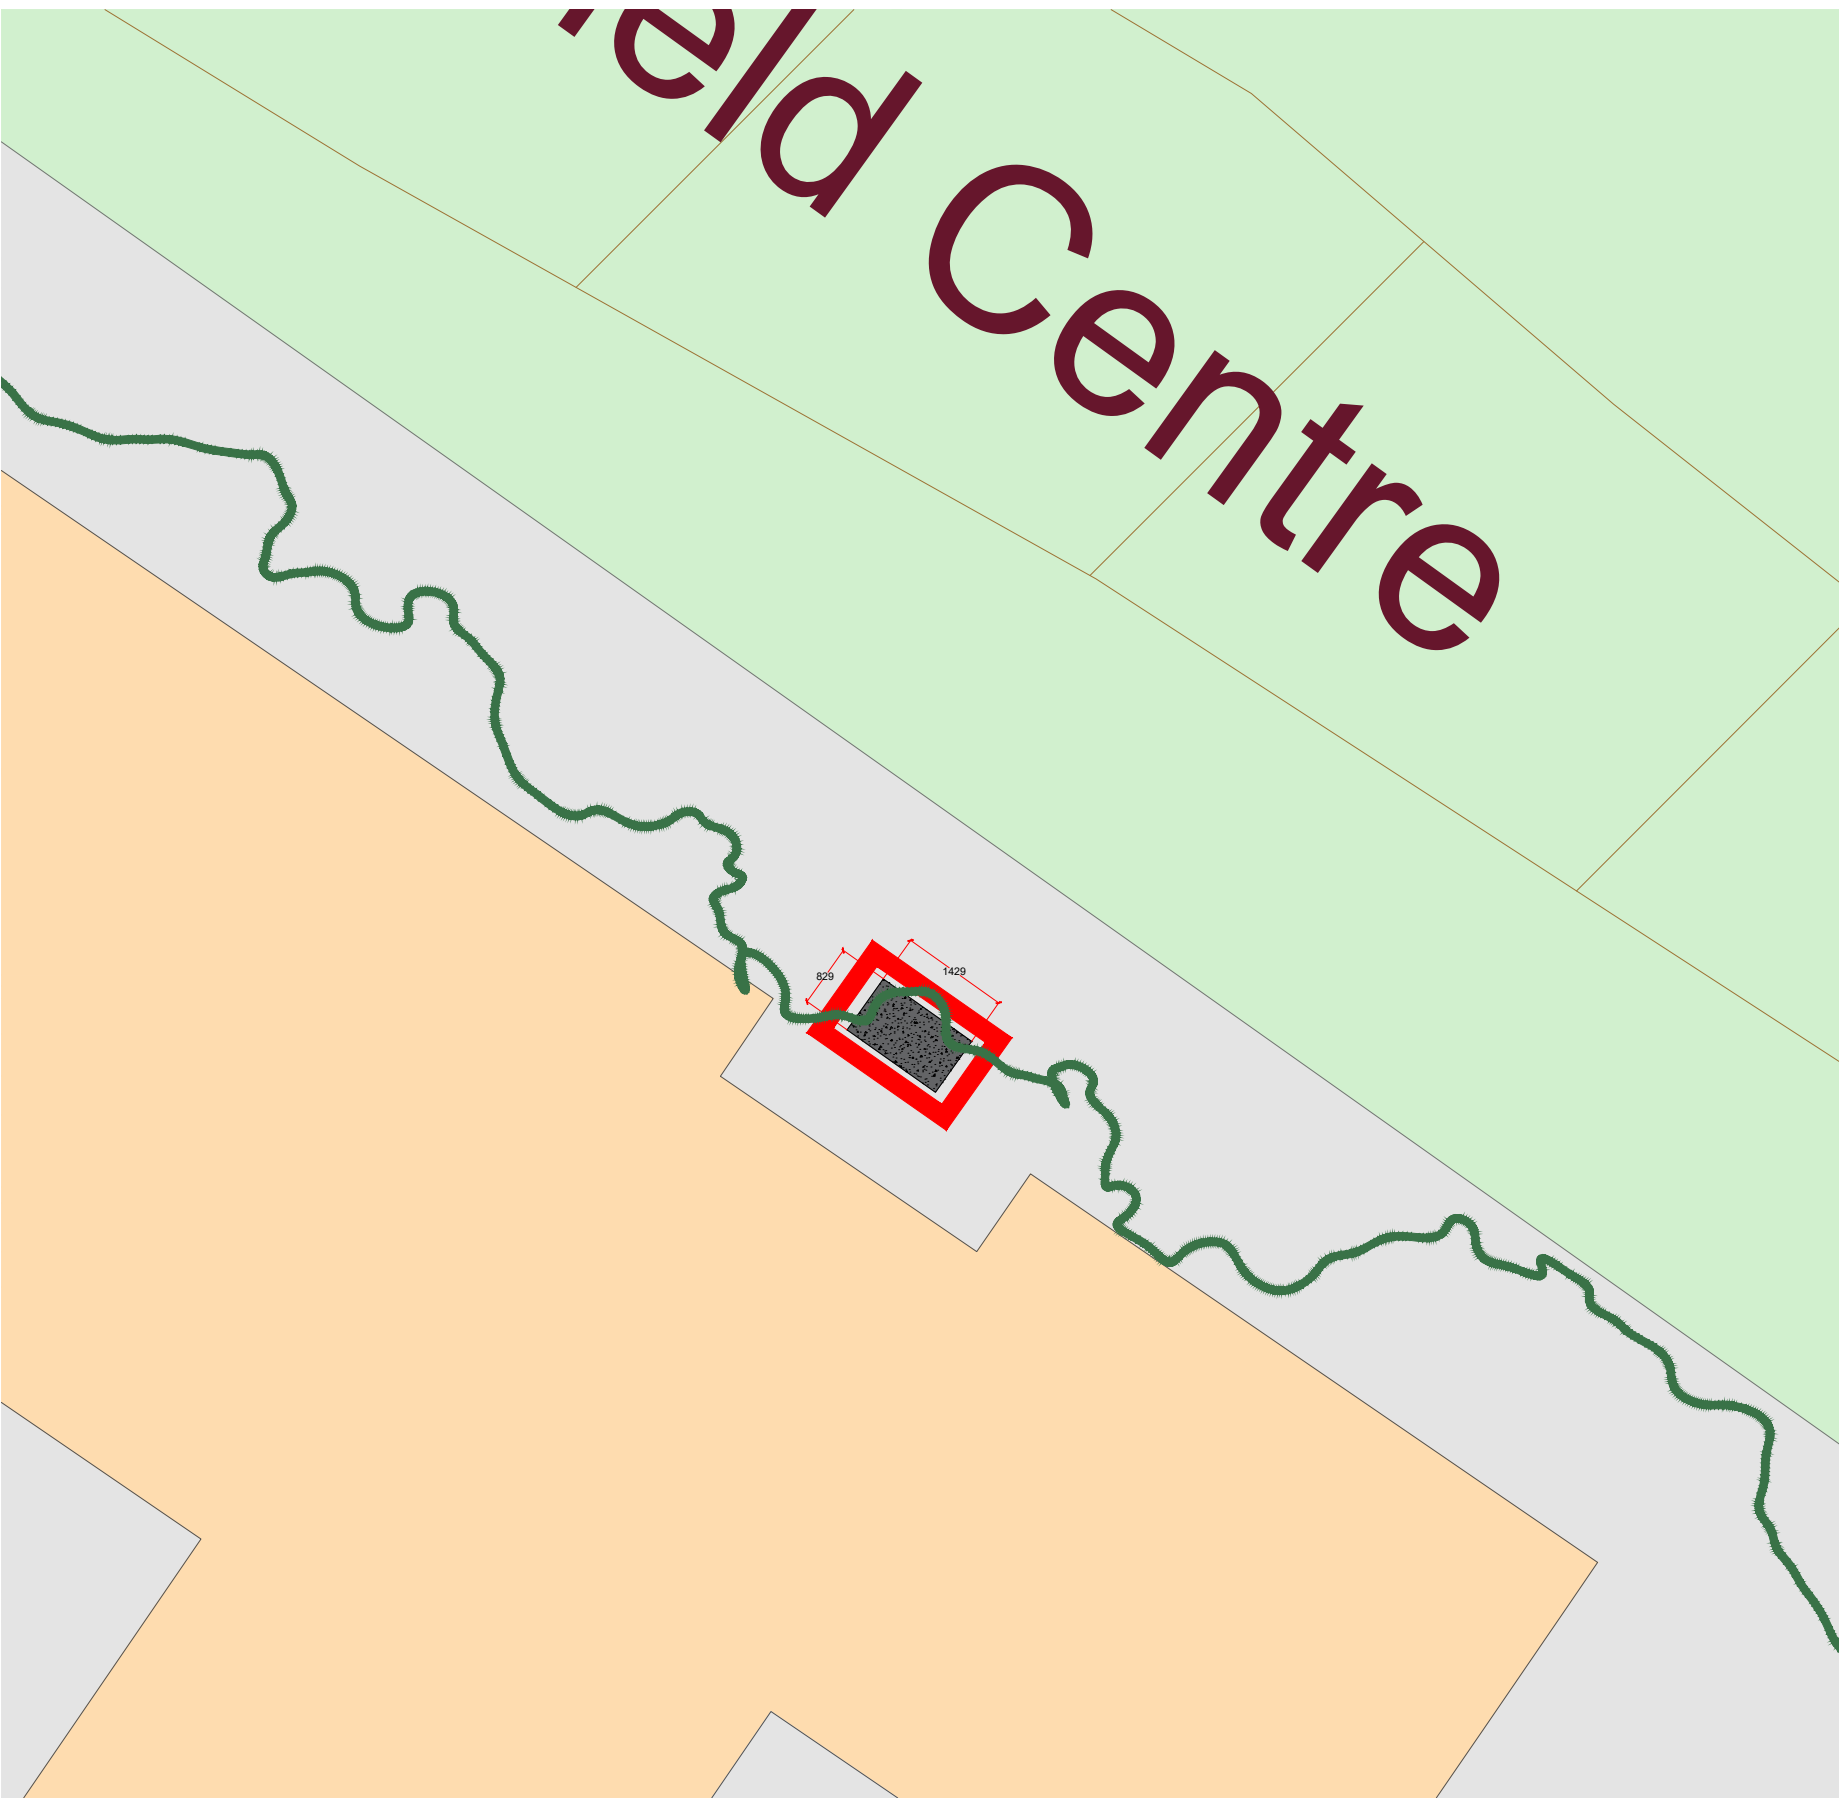

3 Plant Details
1:100

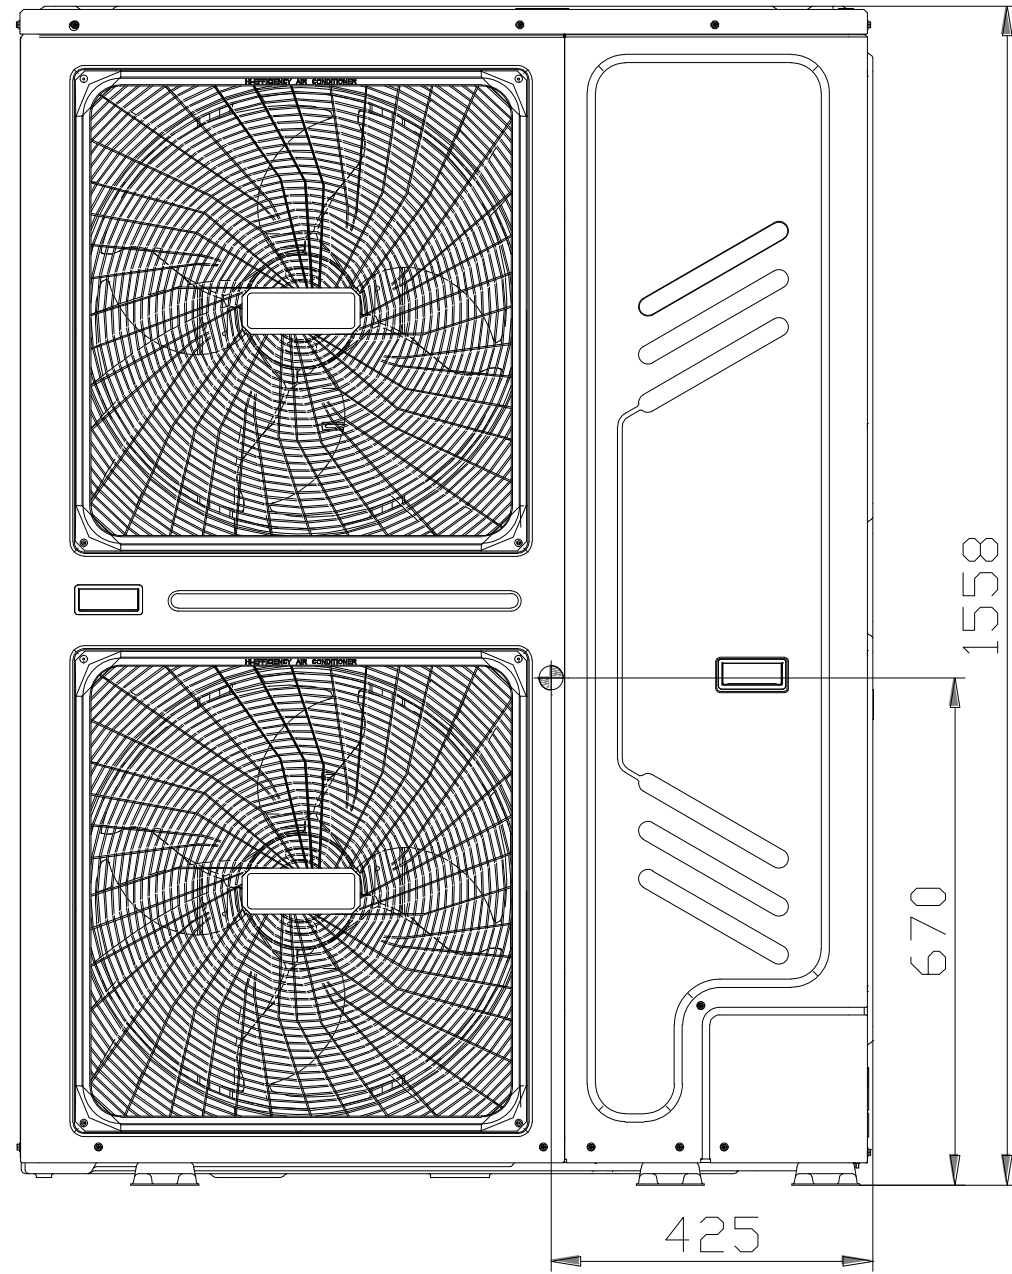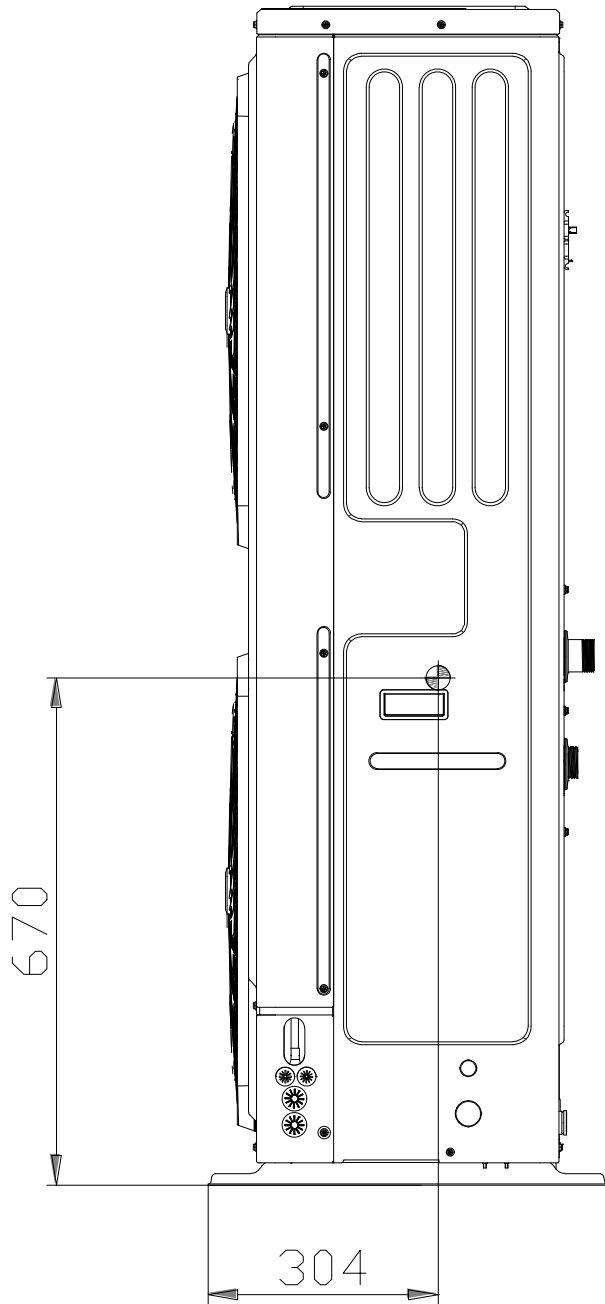

4 ASHP Elavations
1:10

THESE DOCUMENTS ARE NOT TO BE REPRODUCED OR USED FOR CONSTRUCTION WITHOUT WRITTEN PERMISSION. DO NOT SCALE FROM THIS DRAWING. ALL DIMENSIONS MUST BE CHECKED ON SITE BY THE CONTRACTOR PRIOR TO THE COMMENCEMENT OF ANY WORK. THIS DRAWING IS FOR THE STATED PURPOSE ONLY AND IS NOT TO BE USED FOR CONSTRUCTION UNLESS MARKED FOR CONSTRUCTION. THIS DRAWING MUST BE READ IN CONJUNCTION WITH ALL RELEVANT CONSULTANT DRAWINGS. ANY DISCREPANCIES MUST BE REPORTED TO BTG EDDISONS IMMEDIATELY. THE DESIGNER ASSUMES NO RESPONSIBILITY FOR UNAUTHORISED ALTERATIONS OR SITE DEVIATIONS.

0 1 2 3 4 5
SCALE 1:50

0 20 40 60 80 100
SCALE 1:1250

Rev.	Date:	Description:	APP:
------	-------	--------------	------

Document Status: A1 Purpose of Issue: PLANNING

BTG Eddisons Building & Project Consultancy
Floor 2 10 Wellington Place
Leeds LS1 4AP
Tel: 0113 243 0101
Email: buildingconsultancy@eddisons.com
W: www.eddisons.com

Project Title:
Kingsfield First School
Gunn St, Biddulph,
Stoke-on-Trent
ST8 6AY

Drawing Title:
Elevations - As Proposed

Client:
Children First Learning Partnership

Office ID:	Scale:	Date:	Drawn:	Checked:
713	A1	07.07.26	SS	

Project ID	Originator	Volume	Level	Type	Role	Page No	Revision
EDD	ZZ	ZZ	DR	A	(20)02	P1	